


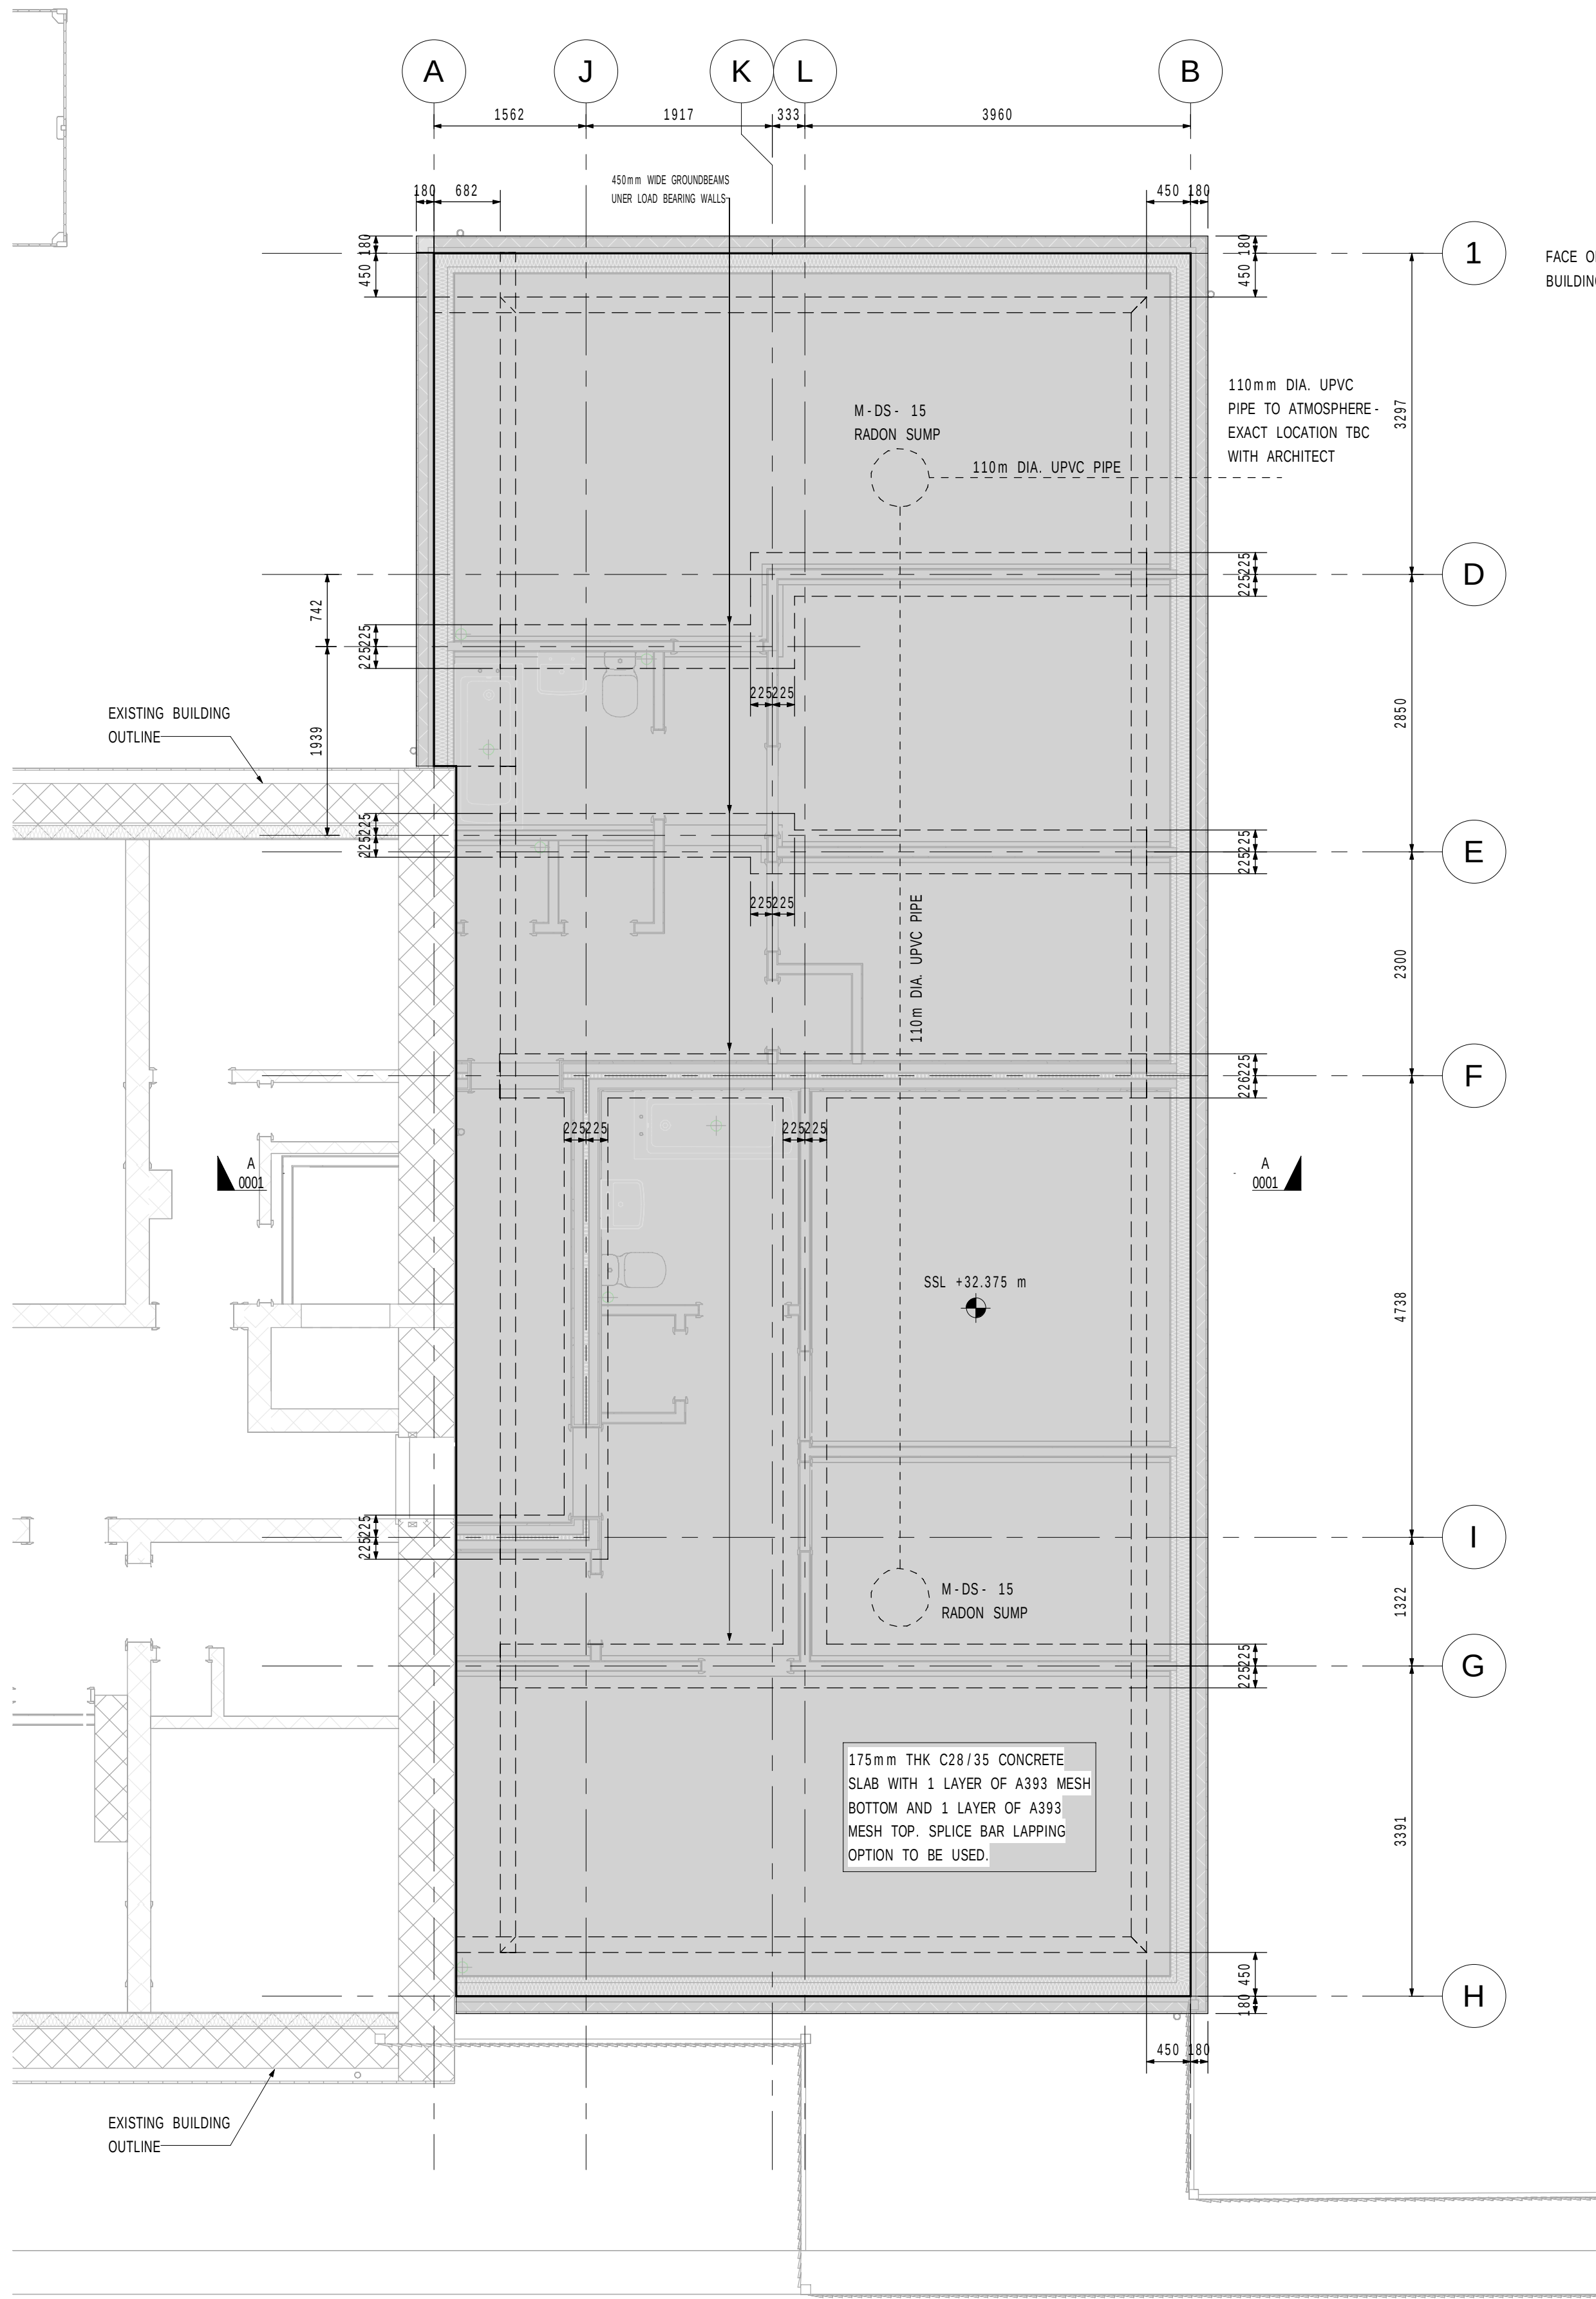


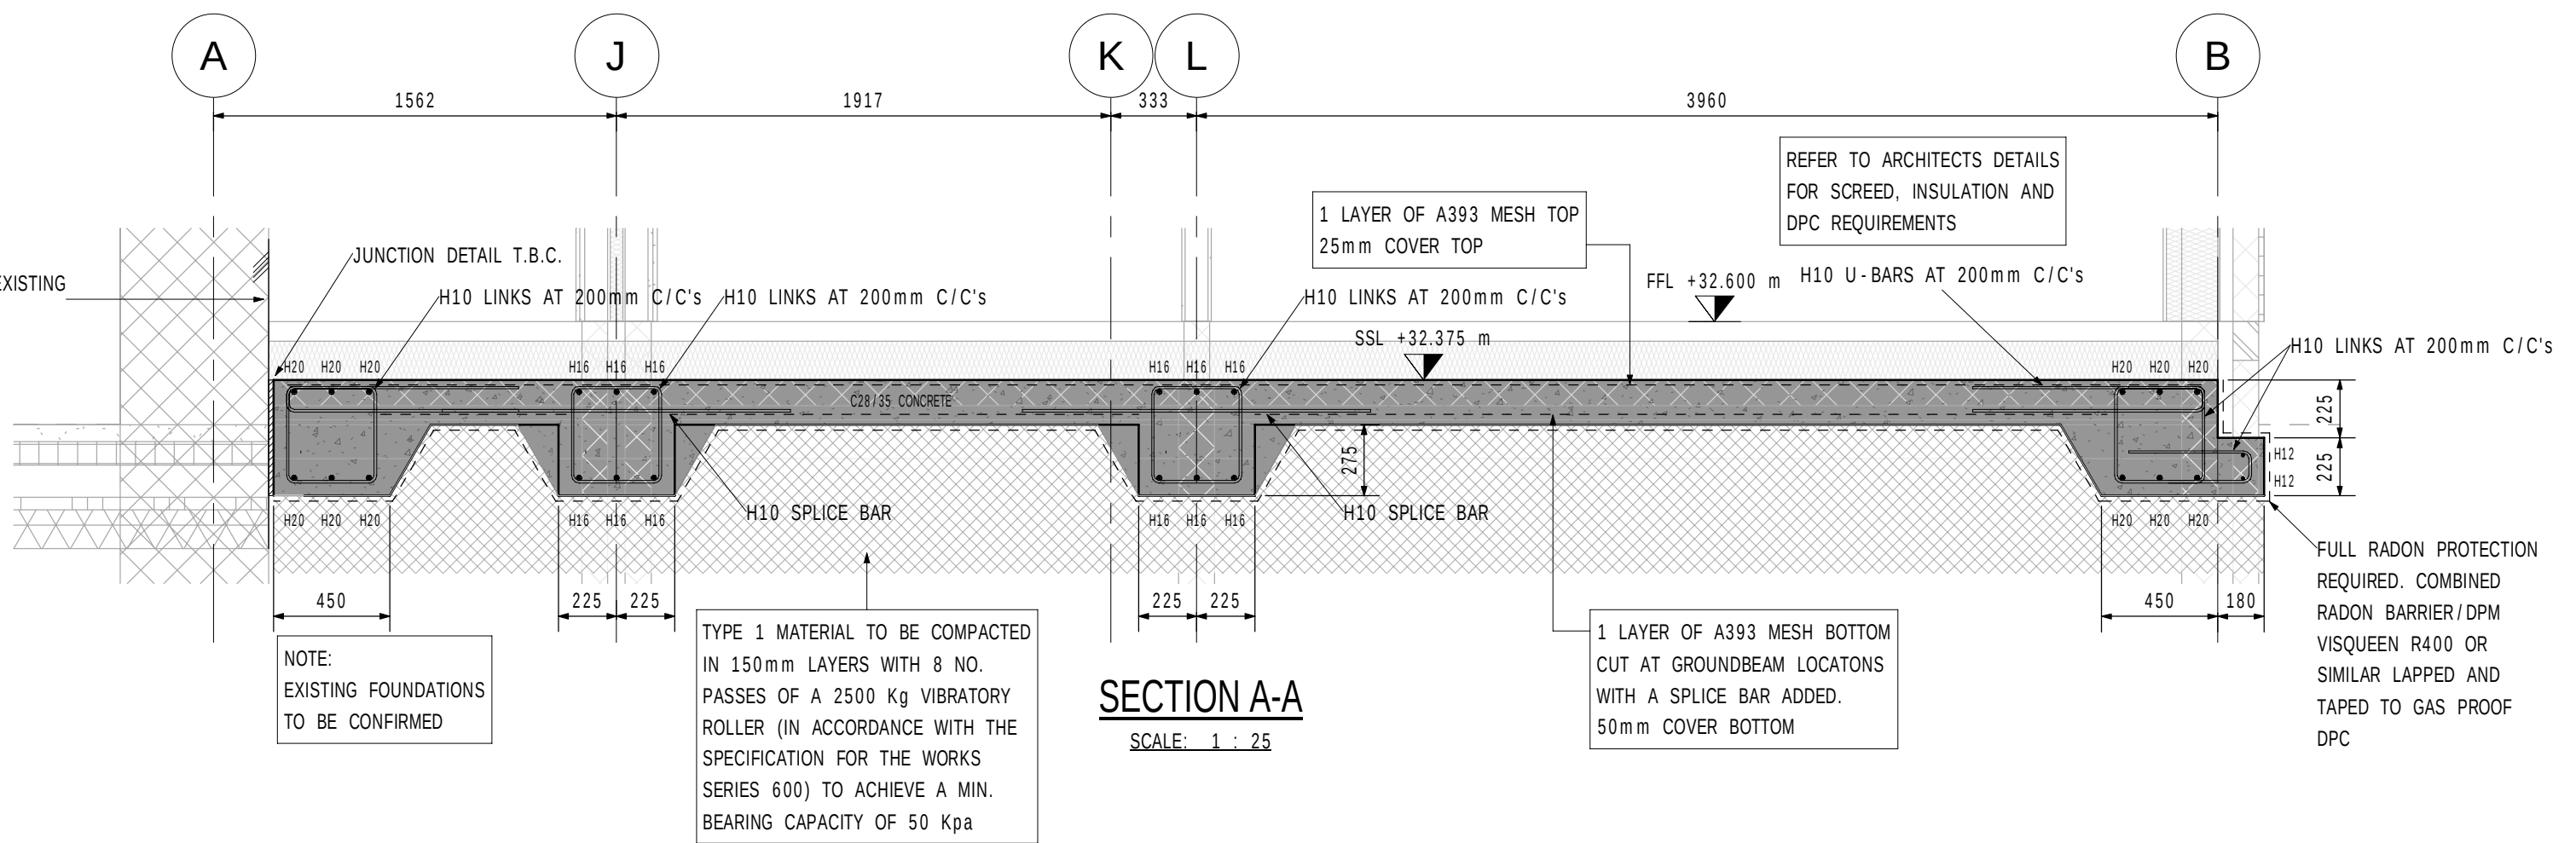

PLAN AT SLAB LEVEL
SCALE: 1 : 50

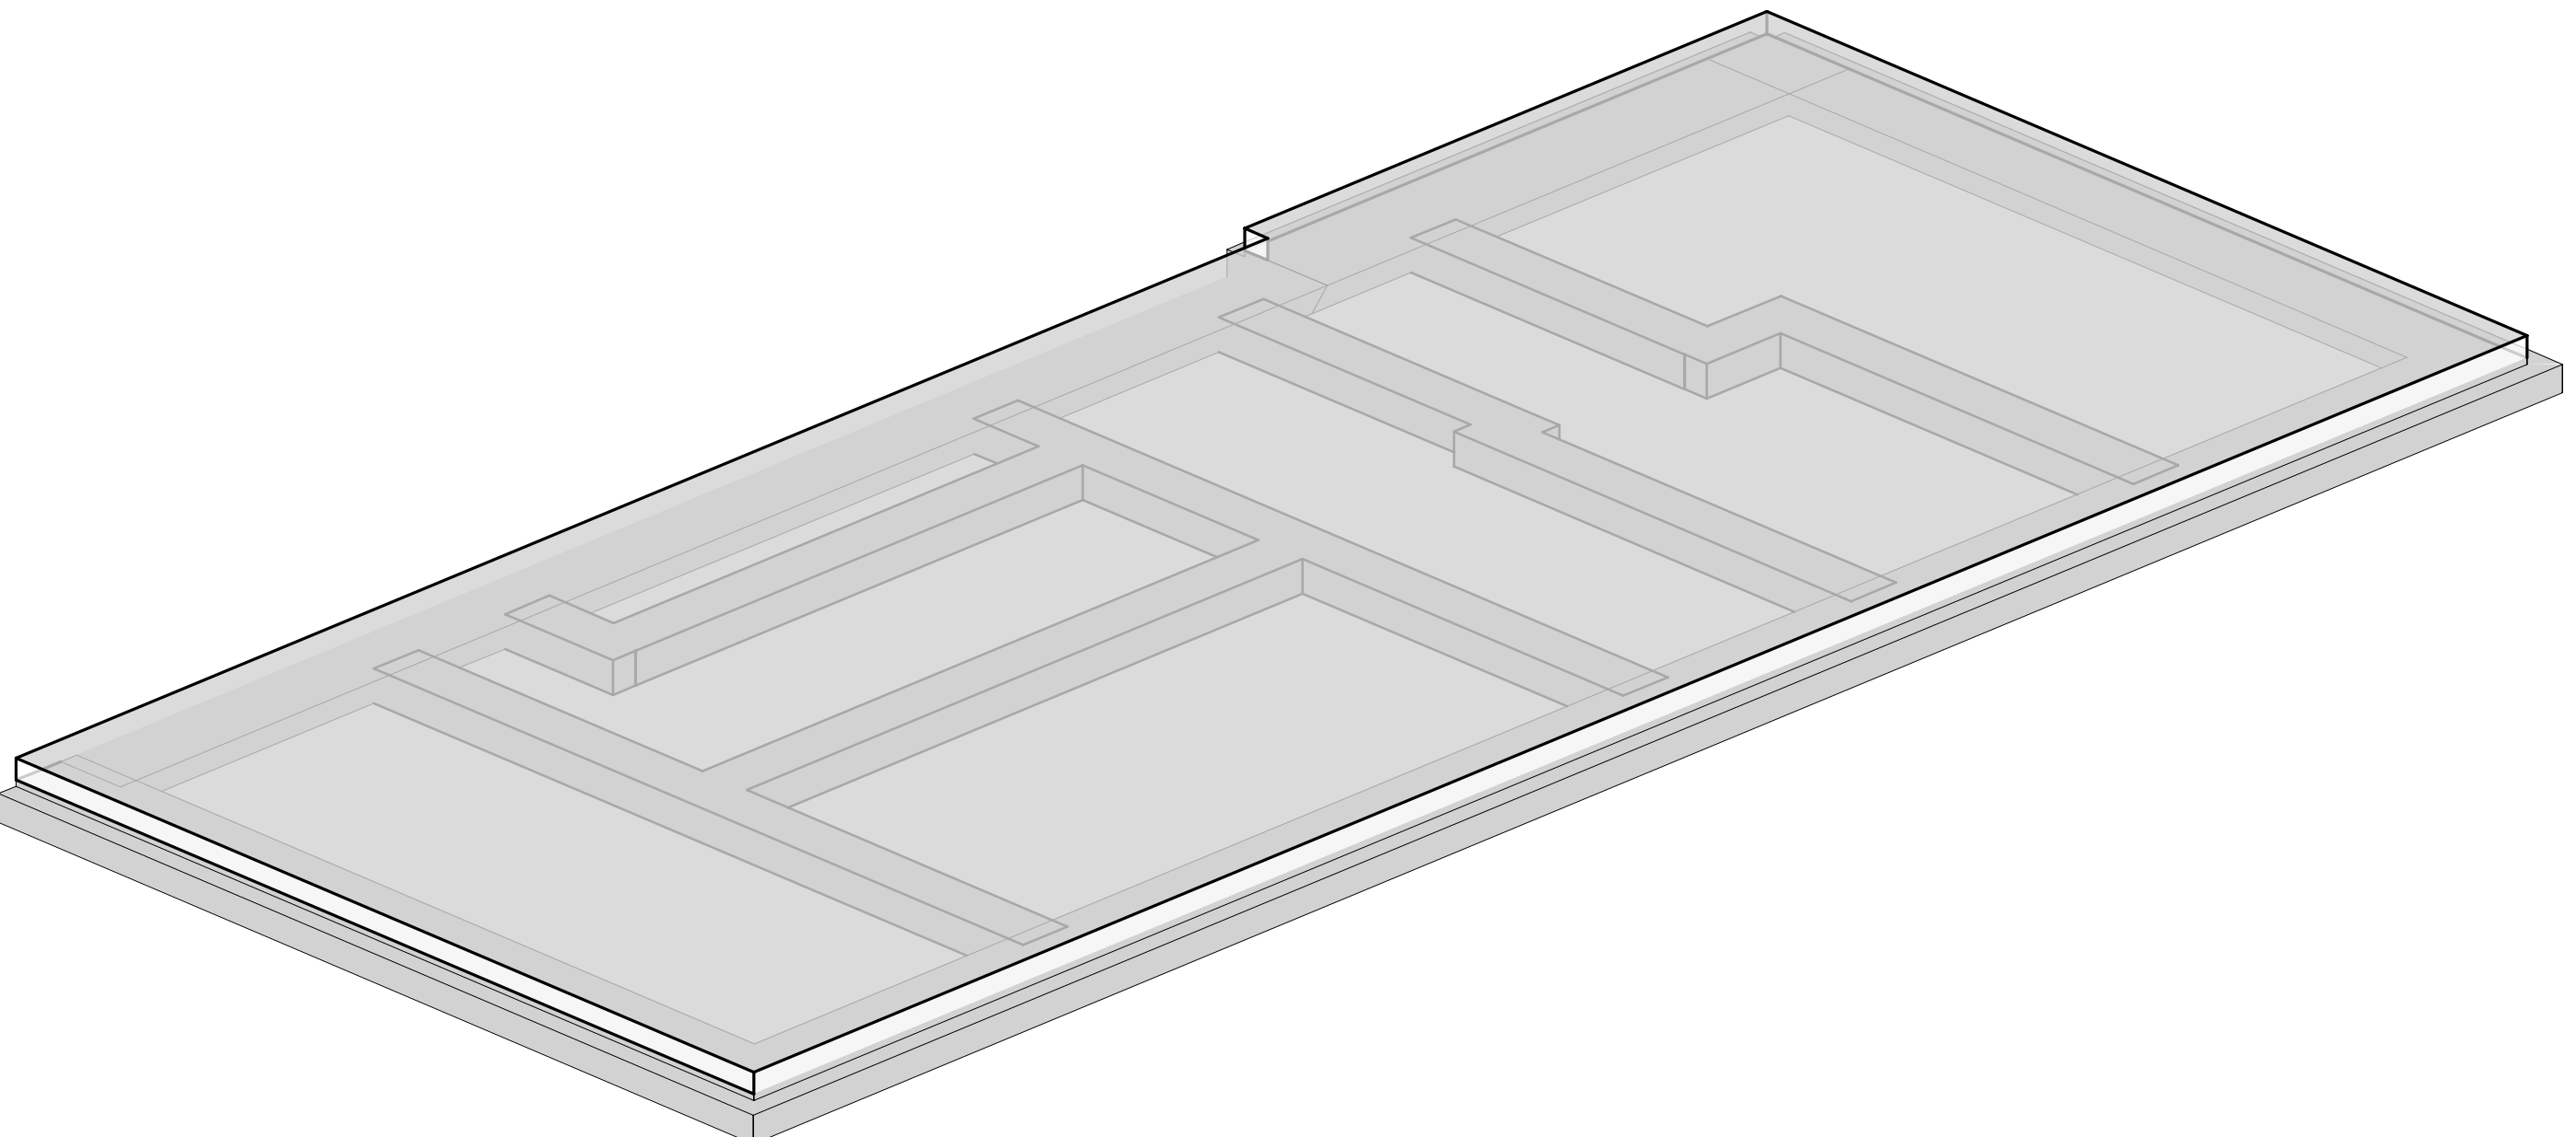

SECTION A-A
SCALE: 1 : 25

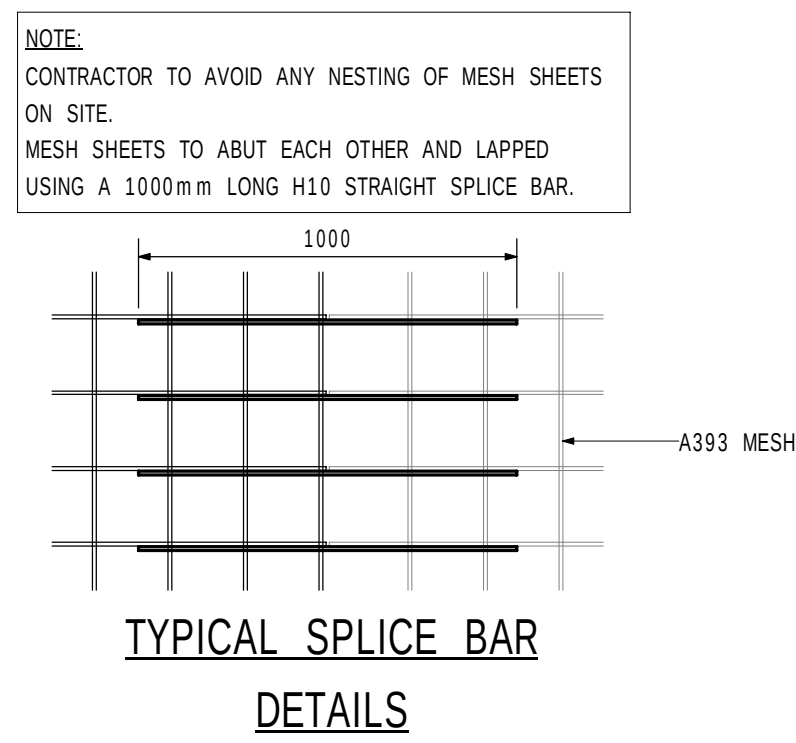

3D PROPOSED FOUNDATIONS
SCALE:

NOTES
DO NOT SCALE THIS DRAWING
CONTRACTOR TO CHECK ALL DIMENSIONS AND REPORT ALL ERRORS AND OMISSIONS TO THE ENGINEER

Rev.	Detail	By	Date
Revisions			
Reinforcement schedules nos.			

CB3 CONSULT
Structural & Civil Engineering Consultants
First Floor
7 St James Crescent
Swansea
SA1 6DZ
Telephone +44 1792 473 182
e-mail admin@cb3consult.co.uk
web www.cb3consult.co.uk

Client
POBL GROUP LTD

Project
PROPOSED RESIDENTIAL DEVELOPMENT AT TY MAWR, PONTARDAWE

Drawing Title
GENERAL ARRANGEMENT ON FOUNDATIONS

Drawing No.
C2143-CB3-00-FN-DR-S-0001

Project No.	Issue Status	Status Code
C2143	WIP	S0
Scale	Date	Revision
As indicated	31.01.24	
Drawn	Checked	Sheet Size
MD	RD	A1

© This drawing may not be copied without prior written permission