


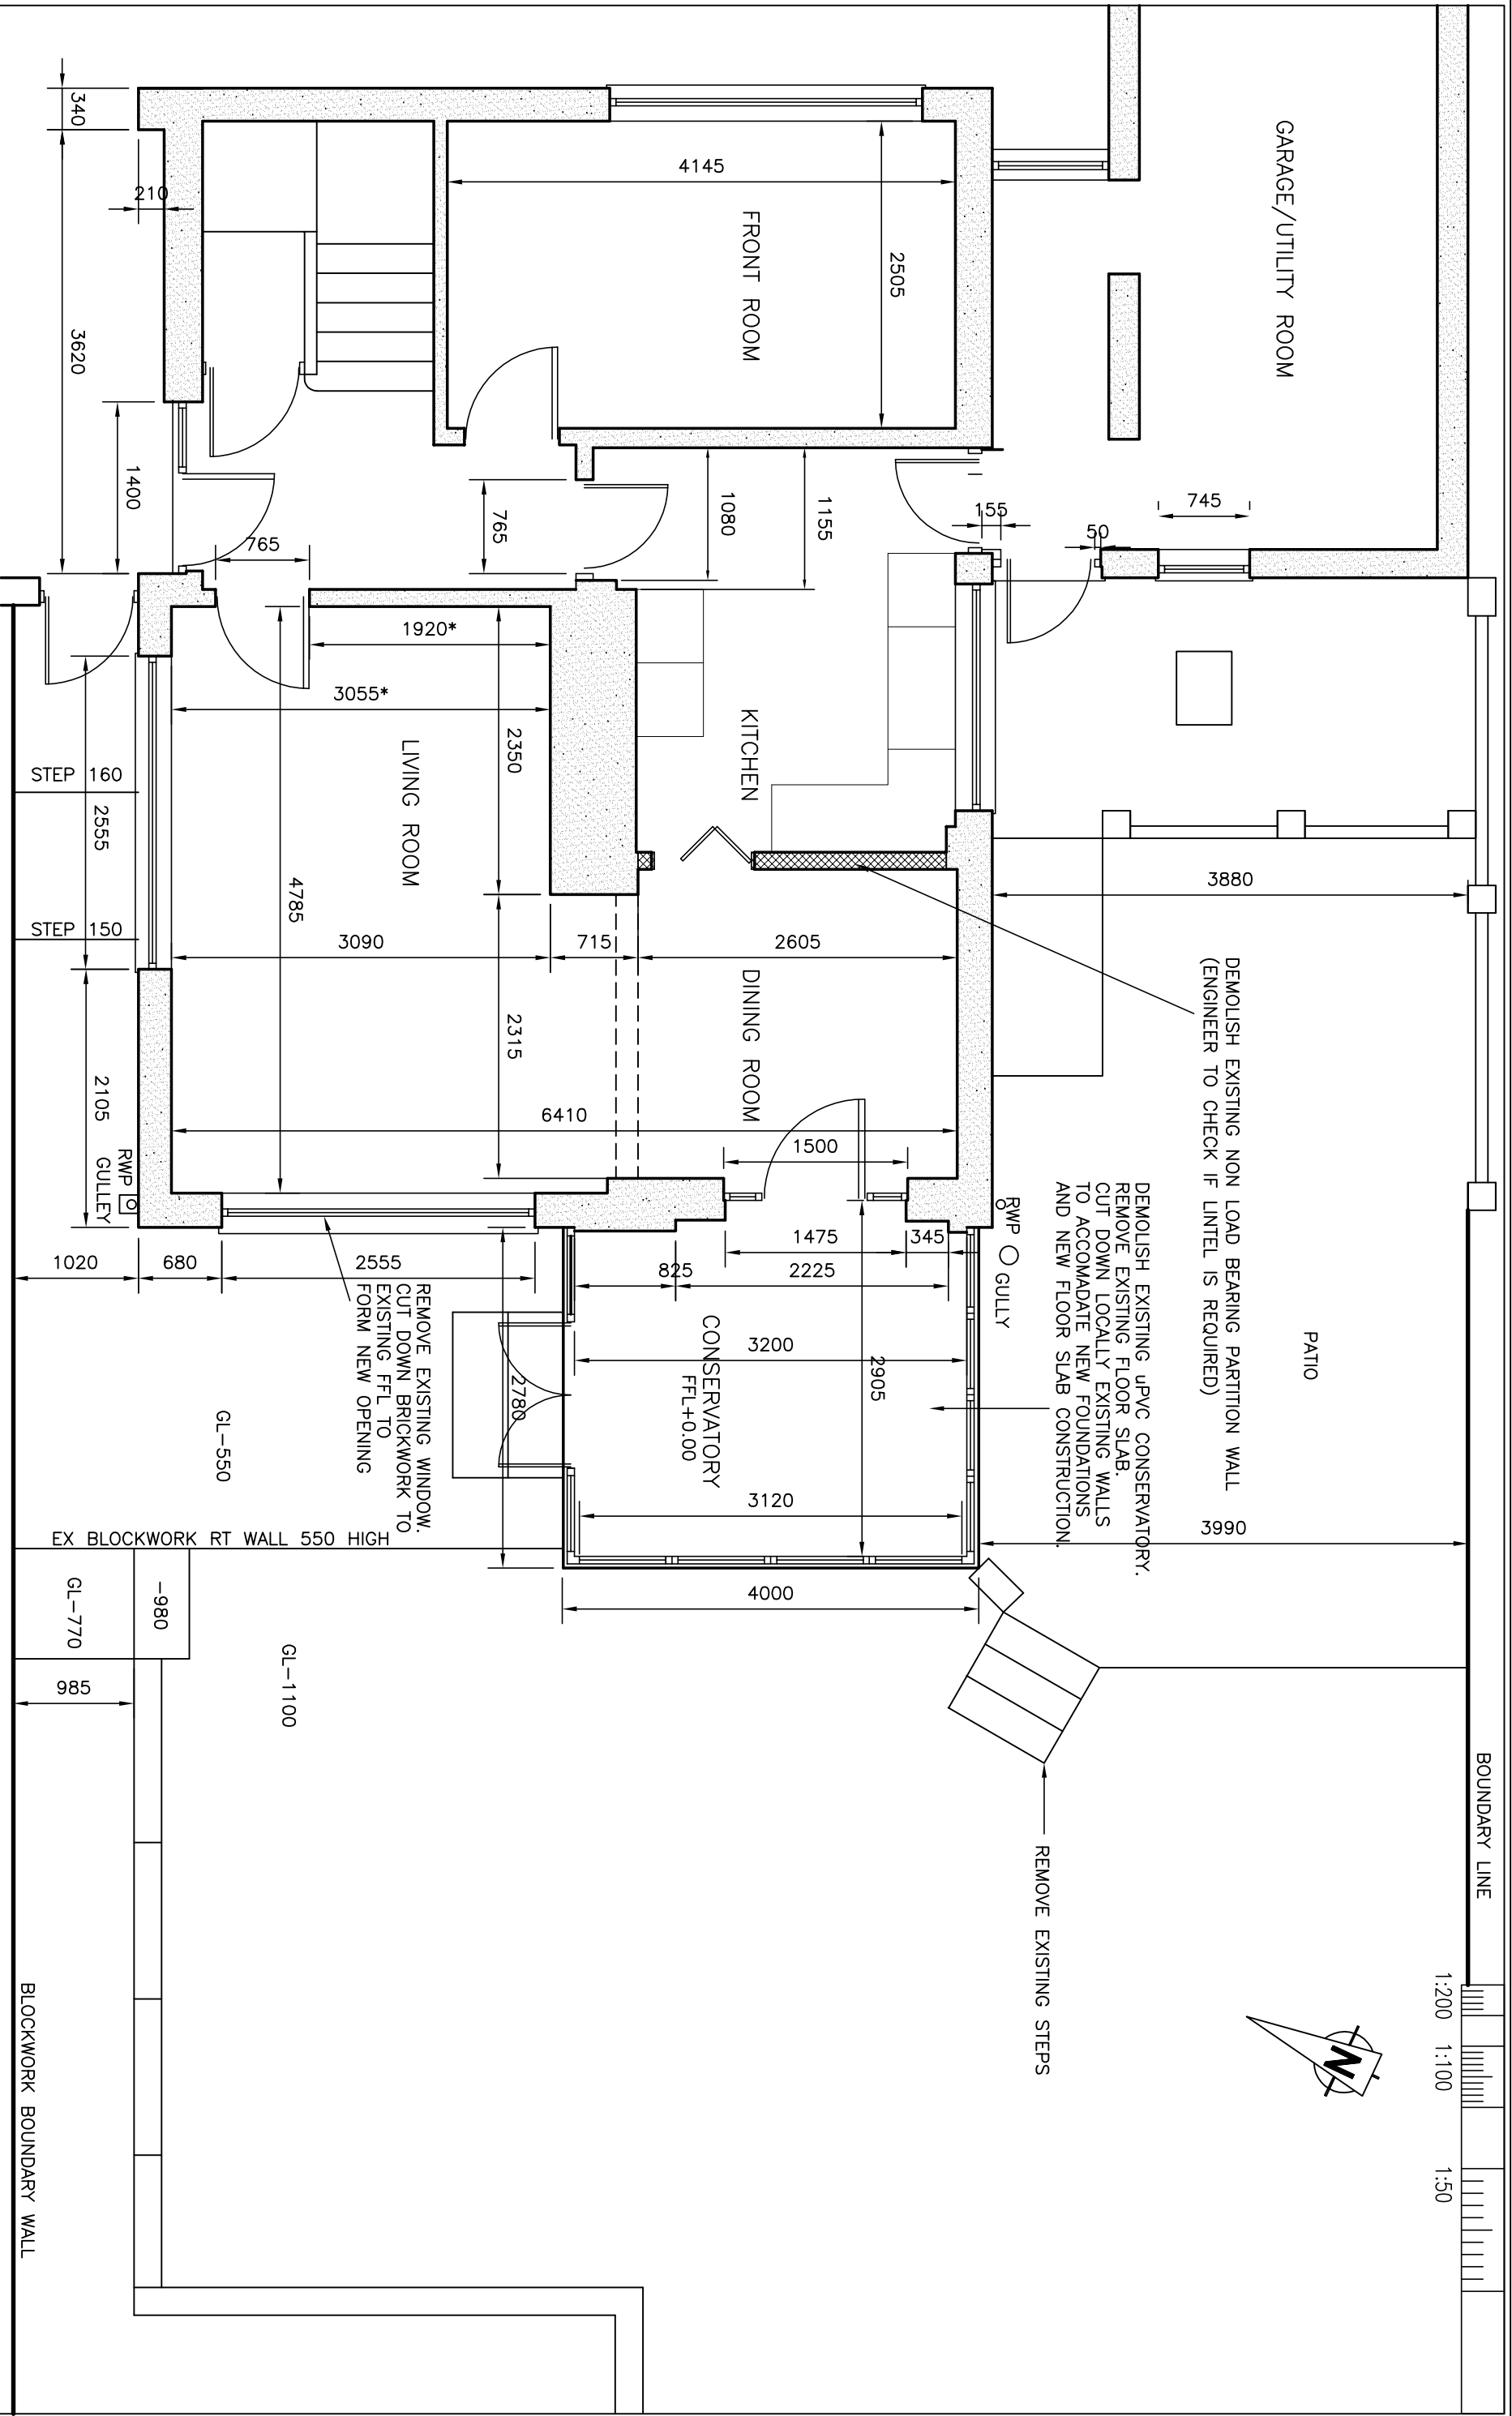

DESIGN NOTES
ALL DIMENSIONS ARE IN MILLIMETRES
Date : 10/06/2025
ALL DIMENSIONS ARE TO BE CONFIRMED ON SITE!
ISSUED FOR PLANNING APPROVAL ONLY

DRAWING No:- PA/25/CV/A01
PROJECT:- PROPOSED SINGLE STOREY
REAR CONSERVATORY EXTENSION
TITLE:- EXISTING GROUND FLOOR PLAN
Scale 1:50 (A3).

Job Ref : PA/25/CV
Customer : Ms. P. ARGYLE
Site Address : 9 CHURCH VIEW
BAGLAN,PORT TALBOT SA12 8UN