

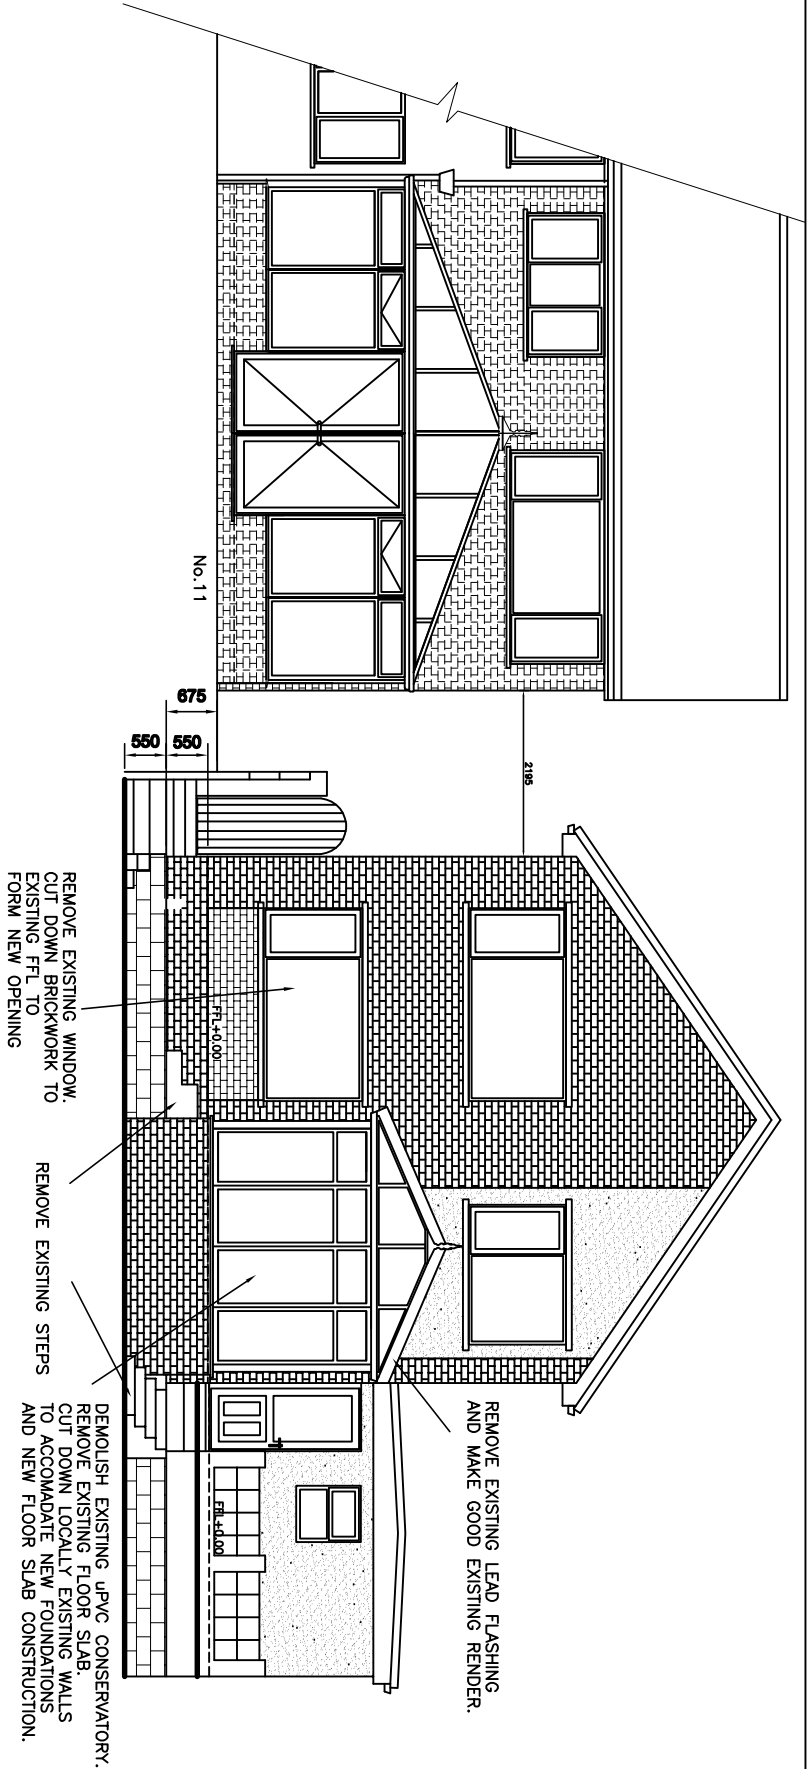


 

EXISTING REAR ELEVATION

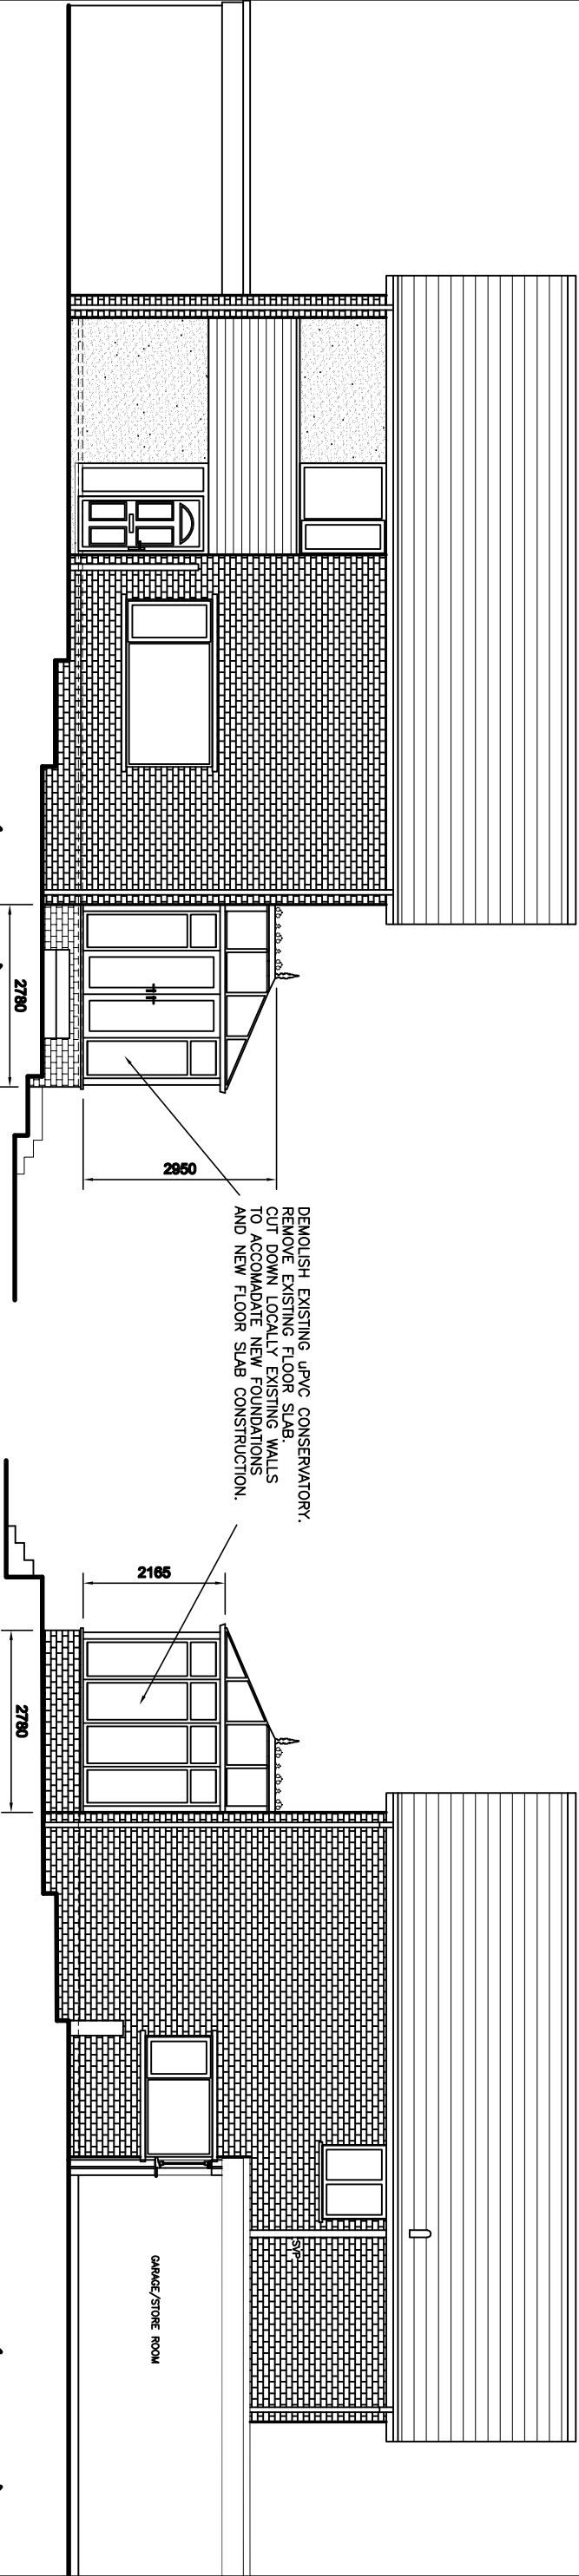

EXISTING SIDE ELEVATION (NORTH)

EXISTING SIDE ELEVATION (SOUTH)

DESIGN NOTES
ALL DIMENSIONS ARE IN MILLIMETRES

Date : 10/06/2025
ALL DIMENSIONS ARE TO BE CONFIRMED ON SITE!

ISSUED FOR PLANNING APPROVAL ONLY
REV 'A' No.11 PROPERTY ADDED

DRAWING No:— PA/25/CV/A02 REV 'A'

PROJECT:— PROPOSED SINGLE STOREY
REAR CONSERVATORY EXTENSION

TITLE:— EXISTING ELEVATIONS

Scale 1:100 (A3).

Job Ref : PA/25/CV
Customer : Ms. P. ARGYLE
Site Address : 9 CHURCH VIEW
BAGLAN,PORT TALBOT SA12 8UN