

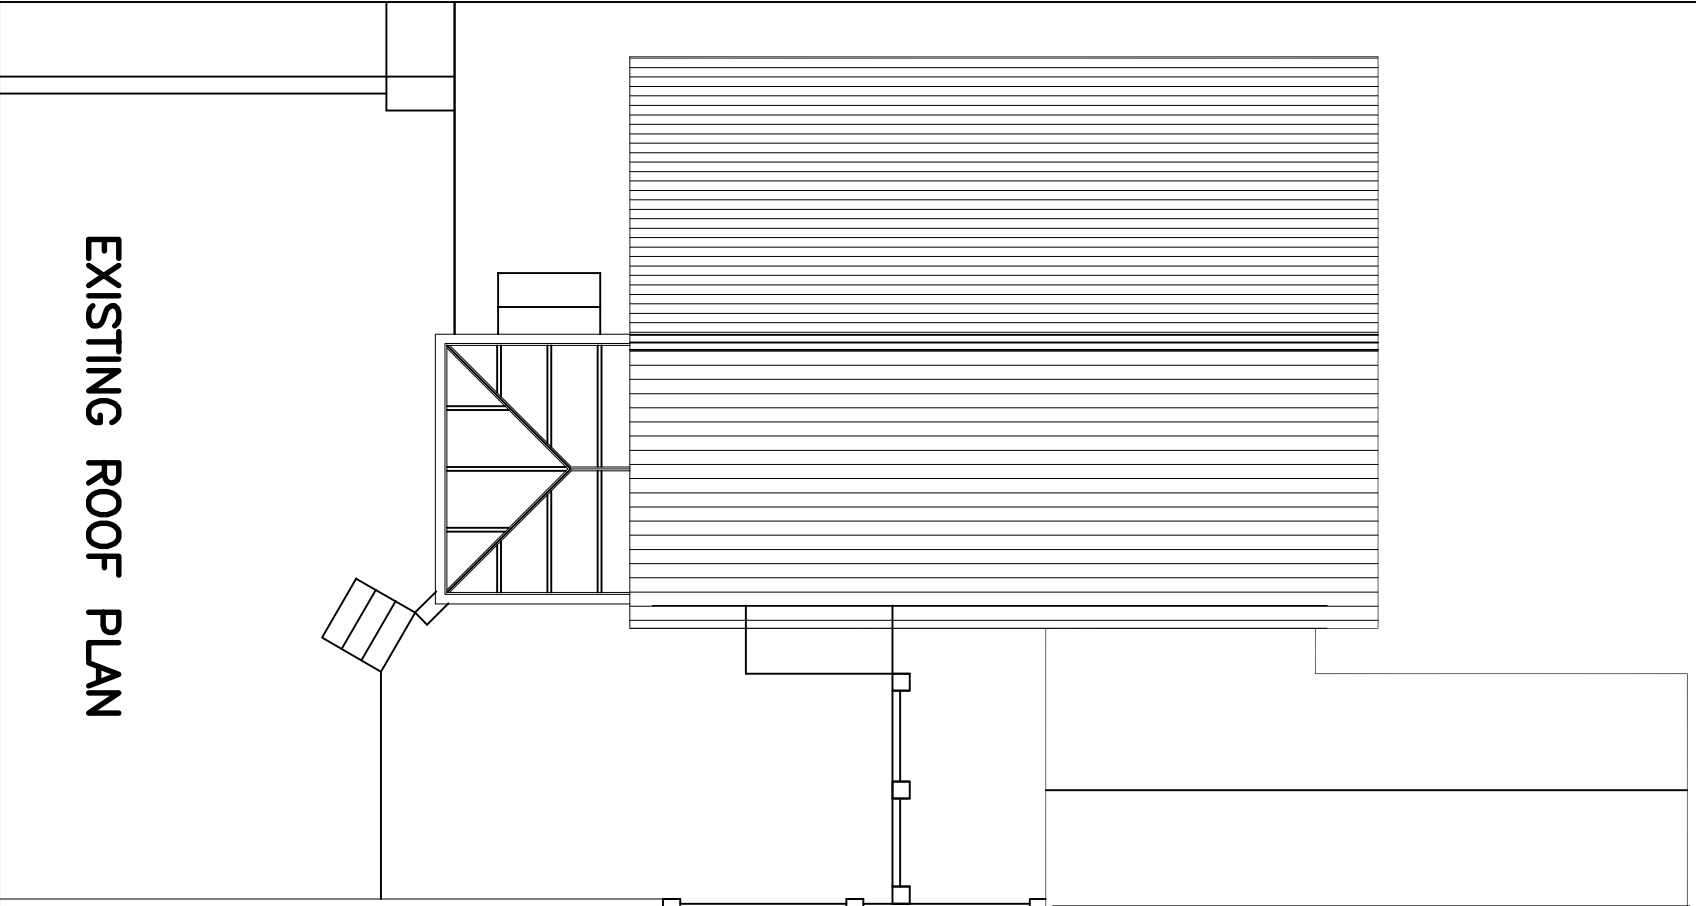


 

EXISTING ROOF PLAN

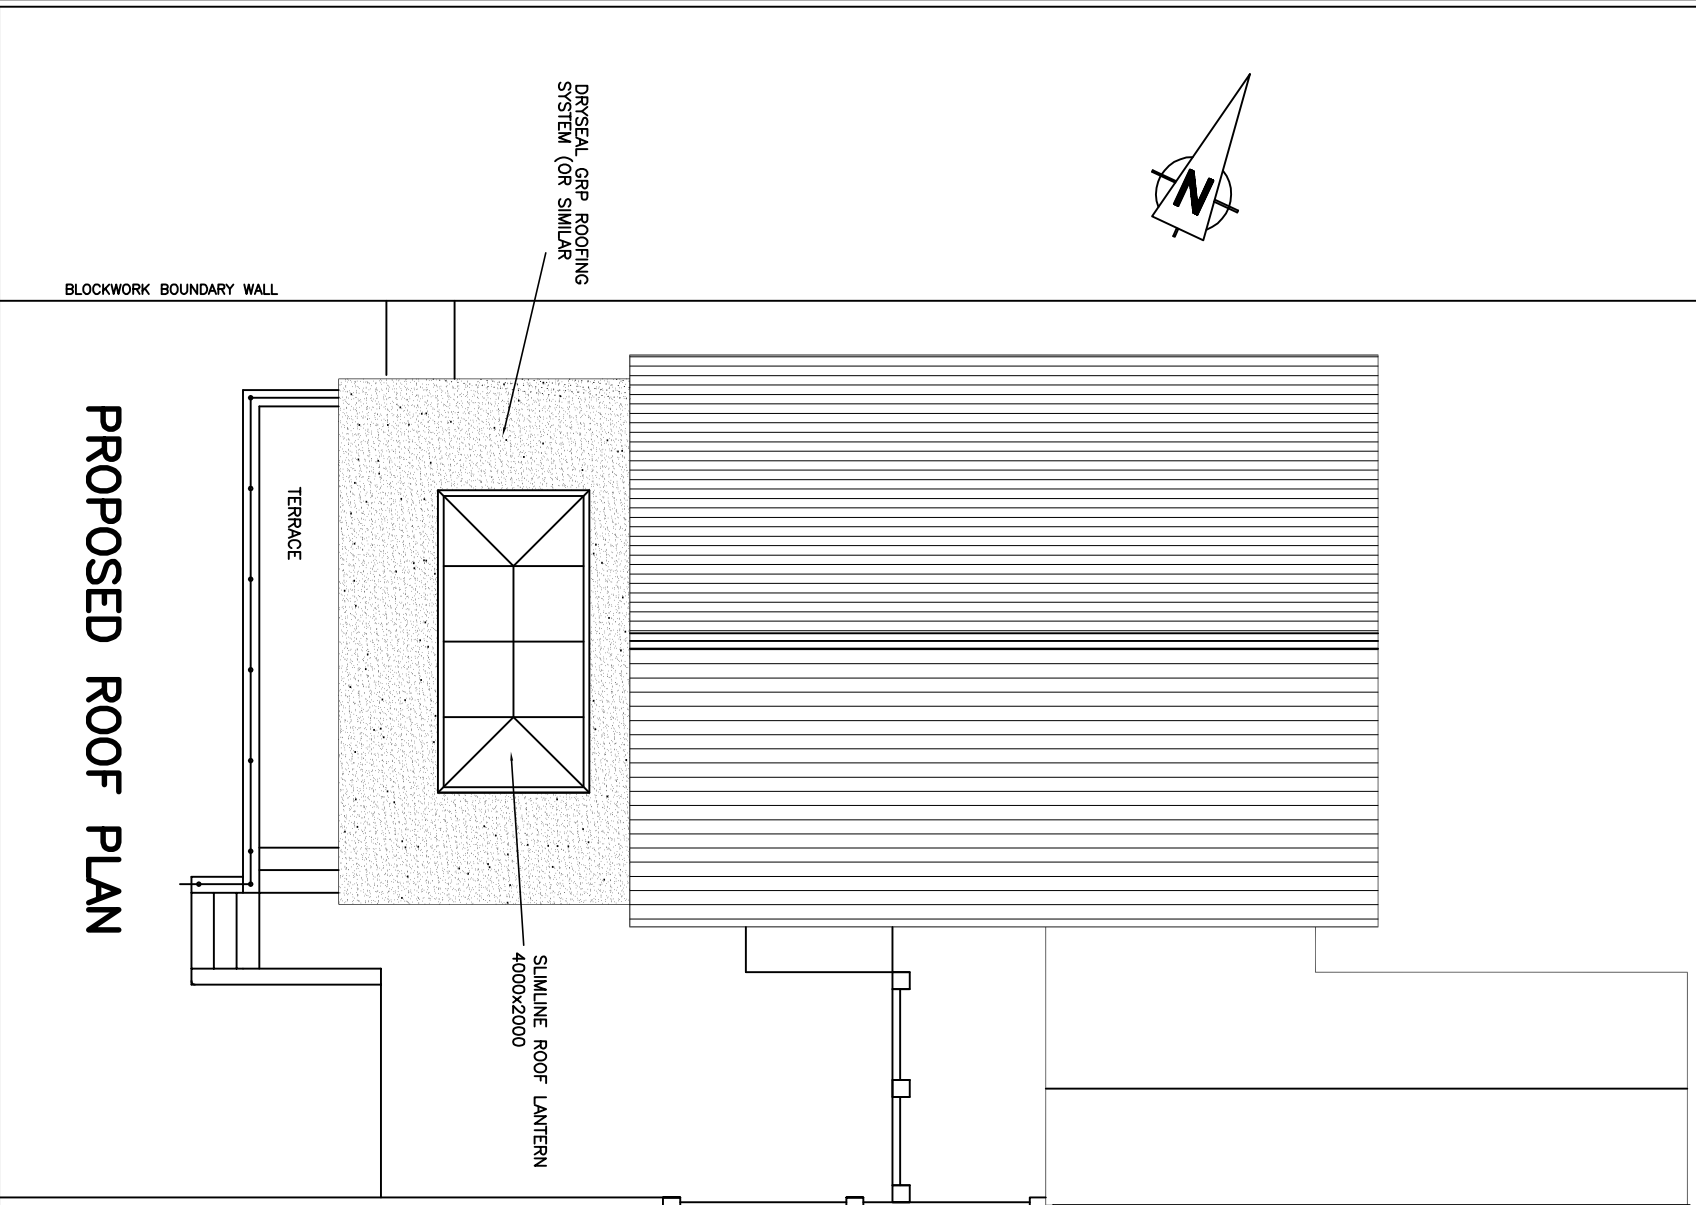

PROPOSED ROOF PLAN

DESIGN NOTES  
ALL DIMENSIONS ARE IN MILLIMETRES

Date : 10/06/2025  
ALL DIMENSIONS ARE TO BE CONFIRMED ON SITE!  
ISSUED FOR PLANNING APPROVAL ONLY

DRAWING No:— PA/25/CV/A05

PROJECT:— PROPOSED SINGLE STOREY  
REAR CONSERVATORY EXTENSION  
TITLE:— EXISTING & PROPOSED ROOF PLAN  
Scale 1:100 (A3).

Job Ref : PA/25/CV  
Customer : Ms. P. ARGYLE  
Site Address : 9 CHURCH VIEW  
BAGLAN,PORT TALBOT SA12 8UN