

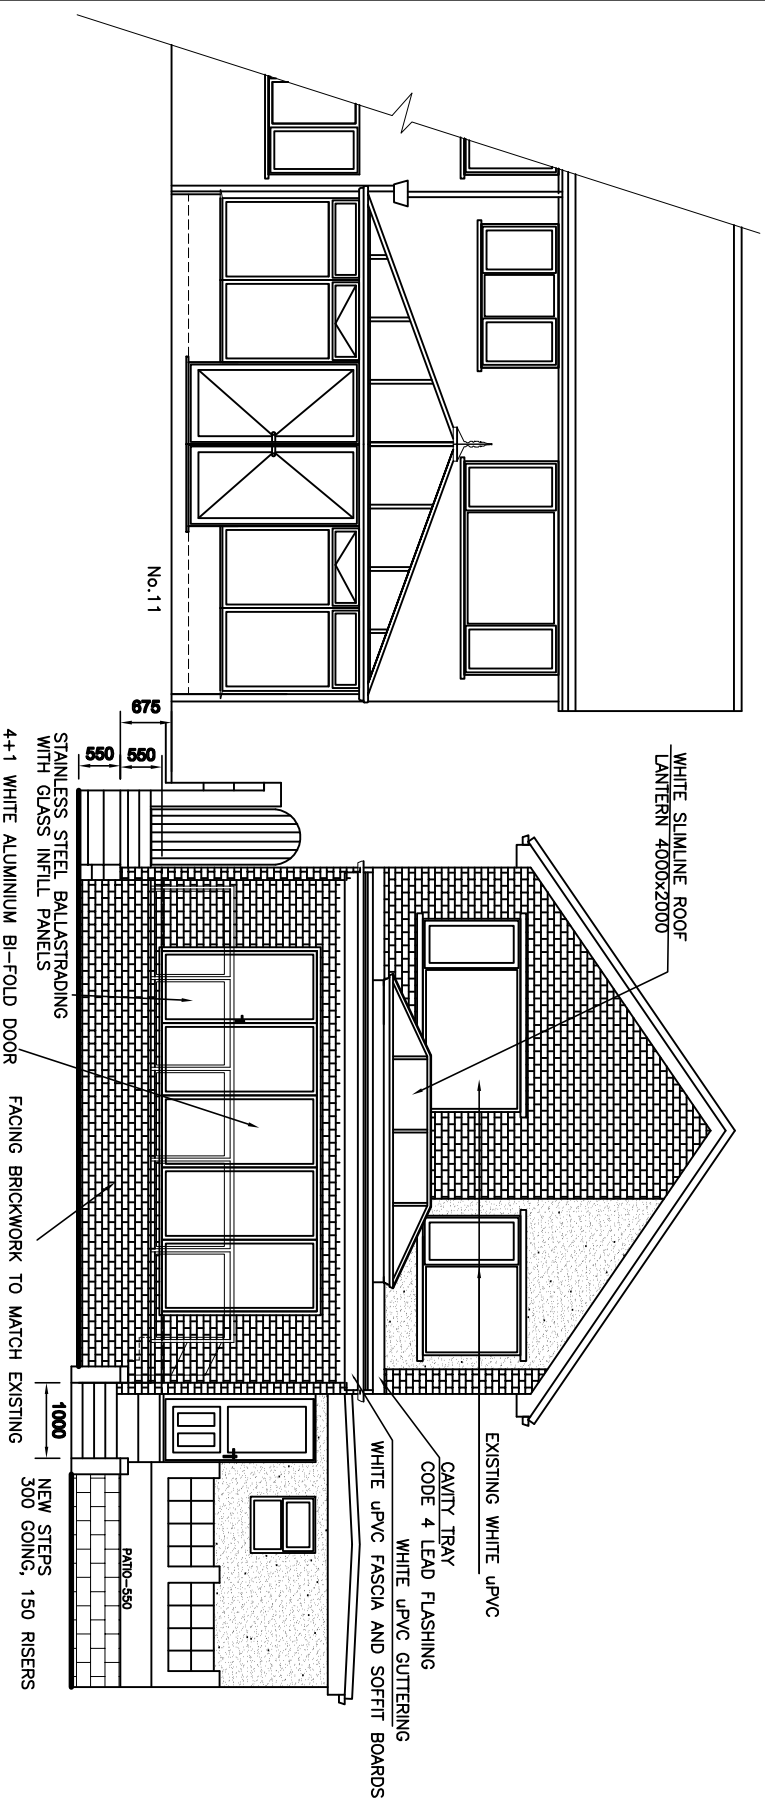


 

PROPOSED REAR ELEVATION

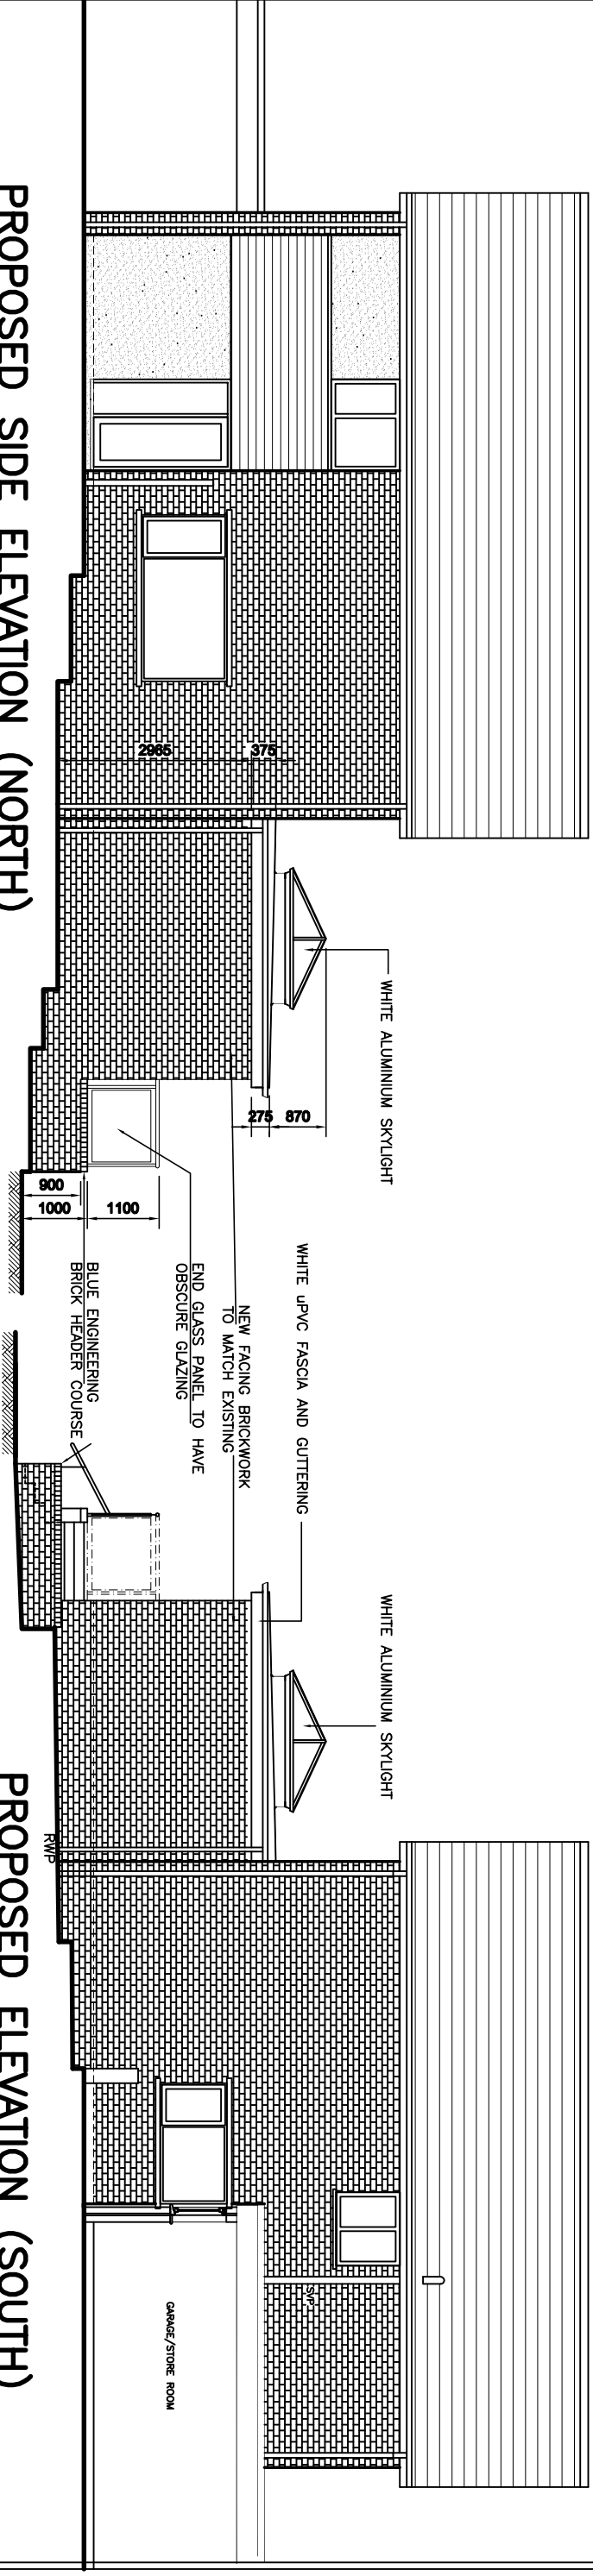

PROPOSED SIDE ELEVATION (NORTH)

PROPOSED ELEVATION (SOUTH)

DESIGN NOTES
ALL DIMENSIONS ARE IN MILLIMETRES
Date : 10/06/2025
ALL DIMENSIONS ARE TO BE CONFIRMED ON SITE!
ISSUED FOR PLANNING APPROVAL ONLY
REV 'A' ROOF HEIGHT REDUCED

DRAWING No:- PA/25/CV/A04 REV 'A'
PROJECT:- PROPOSED SINGLE STOREY REAR EXTENSION
TITLE:- PROPOSED ELEVATIONS
Scale 1:100 (A3).

Job Ref : PA/25/CV
Customer : Ms. P. ARGYLE
Site Address : 9 CHURCH VIEW
BAGLAN,PORT TALBOT SA12 8UN