


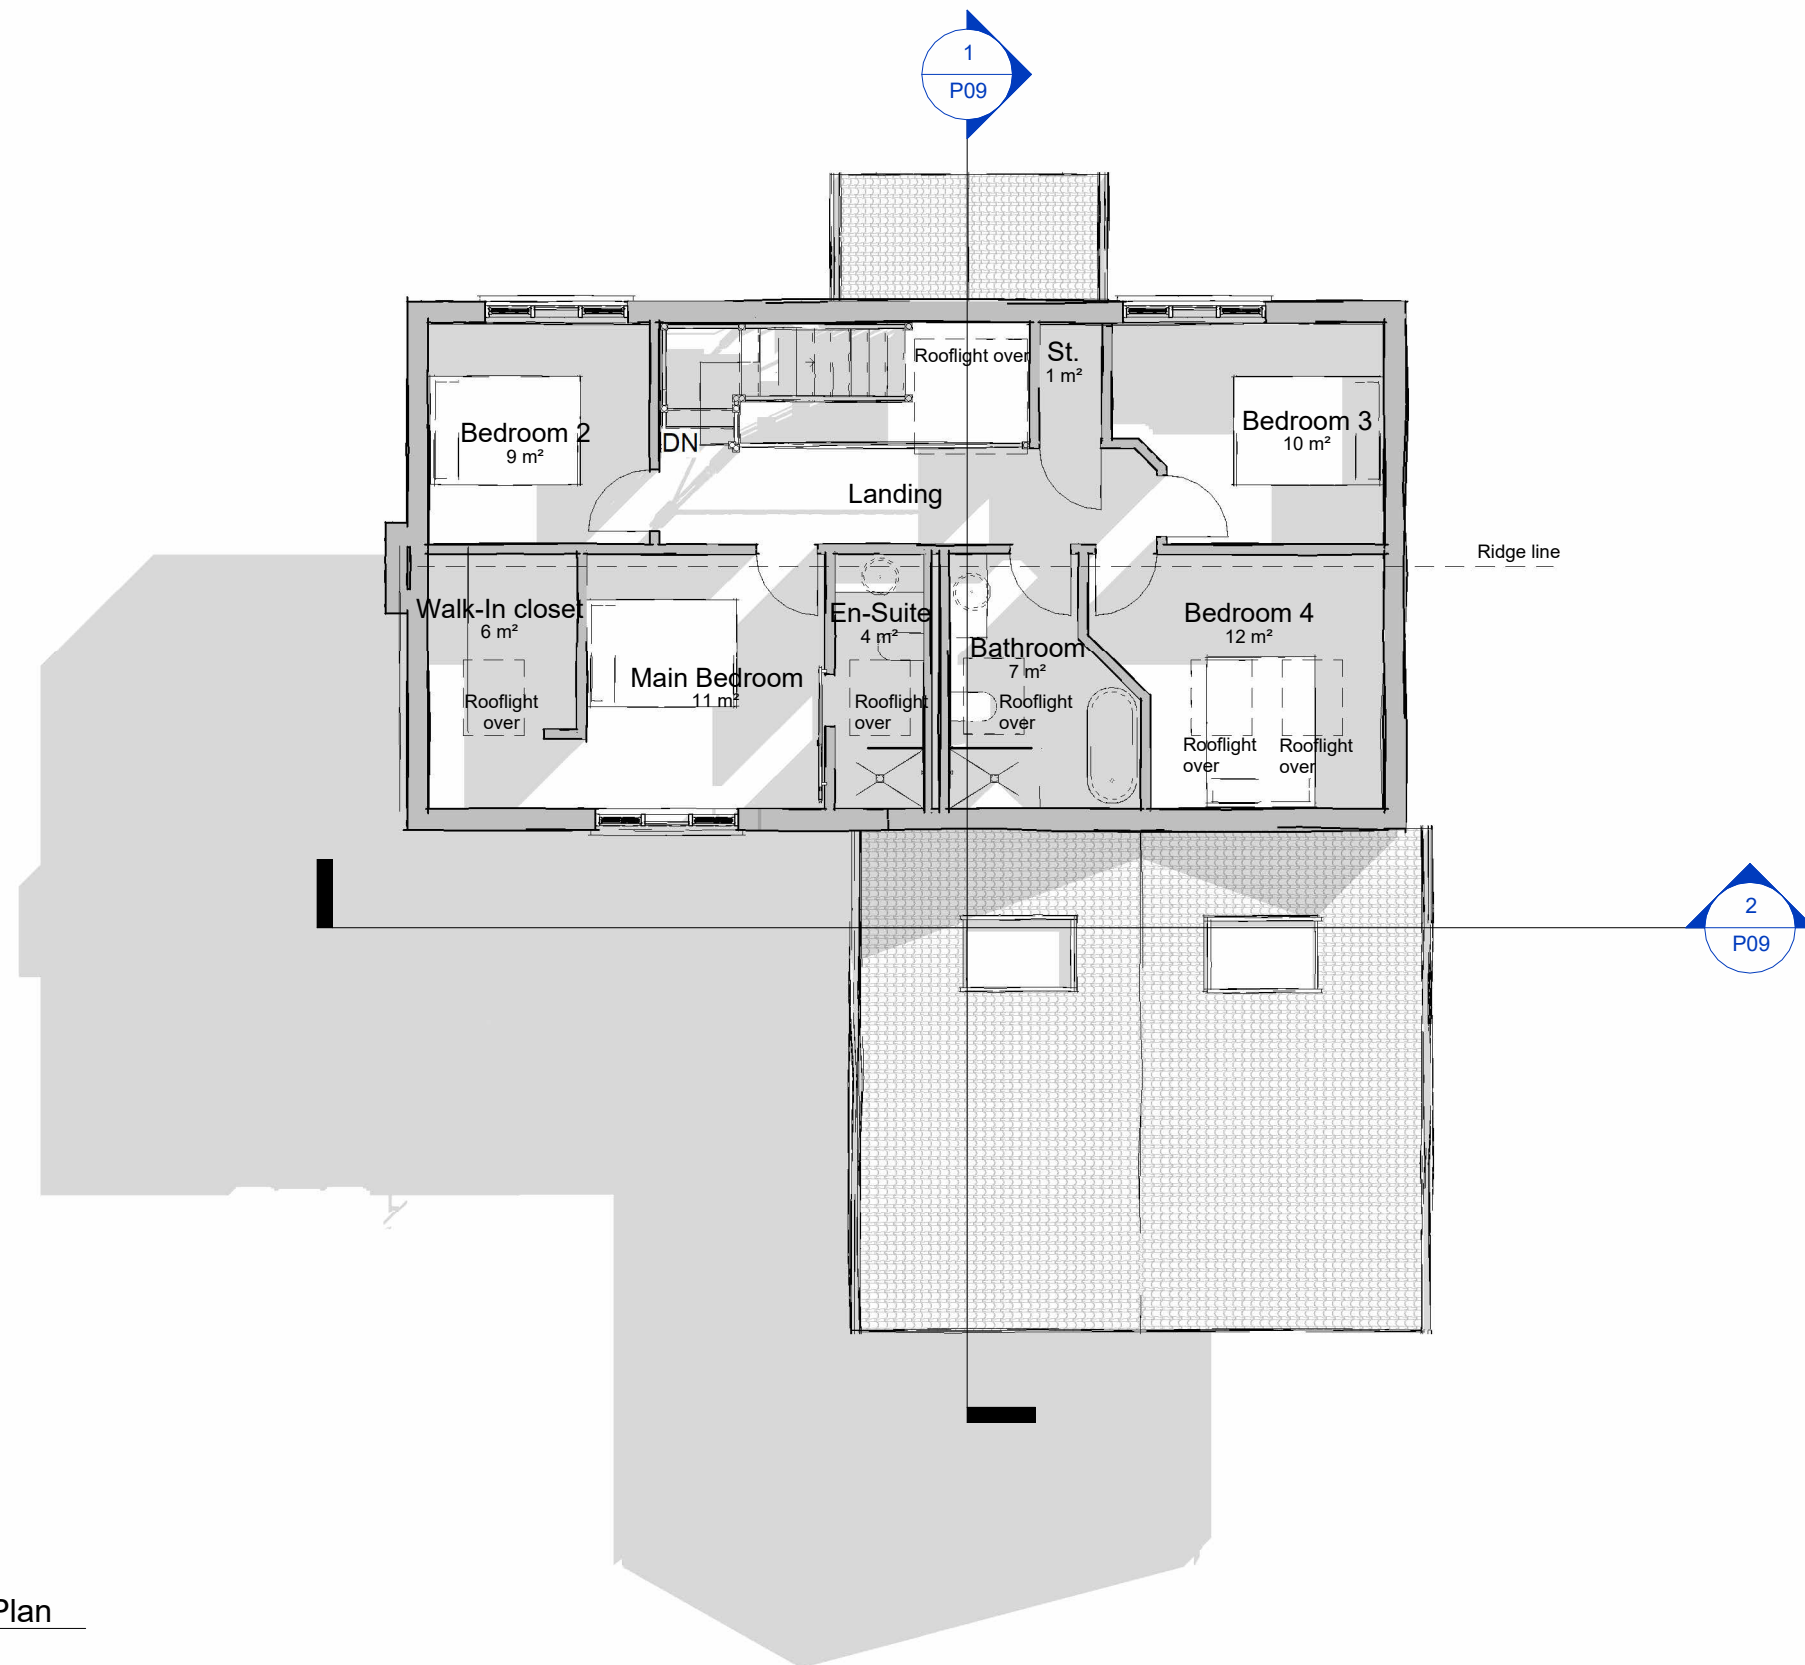

03.07.25	3	Plans amended to reflect planning comments re reduction in footprint length			
18.12.24	2	1m removed from side of house, drawings updated to suit, Ridge height amended following Planners Feedback			
10.11.24	1	Issued for Planning			
date	rev	name	chk	note	

This drawing should not be scaled. The awarded contractor and associated sub-contractors are to take their own site measurements prior to ordering and installation of construction materials.

Where figured dimensions are given, the contractor should check all critical dimensions on site and report any discrepancies immediately.

This drawing must not be reproduced without prior consent from Stiwdio C3 Architecture & Design Ltd.

Stiwdio|C3
Penseiri - Architects

PROJECT
Land near Graig Road
Gellinudd
Rhos

DRAWING TITLE
Proposed First Floor Plan

STATUS
PLANNING ISSUE

SCALE	DATE	DRAWN BY	CHECKED BY
1 : 100	09/05/24	CBA	CBL
DRAWING NUMBER		REVISION	
240302		P05	3