



DO NOT SCALE

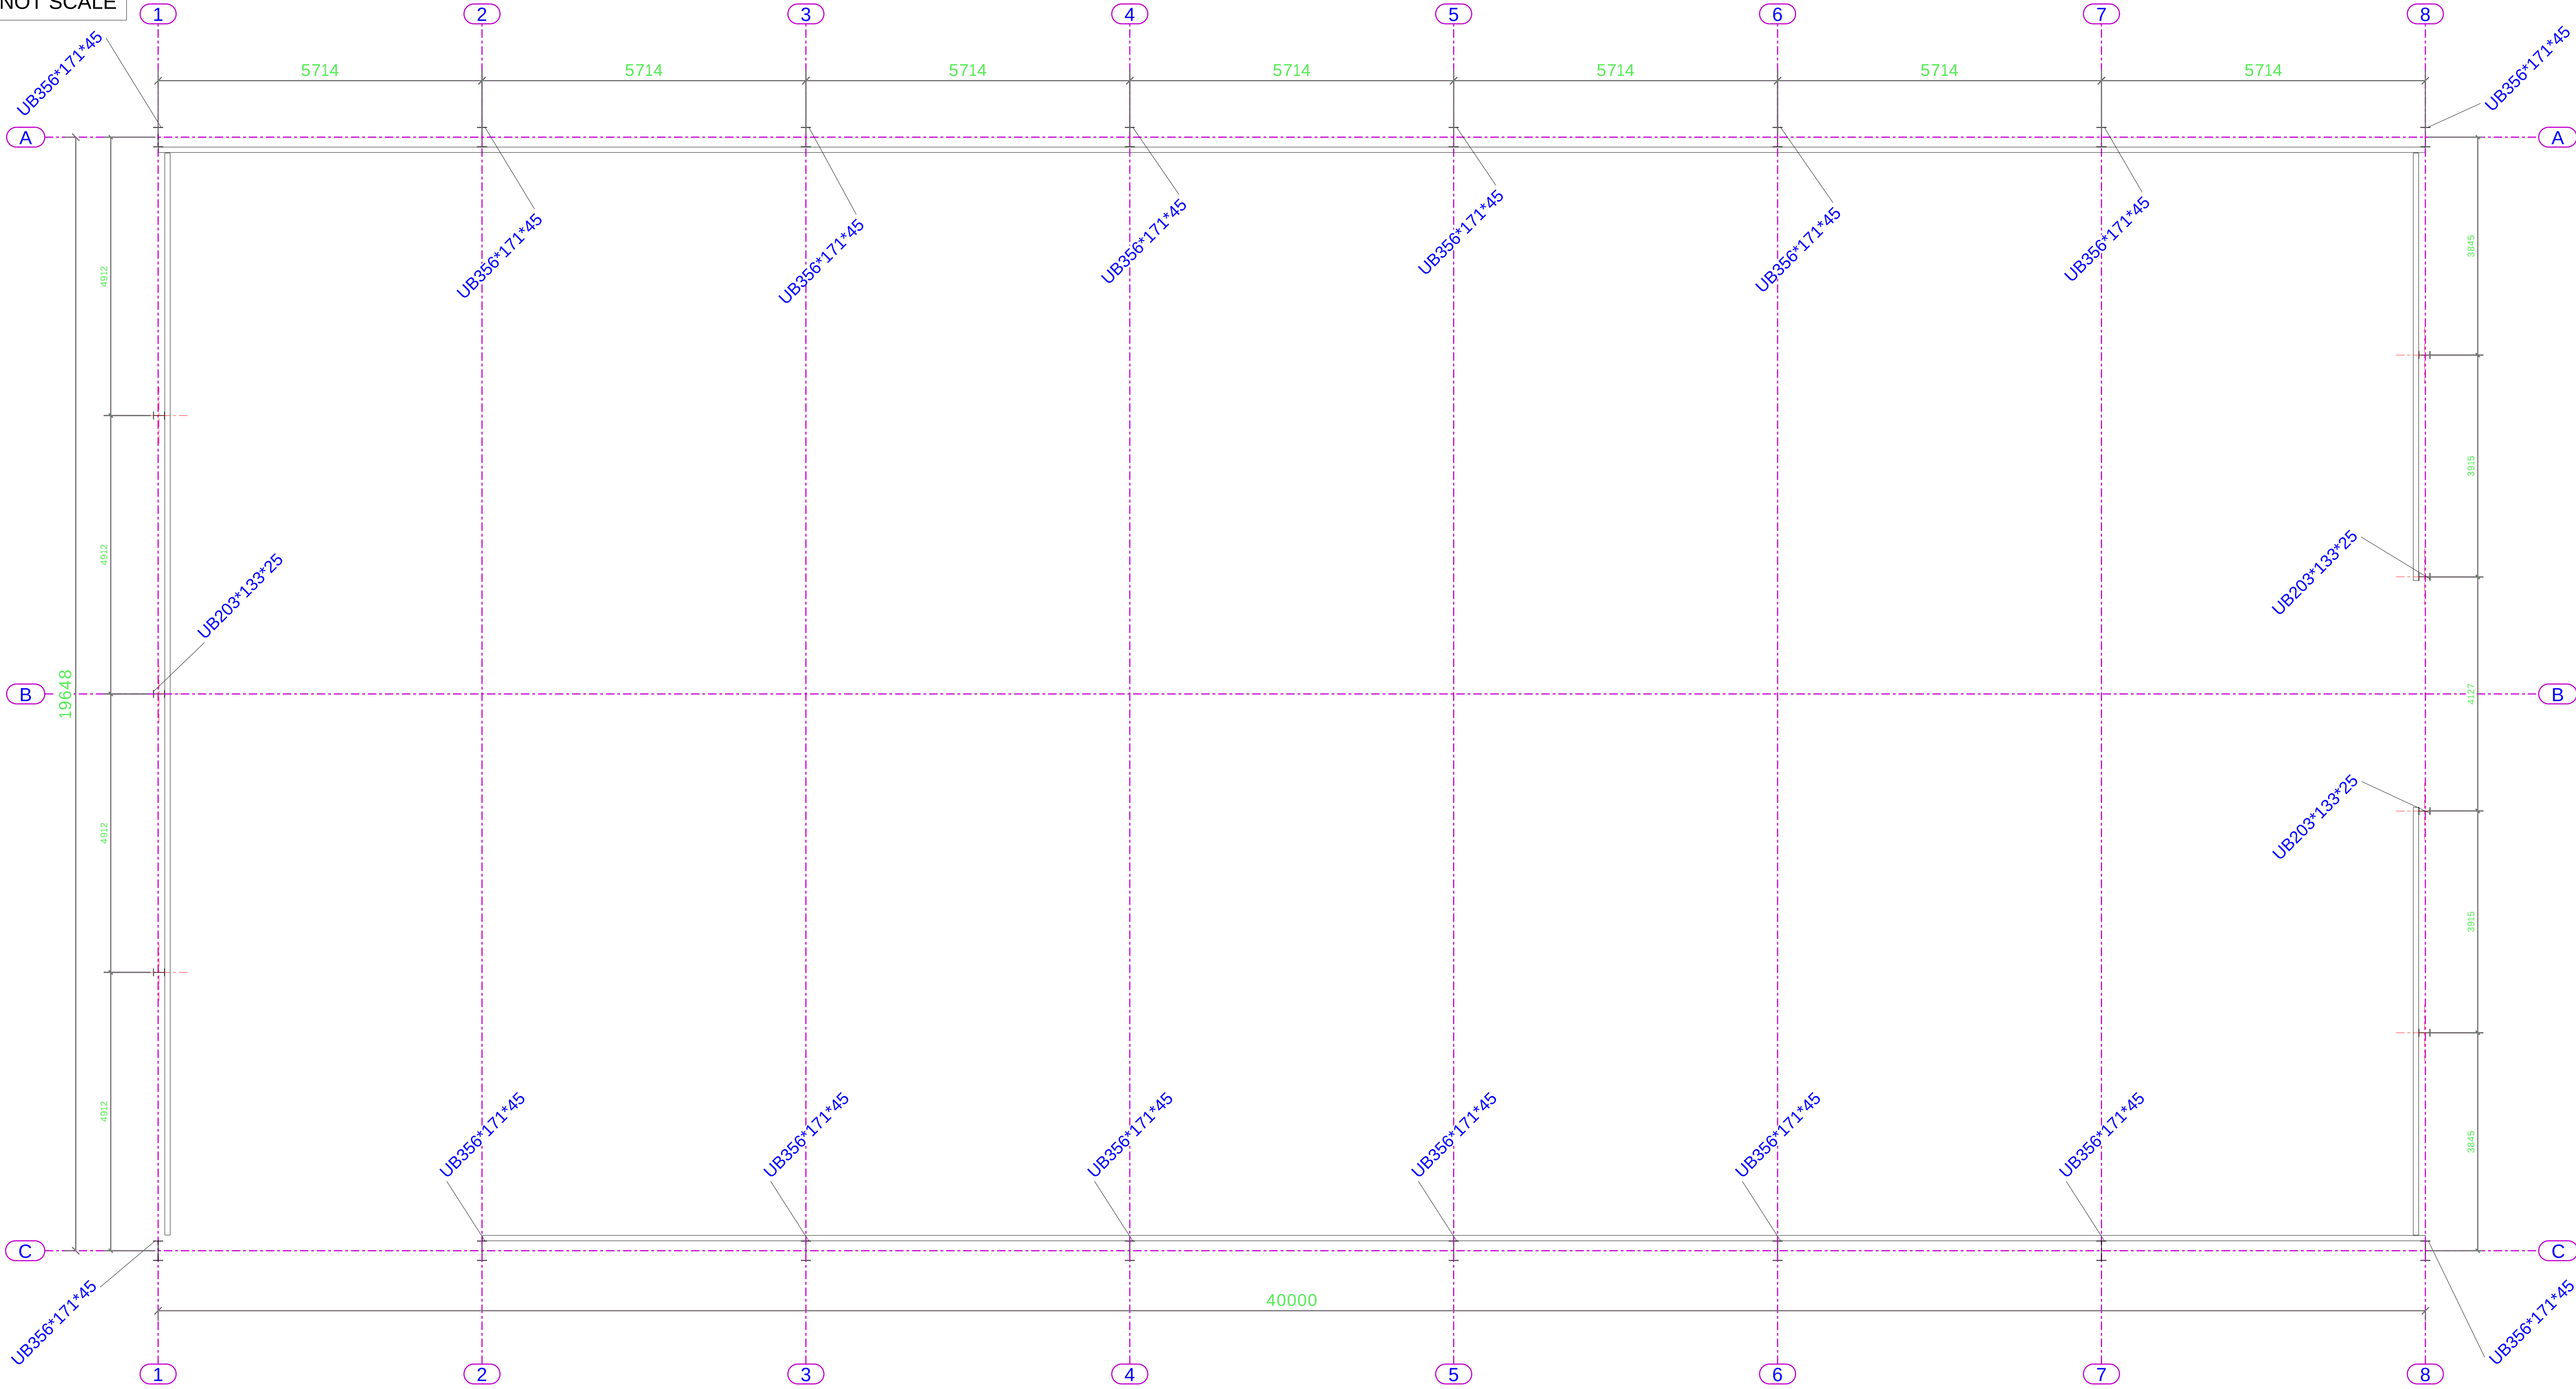

Column Layout
Scale 1 : 50 @ A0

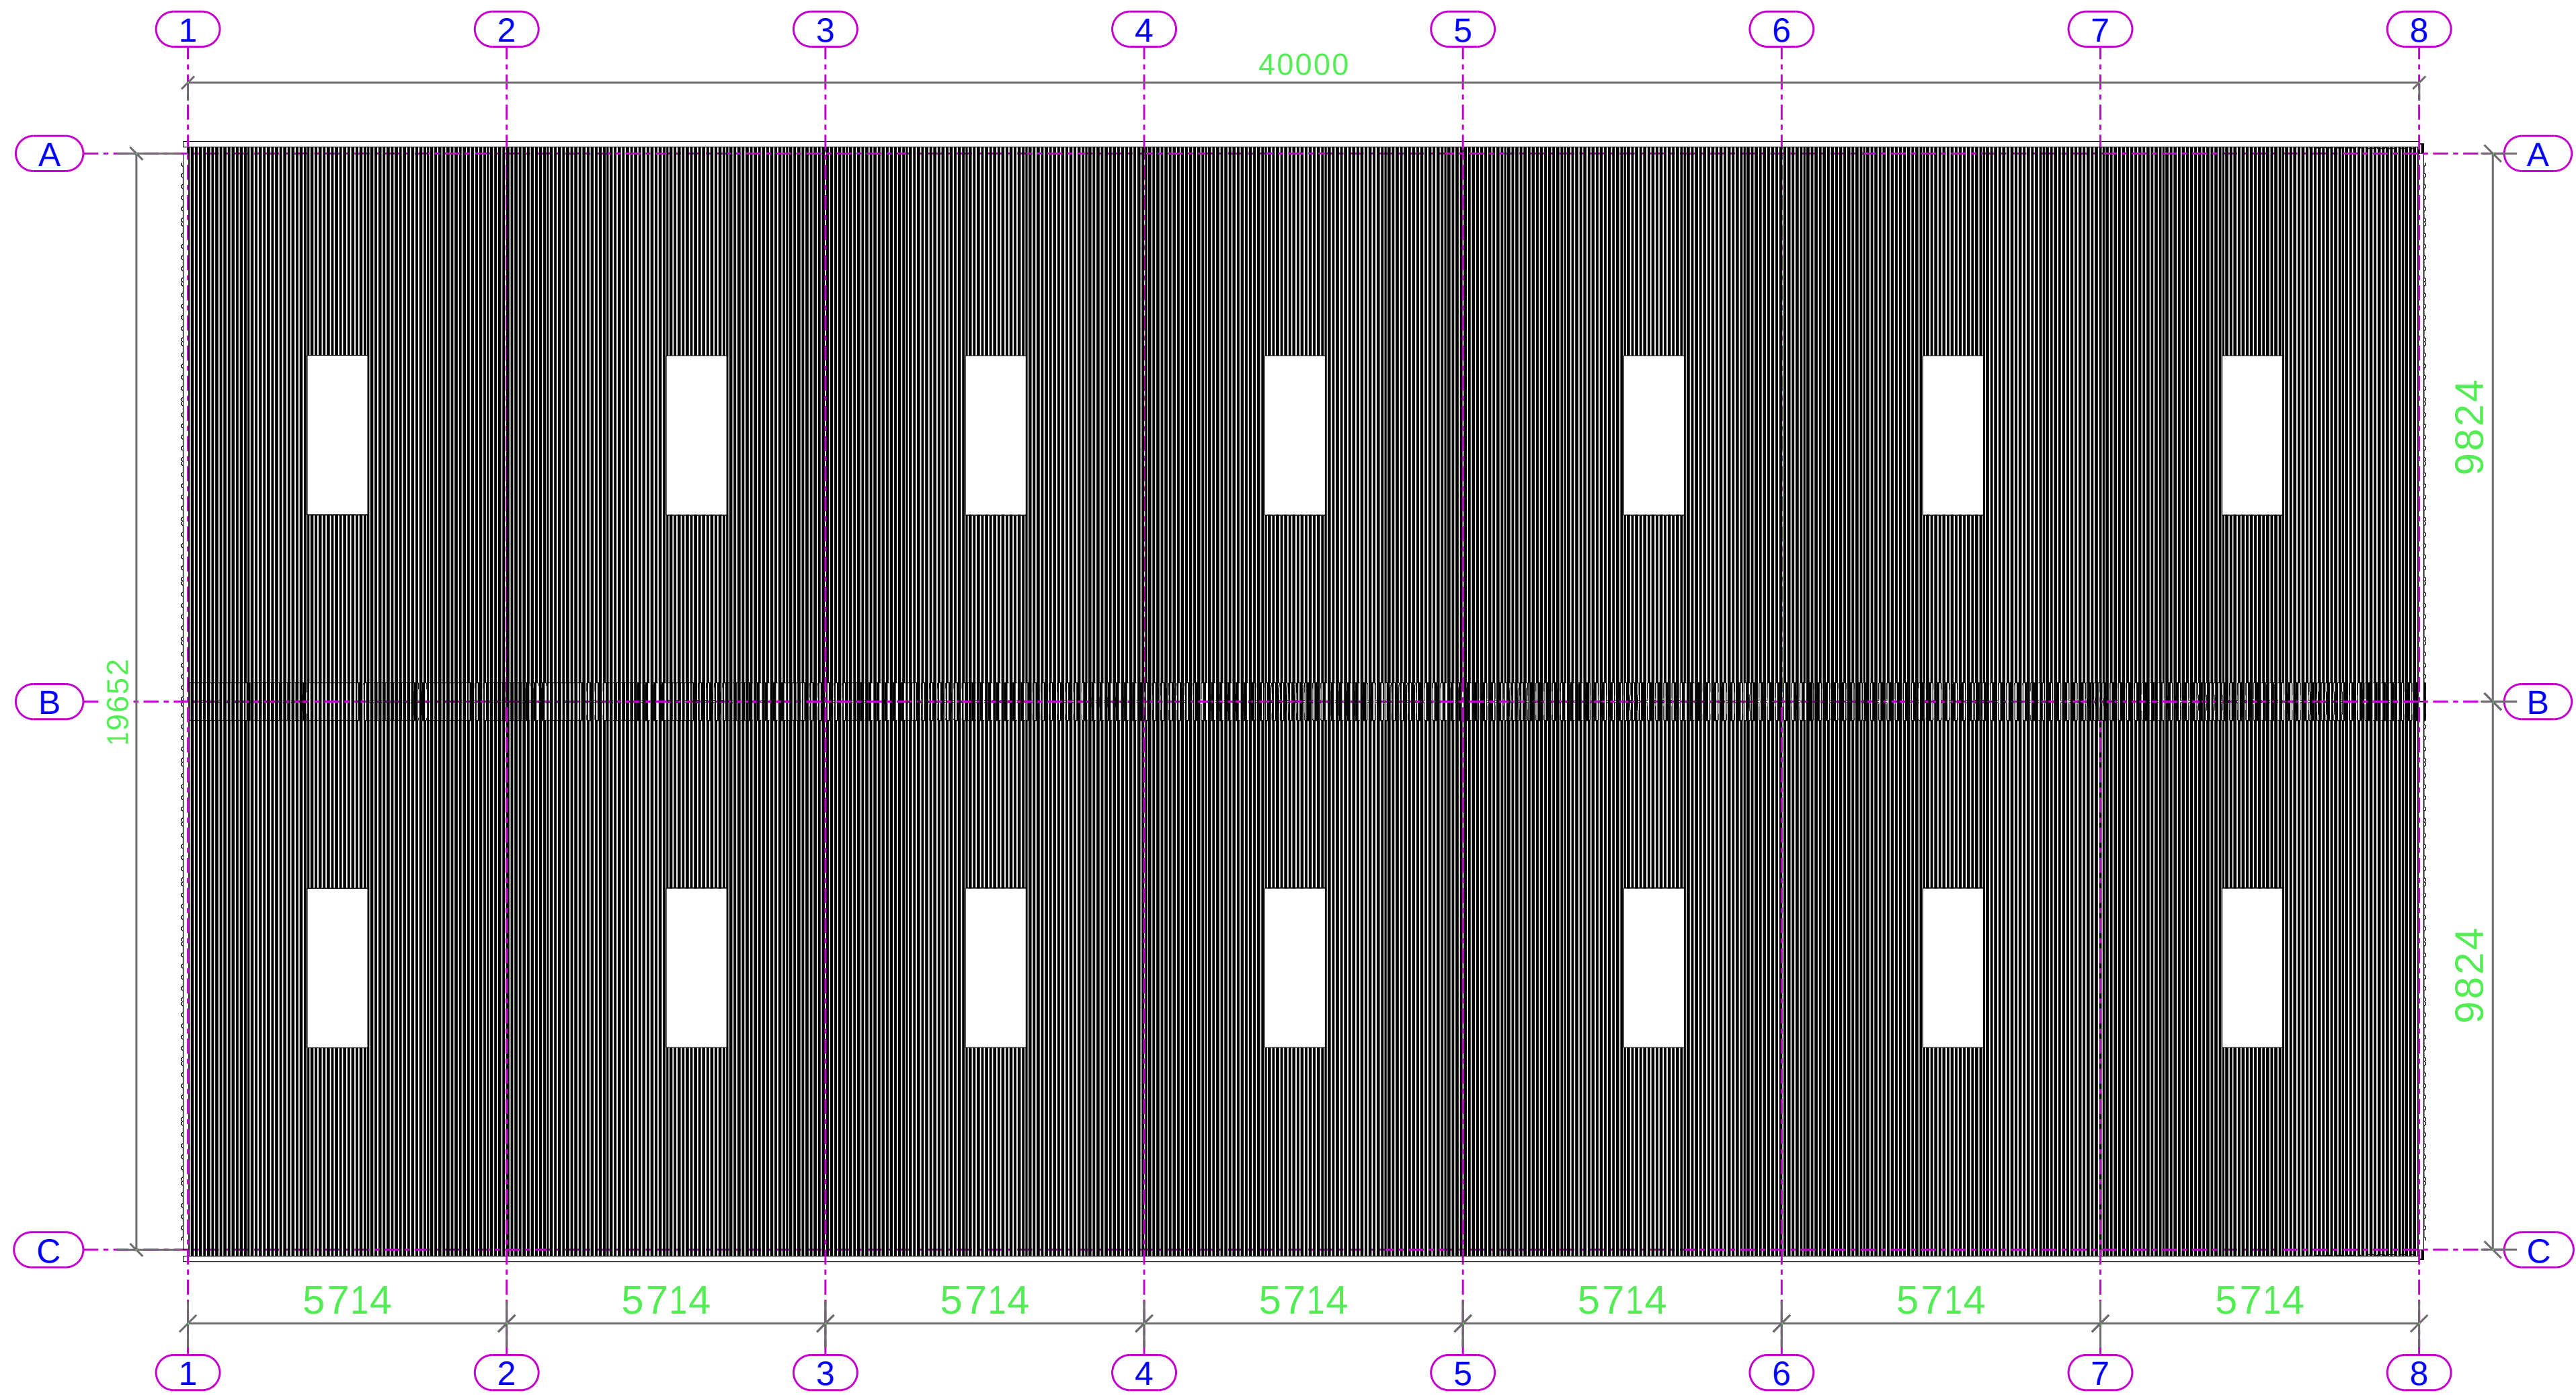


Roof Plan
N.T.S.

Plan Views:
Natural Grey P6R Fibre Cement with either Vented, Alternated Vented or Closed Ridge.
With 14 No. 9f 6ins Roof Lights.

Cold Rolled Purlins & Timber Eaves Beam.

All rainwater goods, i.e. Grey PVC Gutters and Grey PVC Downpipes.

95*1500mm Concrete Panels with Drip flashing below cladding.
(In standard positions)

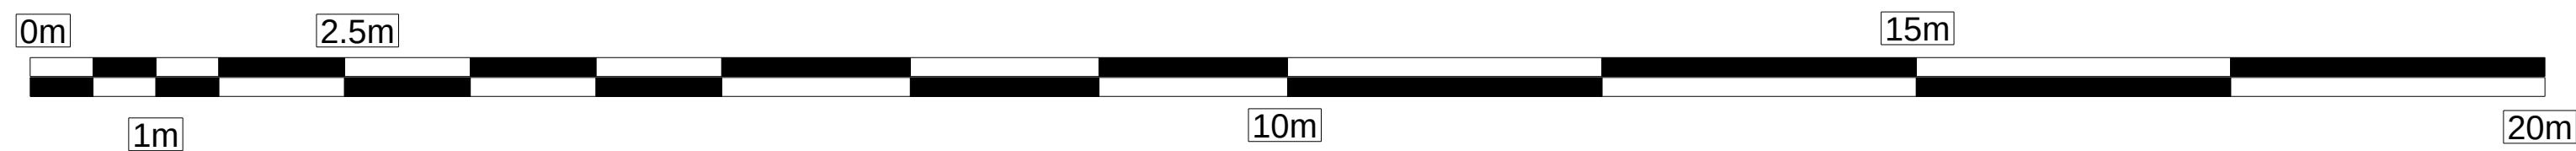

Scale Bar
Scale 1 : 50 @ A0

NOTES:

Foundation design allows for a safe ground bearing capacity of 150kN/sqm.
Steelwork shotblast to BS SA 2.5

The entire footprint of the building and a further 3.5m clear working area must be provided to the building for the duration of the erecting works. The ground must be suitably prepared with stone to provide a firm, level and smooth operating surface. It is advisable to lay a geotextile membrane below the stone to prevent sinkage. This must be done to prevent un-safe plant operations.

All concrete and plant supplied and installed by customer.

Prior to commencement of erection, holding down bolts must have the cones used while installing the holding down bolts completely removed. Shufflebottom Ltd. will not remove the cones.

Holding down bolts must be grouted by others after hand-over/completion of steel erection.

Shufflebottom Ltd. will not work within 2m of any materials containing asbestos or other site hazards. If you are unsure of the materials within a 2m distance of any point of work of the new build you should undertake a survey. In the event Shufflebottom Ltd. suspect material containing asbestos is present or other site hazards are present, we will undertake our works in so far as possible up to the 2m radius and others must complete at no expense to Shufflebottom Ltd.

The supply of materials and the construction will be undertaken in accordance with BS5502/ BS5950/ EN1090:2 (whichever applies on the confirmation/ order). All tolerances, permitted deviations, manufacturers manuals and specifications of all products and services as stated and referred to within the applicable documentation will prevail.

All dimensions are from centre to centre of steelwork on foundation plan unless noted otherwise. Except in the case of angles and channels where dimensions are taken from the outside face of the angle and channel.

This is how we have interpreted your requirements. If this is incorrect can you please notify us verbally or in writing within 7 days of receiving your drawing.

I CONFIRM THAT (IF APPLICABLE) THE FINISHED FLOOR LEVEL AS SHOWN ON THIS PLAN IS POSITIONED CORRECTLY.
SIGNED..... DATE.....

A	Change Door POS + Open Bay GL C	REVISION DATE
REV MARK	REVISION DESCRIPTION	
Shufflebottom Ltd Cross Hands Business Park Cross Hands Llanelli, Carmarthenshire SA14 6RE - Tel: 01269 831831		
		
DRAWING TITLE	Column Layout	
CONTRACT	MORGAN	
MODELLED BY	EPMO	ISSUE DATE 07.04.2025
CONTRACT NO	D15133	SCALE 1:50 1:90
DRAWING No		REVISION No. A

FOR APPROVAL