



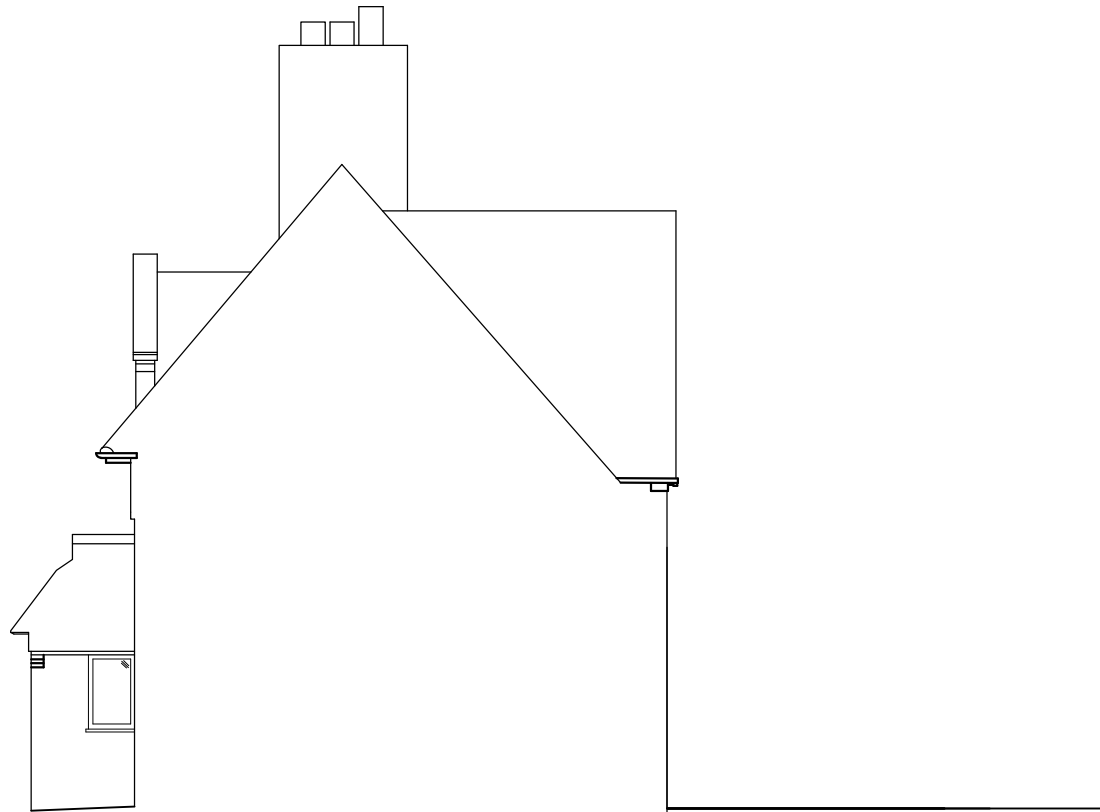

NORTH ELEVATION EXISTING

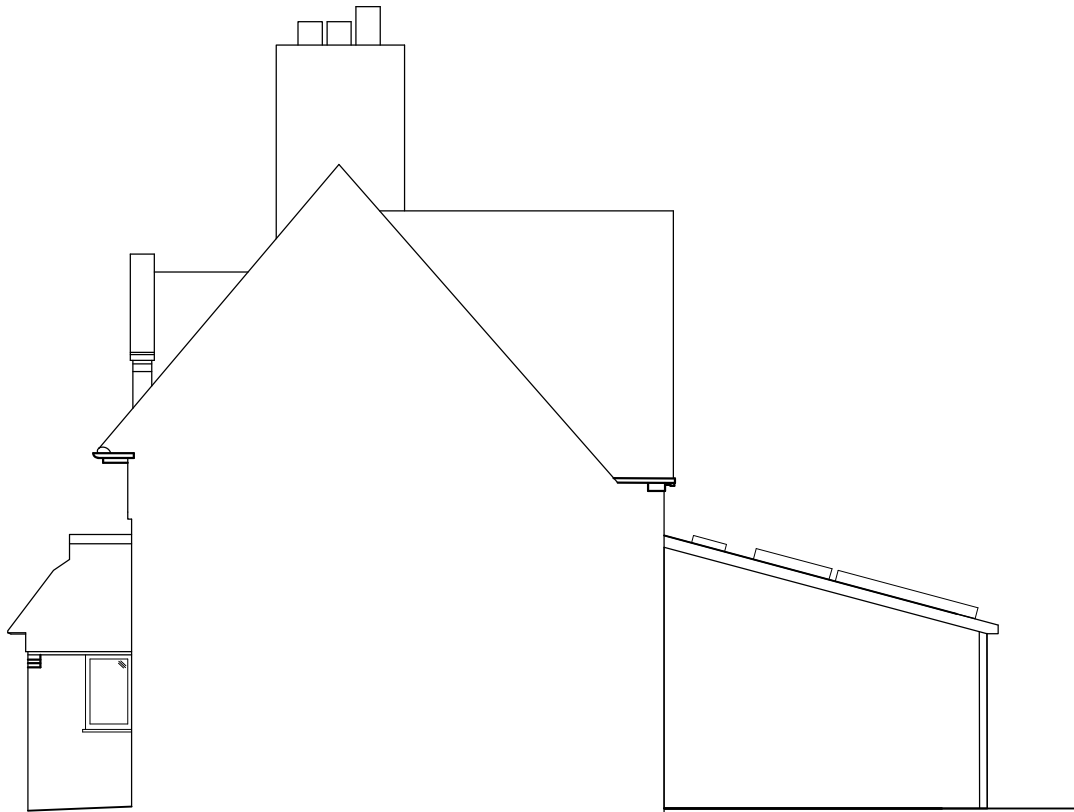

NORTH ELEVATION PROPOSED

WALLS - RENDERED FINISH
ROOF - CAMBRIAN ROOF TILES
WINDOWS - PVC TO MATCH EXISTING



Avalon Architecture | Pensaerniaeth Afallon
helen@avalonarchitecture.co.uk
07541229202
avalonarchitecture.co.uk

project north



notes

1. Drawings are based on survey data and may not accurately represent what is physically present.
2. Do not scale from this drawing. All dimensions to be site verified by the contractor before proceeding.
3. All dimensions are in millimetres unless noted otherwise.
4. Avalon Architecture Ltd shall be notified in writing of any discrepancies.

key plan
not to scale

revisions

REV	DATE	DRAWN BY	APPR. BY	NOTES
P01	22.07.25	HF	HF/RL	first issue

client:

Garry and Karen
Merrell

project:

38 Prettyman Drive
Llandarcy SA10 6HZ

status: S3 – PLANNING

revision: P01

title:

Existing & Proposed
North Elevation

drawn by: HF/RL

approved by: HF/RL

date: 22.07.2025

job no: 2025–024

scale: 1:100

drawing no:

005