




FRONT ELEVATION
SCALE 1:100

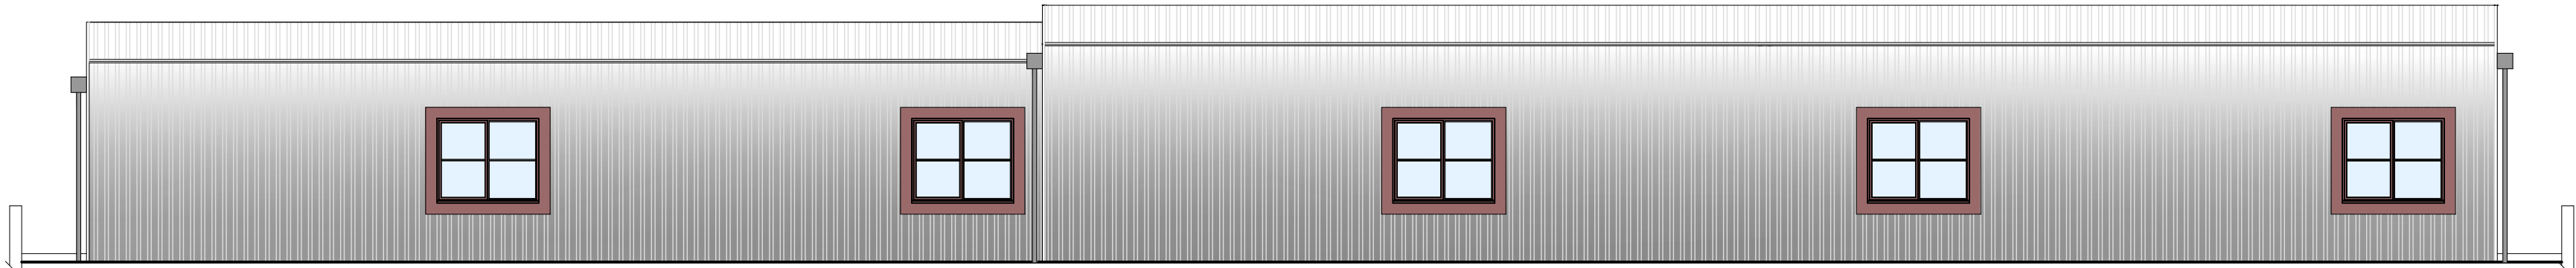

REAR ELEVATION
SCALE 1:100

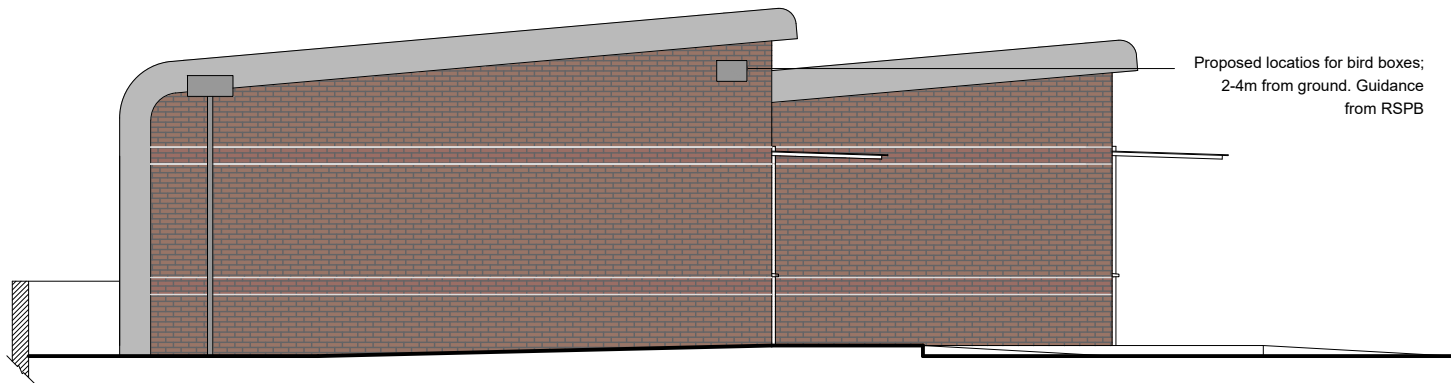

SIDE ELEVATION (1)
SCALE 1:100

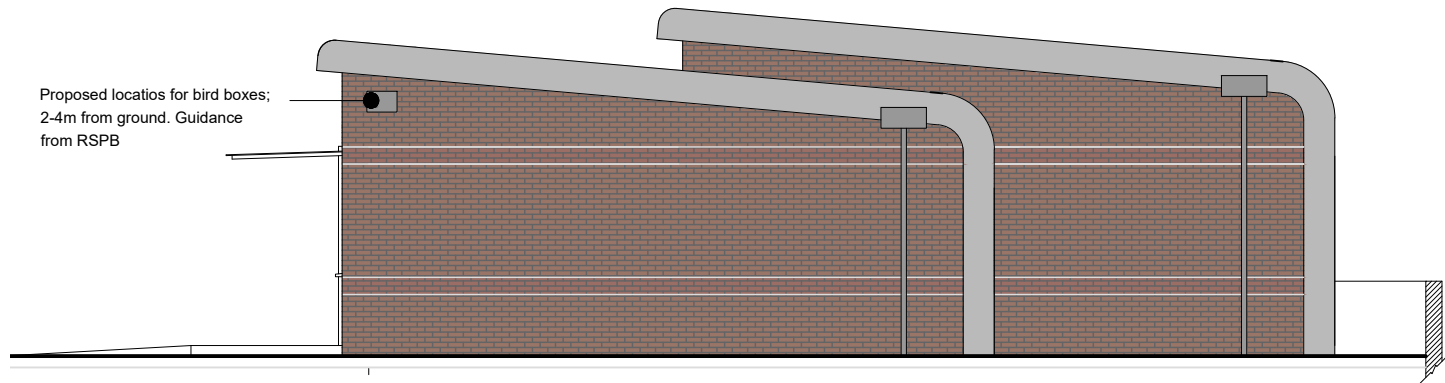

SIDE ELEVATION (2)
SCALE 1:100

NOTES

1. All dimensions in millimetres unless otherwise stated.

NOTE: Bird Box (e.g Woodstone Salamanca) indicatively shown; Guidance on placement from the RSPB. Woodstone (or Woodcrete) Bird boxes to be installed one month of first beneficial occupation of the proposal.

Rev	Details	Dr	Ch	Apr	Date
Neath Port Talbot Castell-nedd Port Talbot County Borough Council Cyngor Bwrdeistref Sirol Making a difference Gwahaniaeth er gwell					
PROPERTY & REGENERATION Nicola Pearce BSc(Hons) DipTP MRTPI DIRECTOR OF ENVIRONMENT AND REGENERATION THE QUAYS, BRUNEL WAY BAGLAN ENERGY PARK SA11 2GG www.npt.gov.uk					
Project Sandfields Young Business Centre					
Drawing Title Proposed Elevations					
File No.		Property Ref. No.		A1220	
Drawn	TP	Checked		Approved	
Date		Date		Date	
Scales		1:100			
Drawing No.					Rev.
301					-