




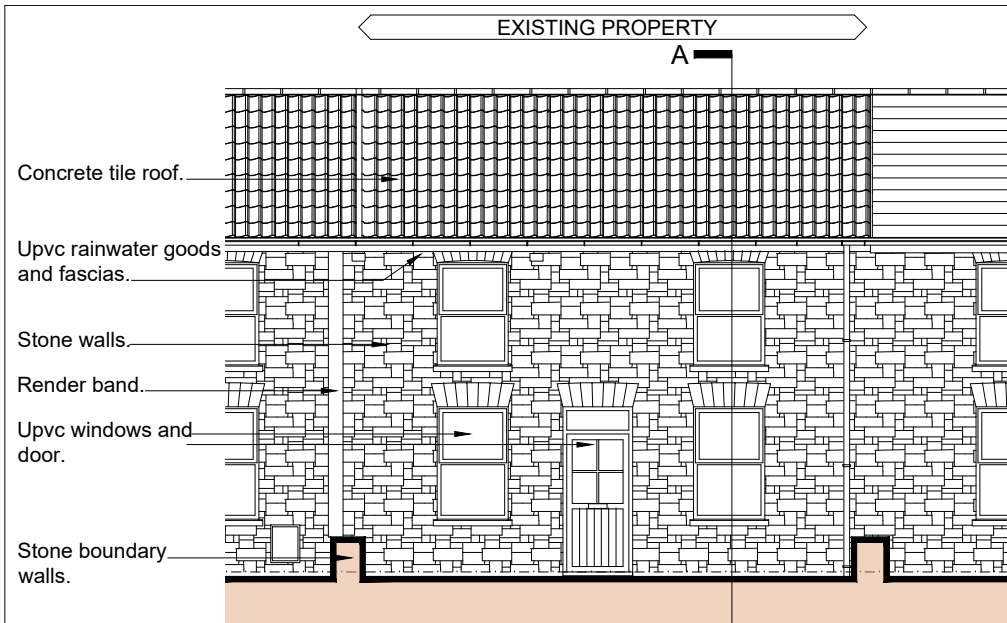


Proposed North Elevation 1:100

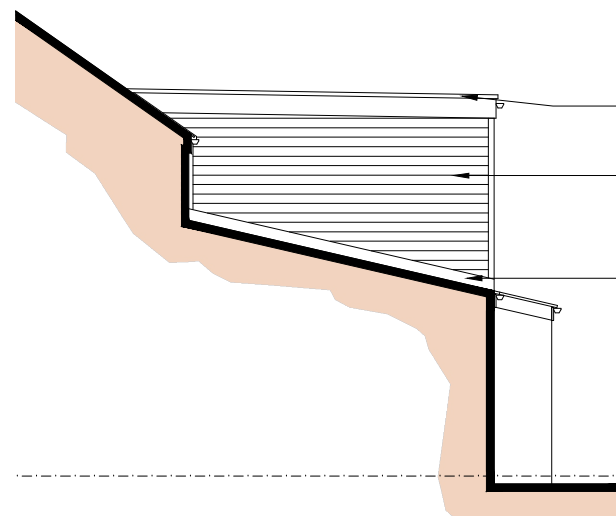


Proposed South Elevation 1:100

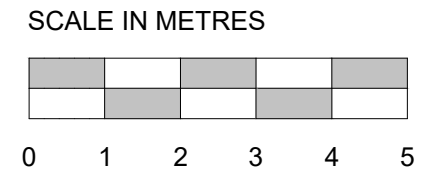

Proposed West Elevation 1:100

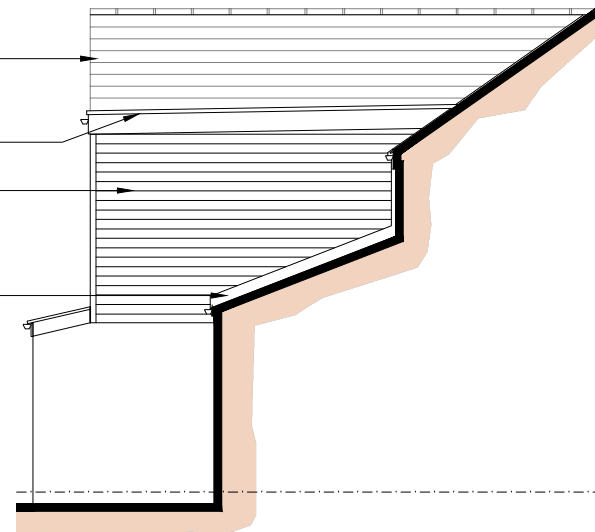

Proposed East Elevation 1:100

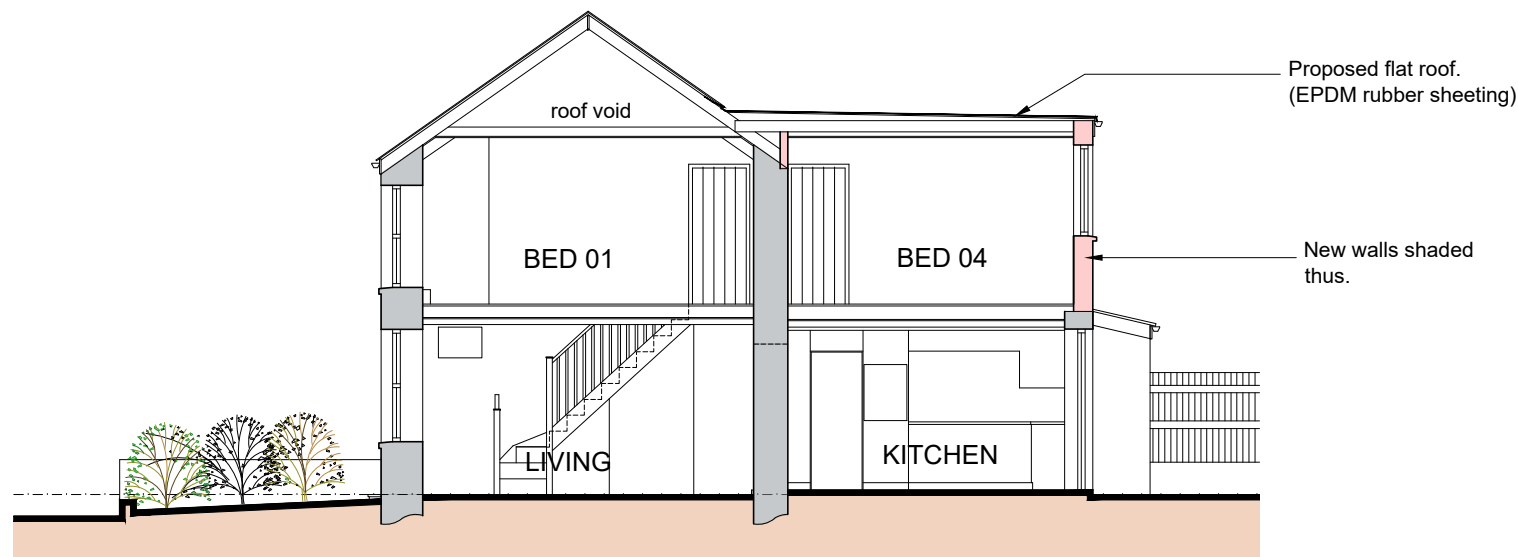

Proposed Section 1:100

**FOR PLANNING
PURPOSES ONLY**

Revision	Description	Date
Drawing Title Proposed Section + Elevations		
Client Mr & Mrs Evans		
Project Name Proposed First Floor Rear Extension to, 8 Ivorites Row, Glyneath, Neath Port Talbot, SA11 5LF		
Job No. 110	Drawing No. 06	Revision: .
Size: A3	Scale: 1:100	Date: Jul '25