


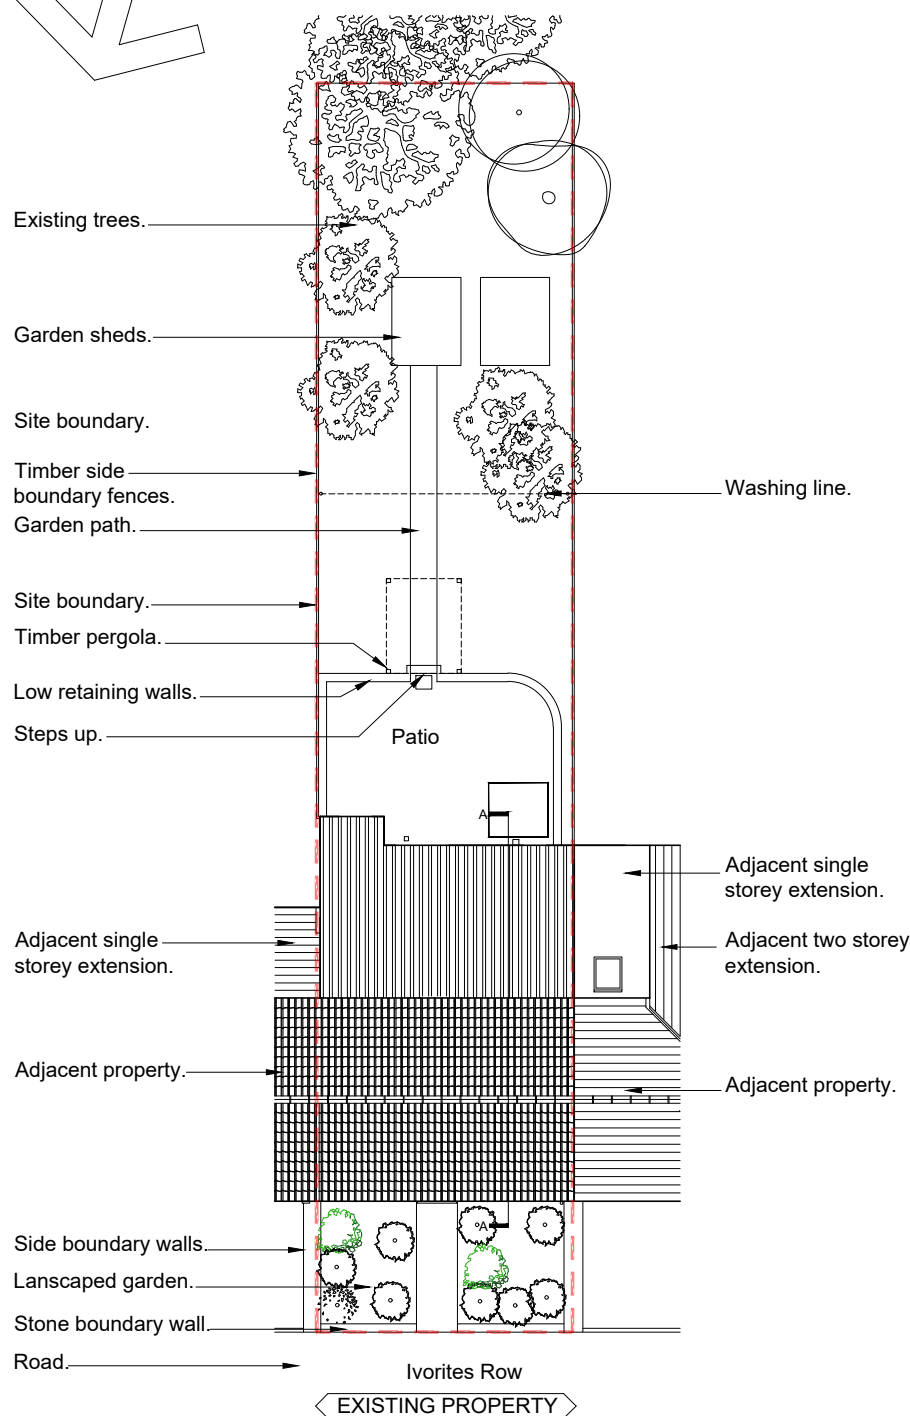
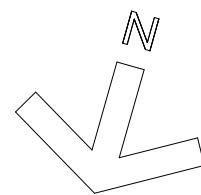
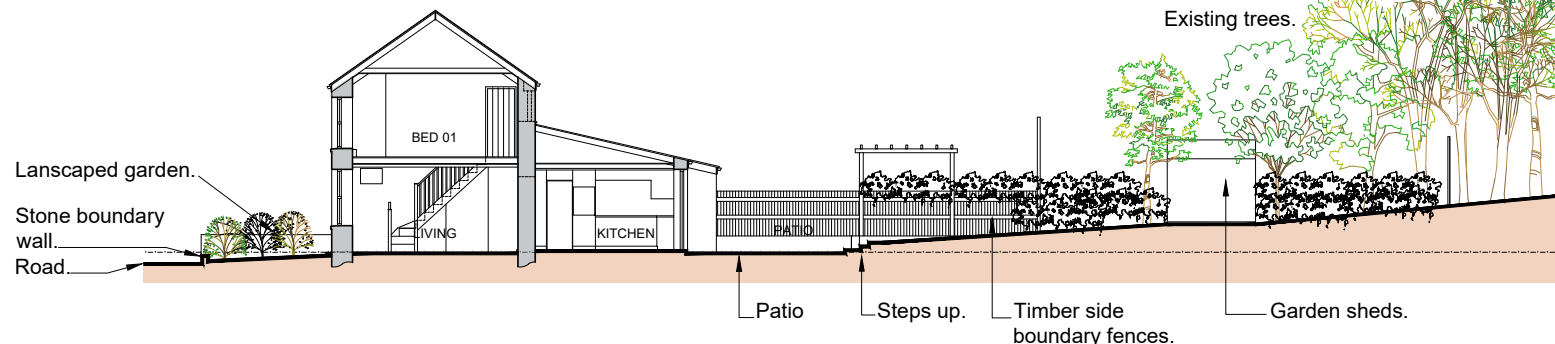


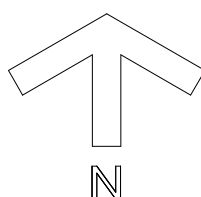


Existing Block / Site Plan
1:200

 

Existing Site Section
1:200

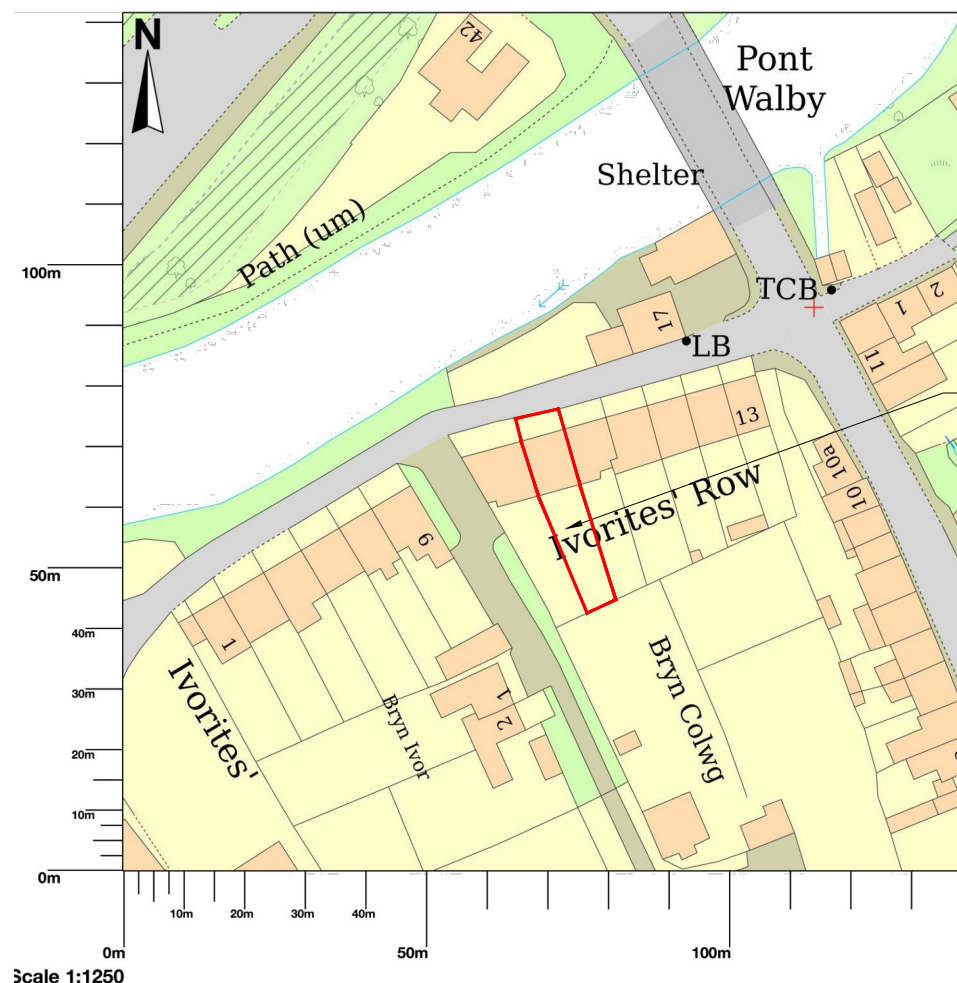

Location Plan, 8 Ivorites Row,
Glyneath, Neath, SA11 5LF 1:1250

 

SITE
REFERRED TO

FOR PLANNING
PURPOSES ONLY

Revision	Description	Date
Drawing Title Existing Block / Site Plan, Site Section and Location Plan		
Client Mr & Mrs Evans		
Project Name Proposed First Floor Rear Extension to, 8 Ivorites Row, Glyneath, Neath Port Talbot, SA11 5LF		
Job No. 110	Drawing No. 01	Revision: .
Size: A3		Scale: 1:200, 1:1250
		Date: Jul '25