



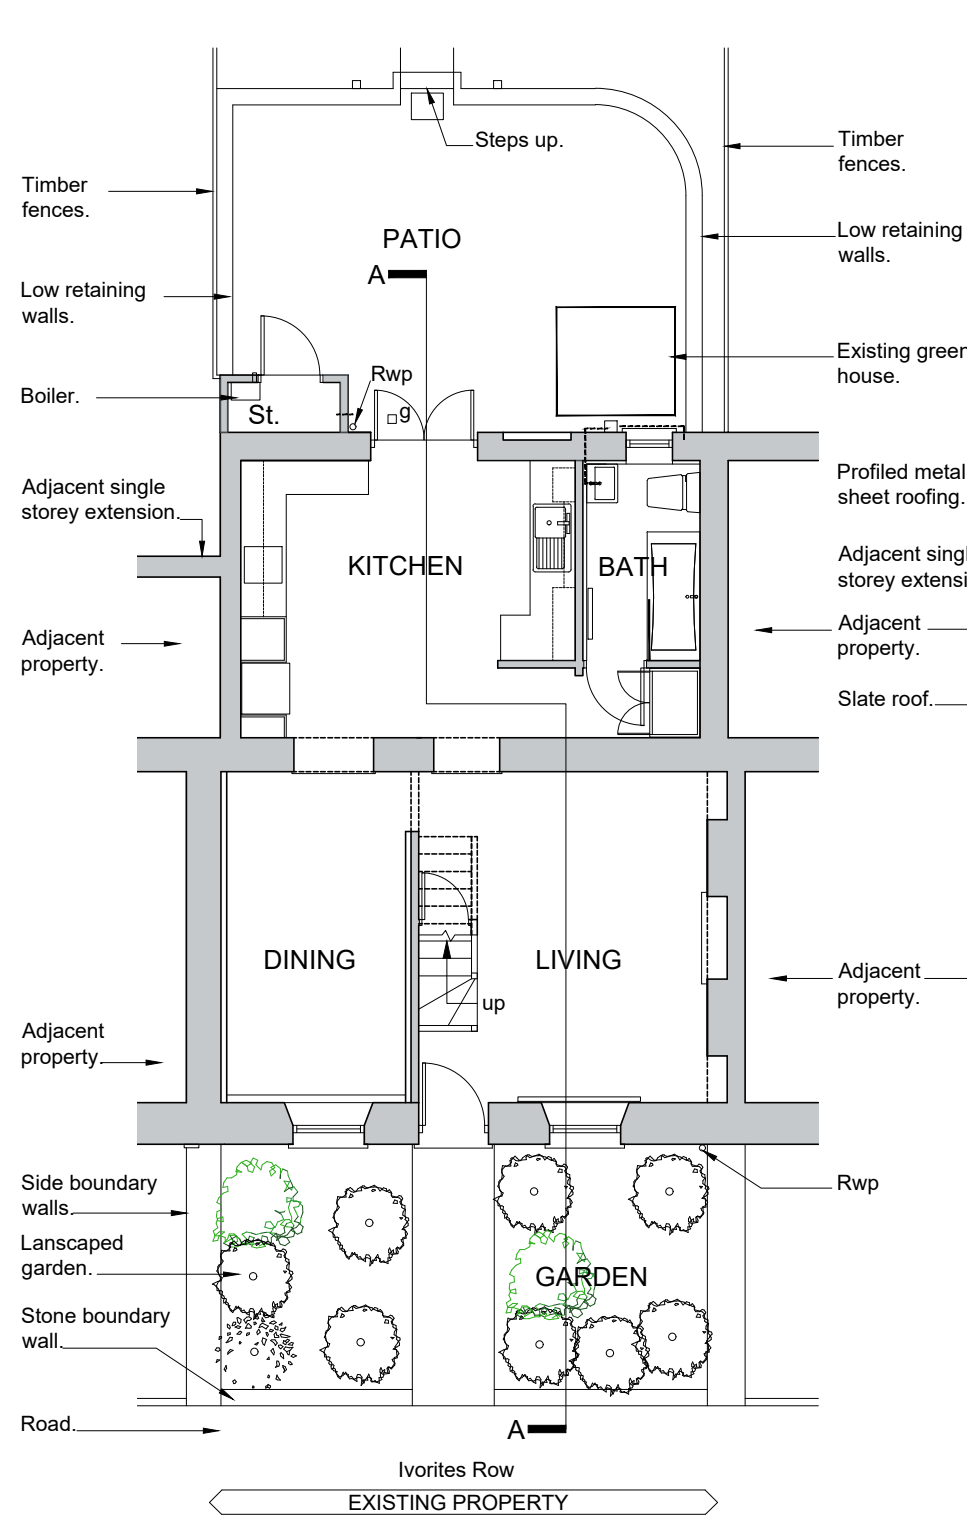

**Existing  
Ground Floor Plan**  
1:100

SCALE IN METRES

 

0 1 2 3 4 5

Timber fences.  
Low retaining walls.

Existing green house.

Profiled metal sheet roofing.


Adjacent single storey extension.

Adjacent property.


Slate roof.

Adjacent property.

Rwp

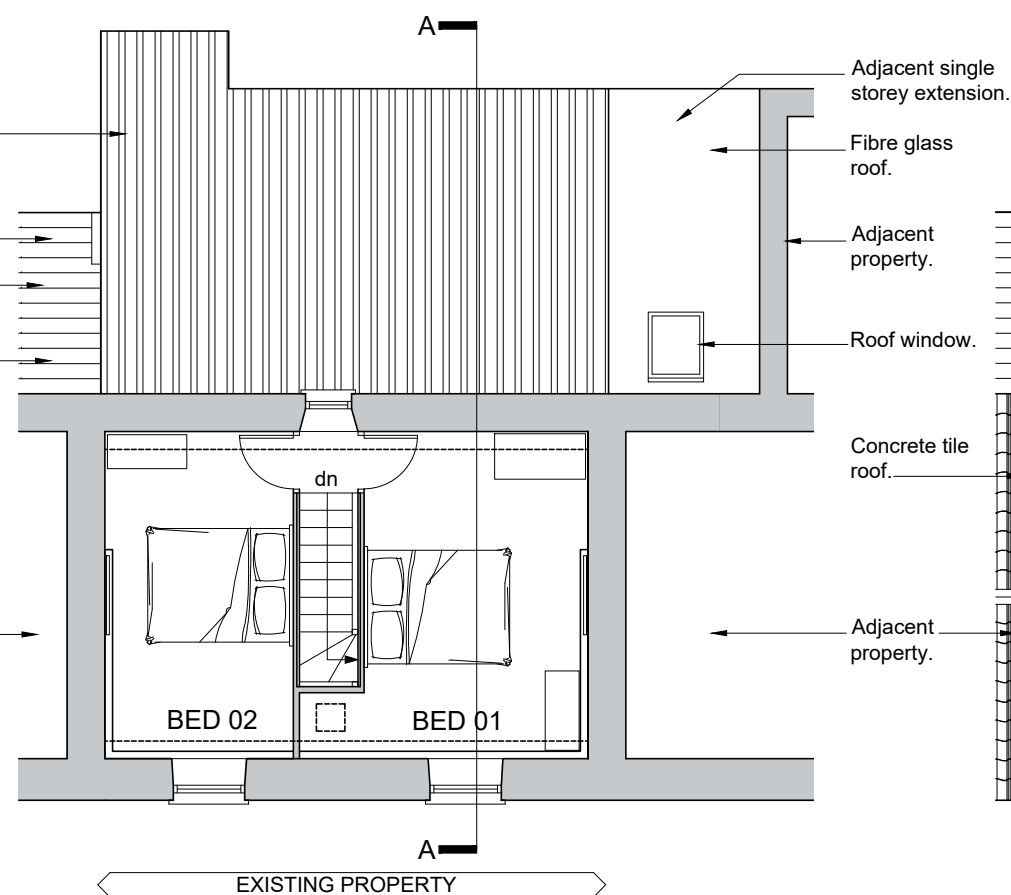

**Existing  
First Floor Plan**  
1:100

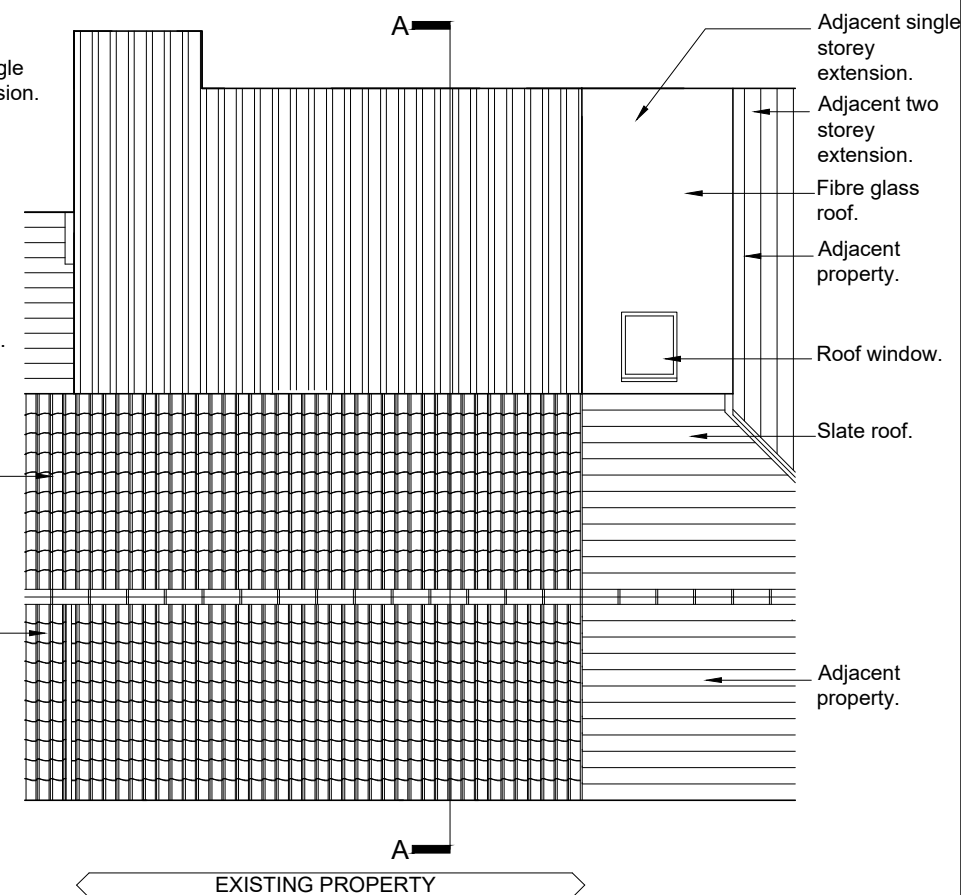

**Existing  
Roof Plan**  
1:100

**FOR PLANNING  
PURPOSES ONLY**

| Revision   | Description       | Date             |
|---|-------------------|------------------|
| Drawing Title<br>Existing Floor and Roof Plans                                                                   |                   |                  |
| Client<br>Mr & Mrs Evans                                                                                         |                   |                  |
| Project Name<br>Proposed First Floor Rear Extension to,<br>8 Ivorites Row, Glyneath, Neath Port Talbot, SA11 5LF |                   |                  |
| Job No.<br>110                                                                                                   | Drawing No.<br>02 | Revision:<br>.   |
| Size:<br>A3   | Scale:<br>1:100   | Date:<br>Jul '25 |