



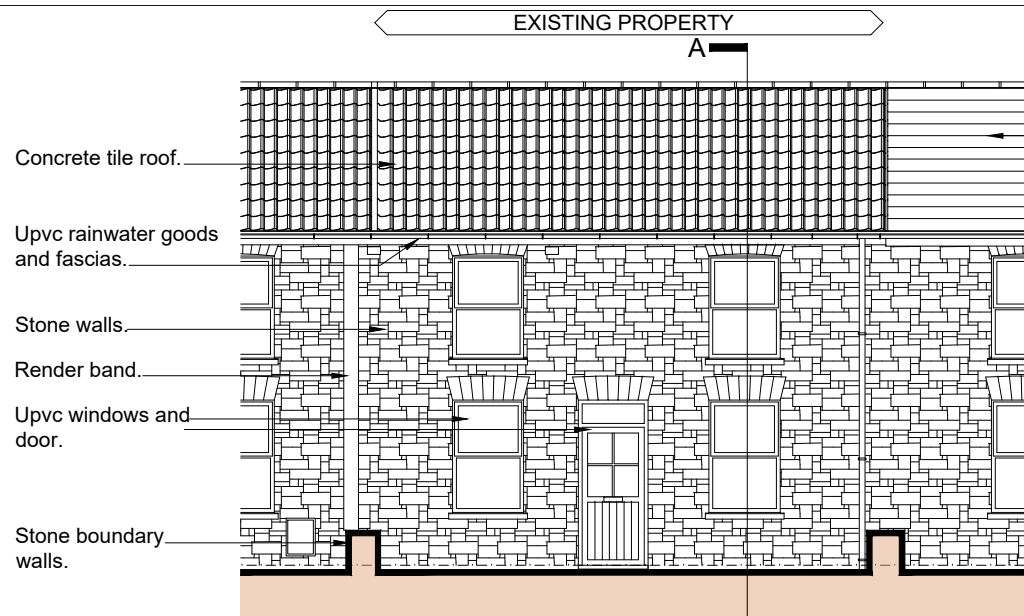

Existing North Elevation

1:100

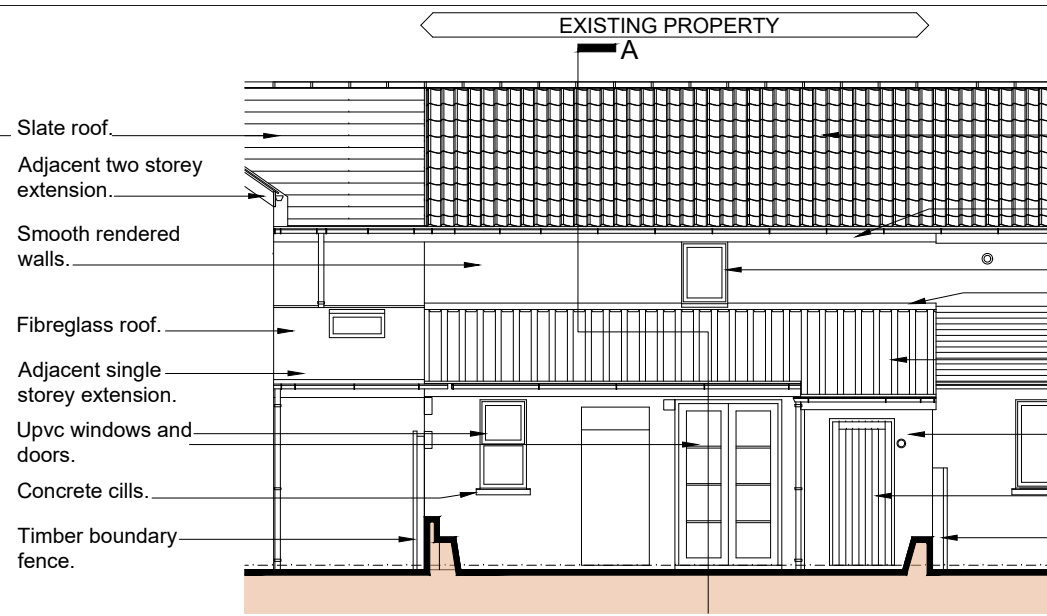


Existing South Elevation

1:100

SCALE IN METRES




0 1 2 3 4 5

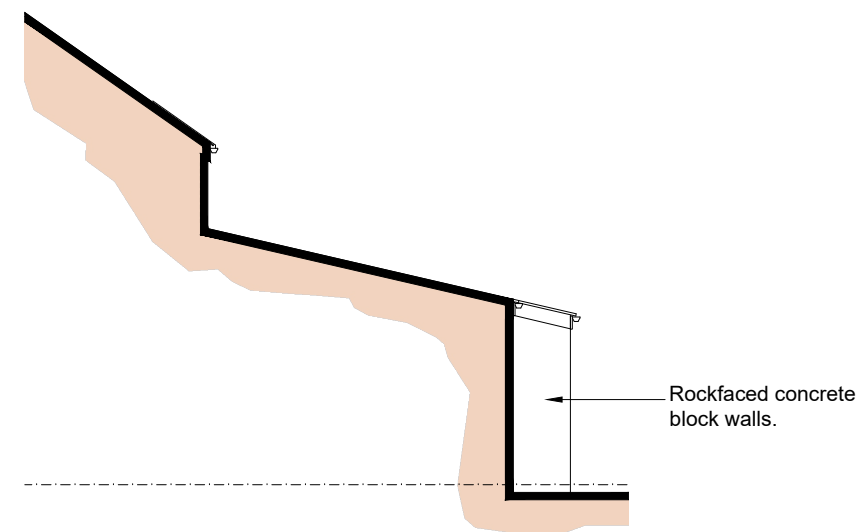

Existing West Elevation


1:100

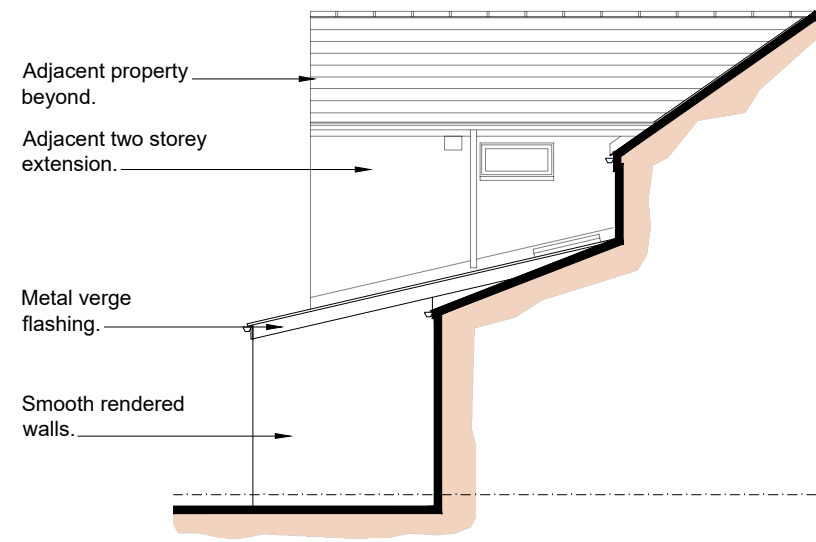

Existing East Elevation

1:100

Roof void not accessible at time of survey.

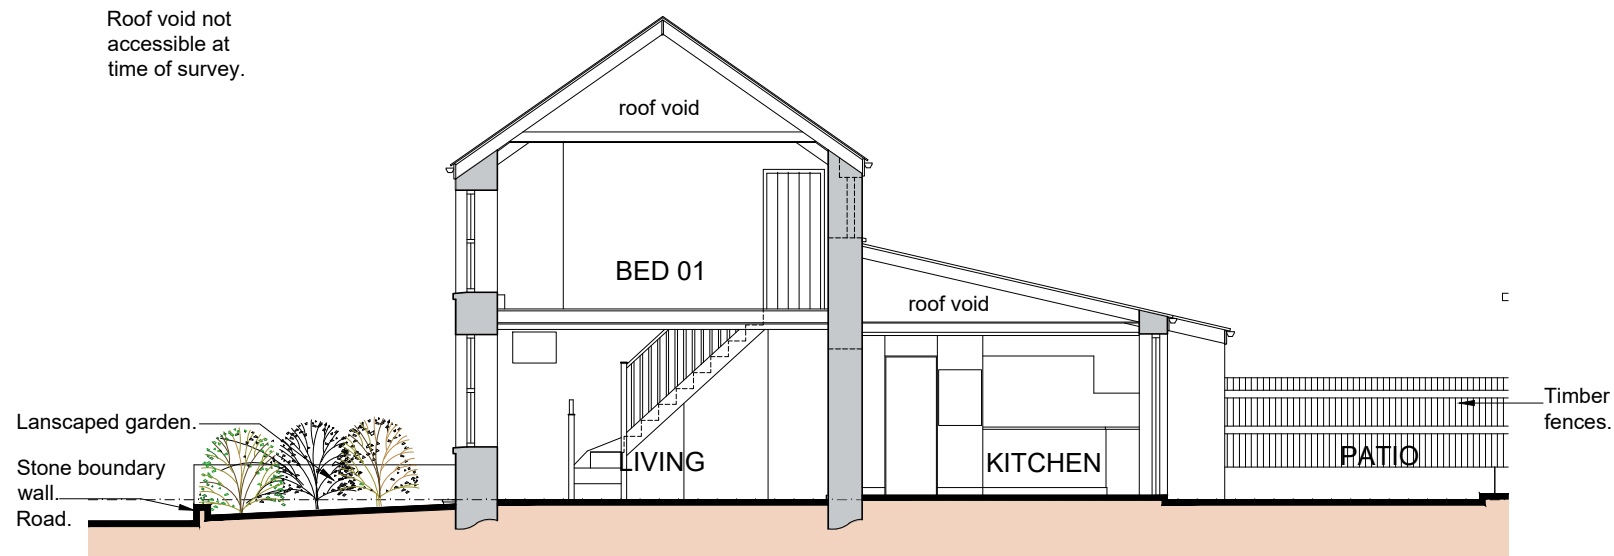

Existing Section 1:100

**FOR PLANNING
PURPOSES ONLY**

Revision	Description	Date
	Drawing Title Existing Section + Elevations	
	Client Mr & Mrs Evans	
	Project Name Proposed First Floor Rear Extension to, 8 Ivorites Row, Glyneath, Neath Port Talbot, SA11 5LF	
Job No. 110	Drawing No. 03	Revision: .
Size: A3	Scale: 1:100	Date: Jul '25