

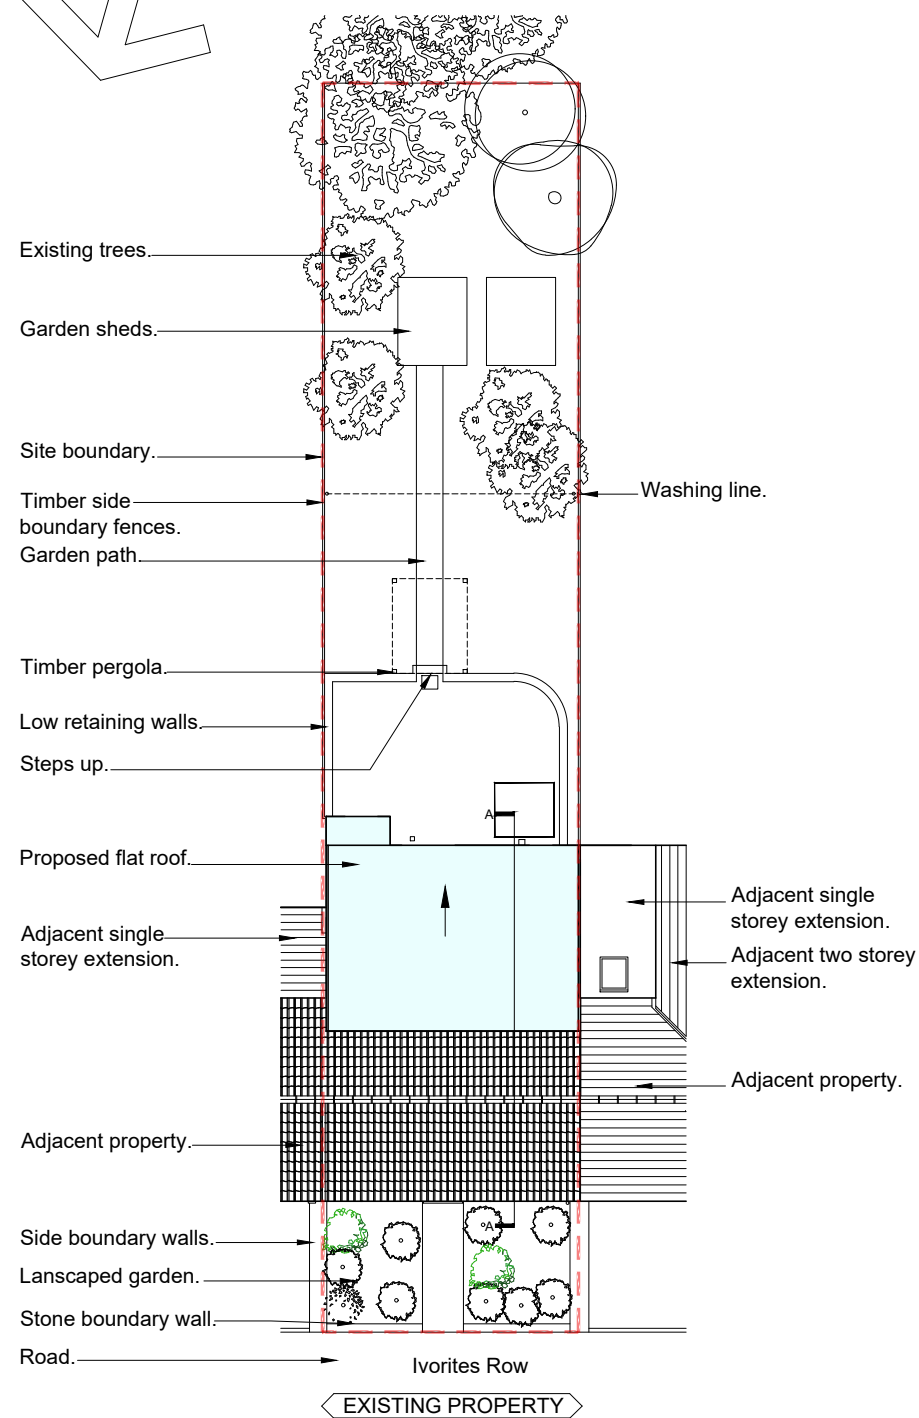
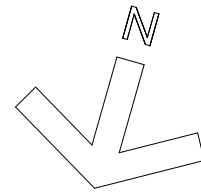


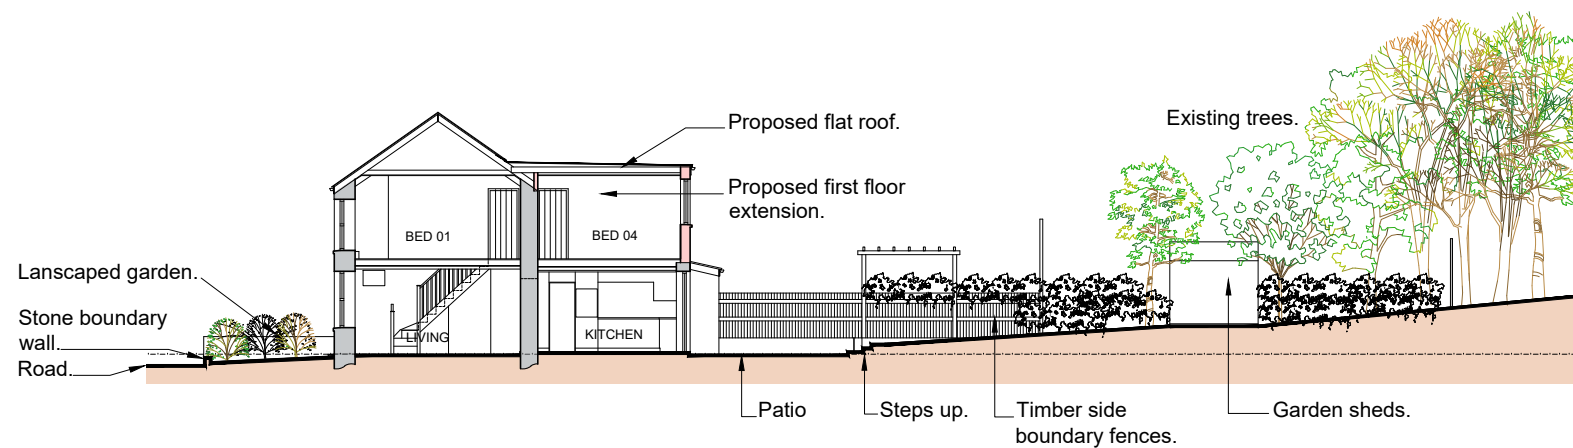

Proposed Block / Site Plan
1:200

 

Proposed Site Section
1:200

FOR PLANNING
PURPOSES ONLY

Revision	Description	Date
	Drawing Title Proposed Block / Site Plan and Site Section	
	Client Mr & Mrs Evans	
	Project Name Proposed First Floor Rear Extension to, 8 Ivorites Row, Glyneath, Neath Port Talbot, SA11 5LF	
Job No. 110	Drawing No. 04	Revision: .
Size: A3	Scale: 1:200	Date: Jul '25