



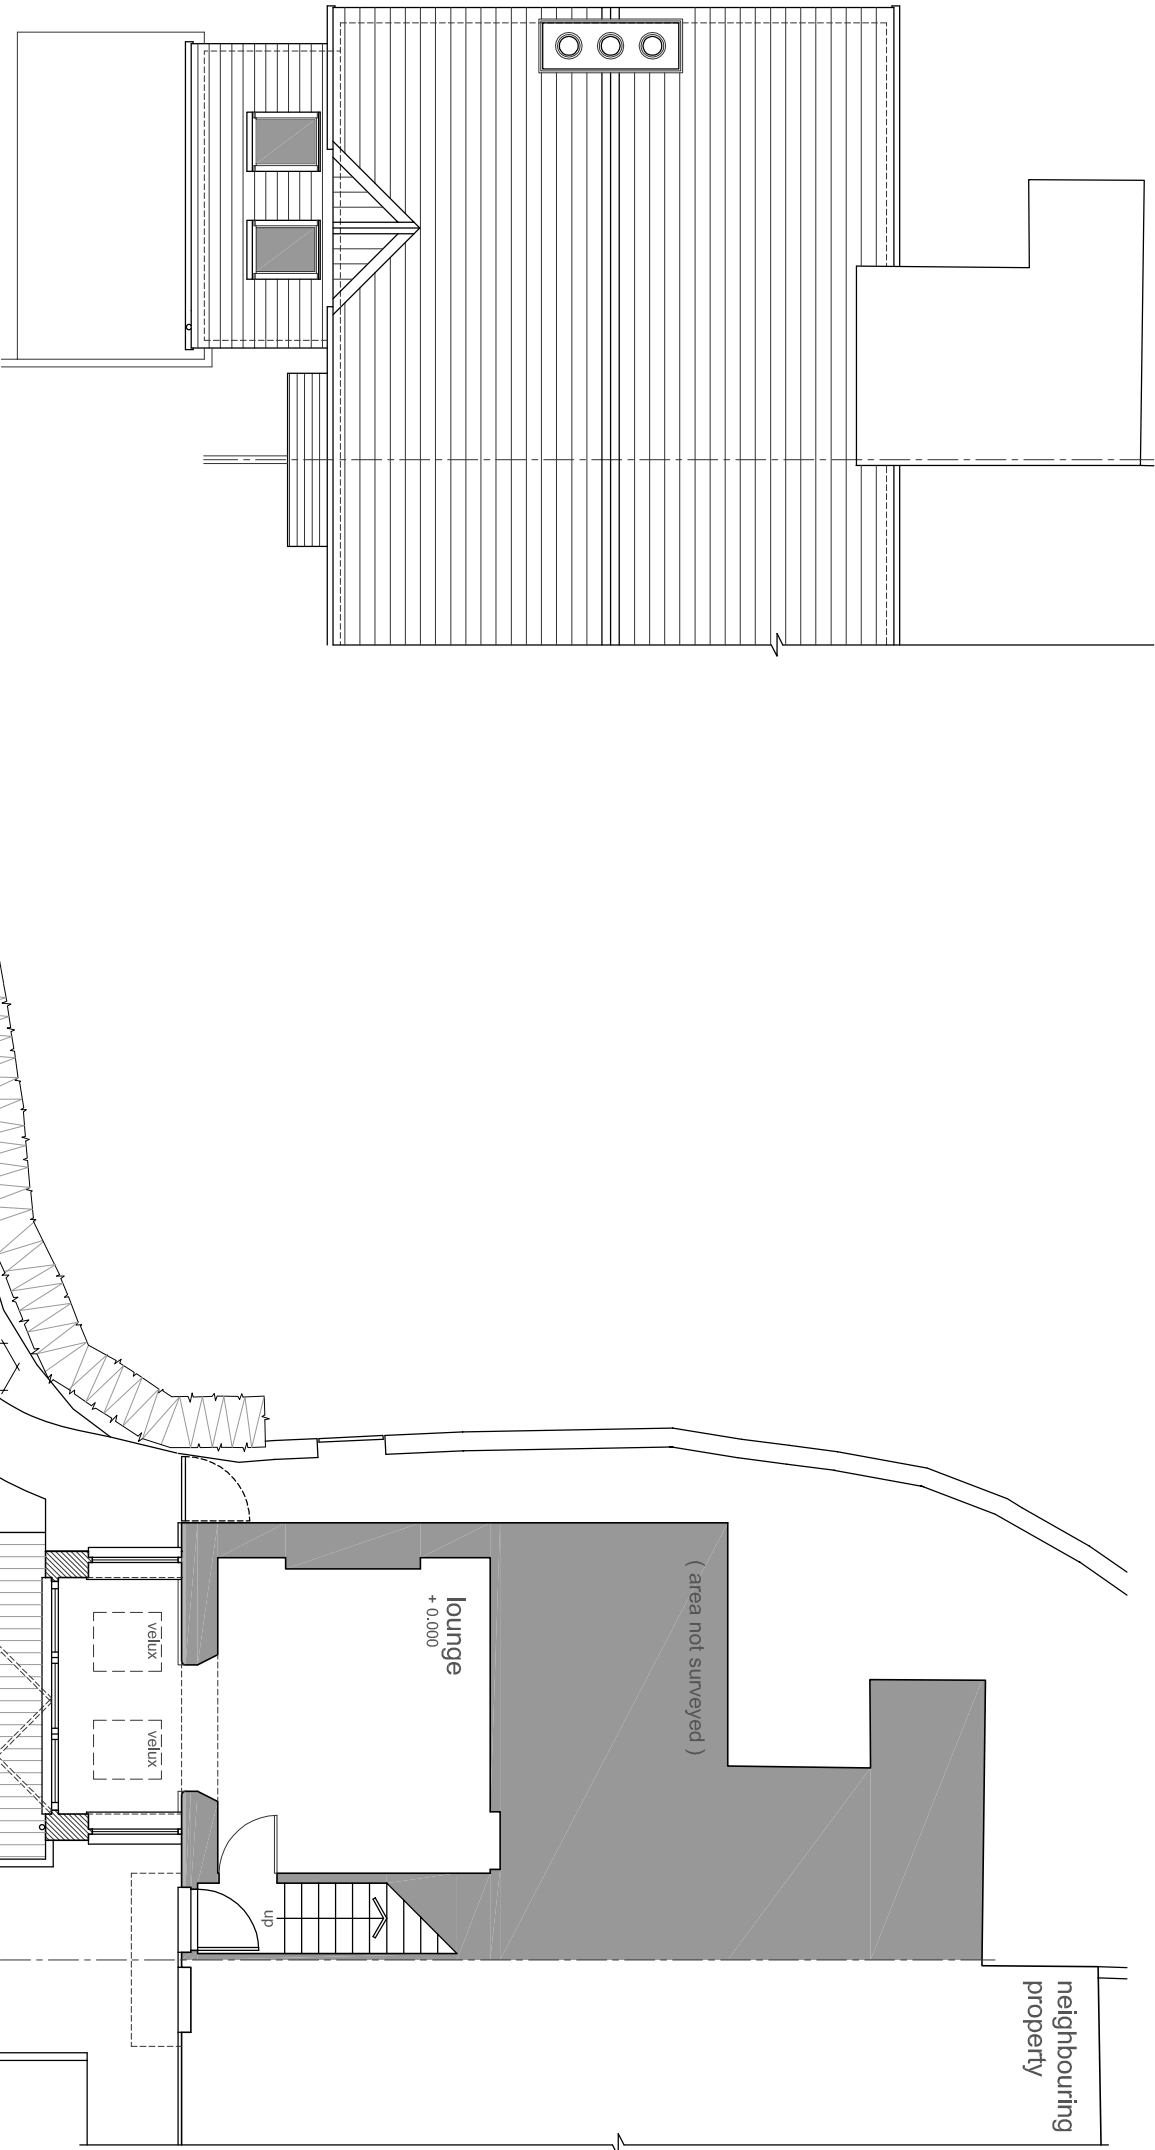

roof plan - proposed

ground floor / site plan - proposed

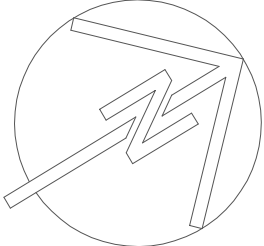

rev A - Extension reduced in depth in accordance with Planning Officers request
July 25

ARCHITECTURAL DESIGN (SOUTH WALES)

The Garden Room Ewenny Garden Centre Ewenny Road Ewenny Bridgend CF35 5AD
m. 07868822912 e. info@ad-sw.co.uk

Do not scale the drawings directly for plotting purposes.
Copyright registered to Architectural Design (South Wales)

Project title :

PROPOSED SINGLE STOREY EXTENSION
off:- 1 CWRT-Y-DEFAID, MARGAM

Drawing Title :

PLANNING:
GROUND FLOOR / SITE PLAN - PROPOSED

Drawing Number :

2520 - P04

Scale:
1:100 @ A3

Revision:
A

Date:
05/05/25