




Reproduced from an Ordnance Survey map with the permission of the
Controller of Her Majesty's Stationary Office.
©Crown Copyright. All rights reserved.



EXISTING SITE PLAN
Scale 1:250



Reproduced from an Ordnance Survey map with the permission of the
Controller of Her Majesty's Stationary Office.
©Crown Copyright. All rights reserved.

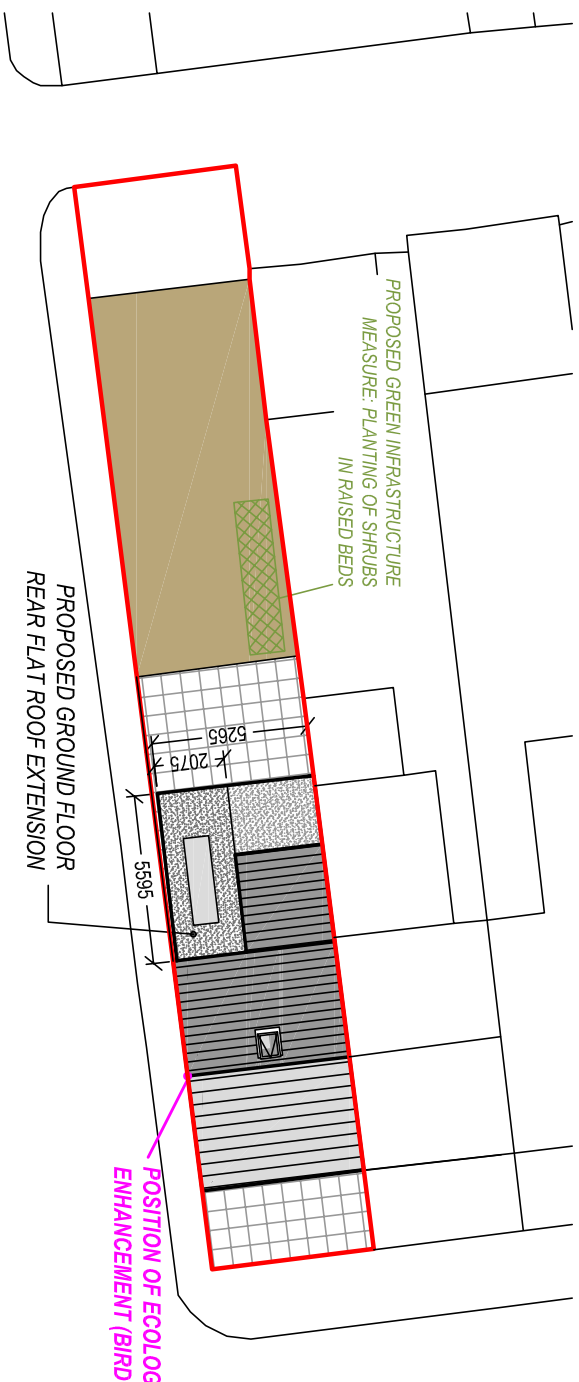

PROPOSED SITE PLAN
Scale 1:250

Client:

Mrs. Williams
18 Christopher Road,
Skewen,
SA10 6LD

Project Title:

PROPOSED FLAT ROOF
REAR EXTENSION

General Notes:
1. Do not scale from this drawing. Take figures from notes only.
2. Dimensions are in millimetres unless otherwise stated.

Drawing Issue:

PLANNING

Drawing Title:

EXISTING & PROPOSED SITE PLANS

Drawing No:	CPD-002	Revision:	A
Date:	17-07-2025	Revised:	28-07-2025
Scale(s):	1:250	Paper Size:	A3



Cwm Planning & Design Ltd.
(Civil, Structural & Architectural)