
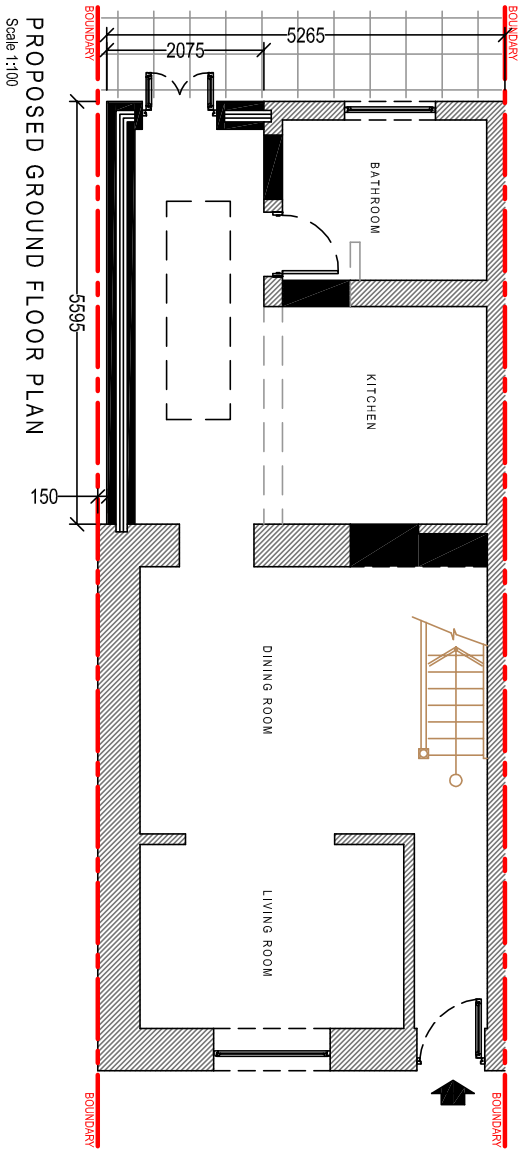


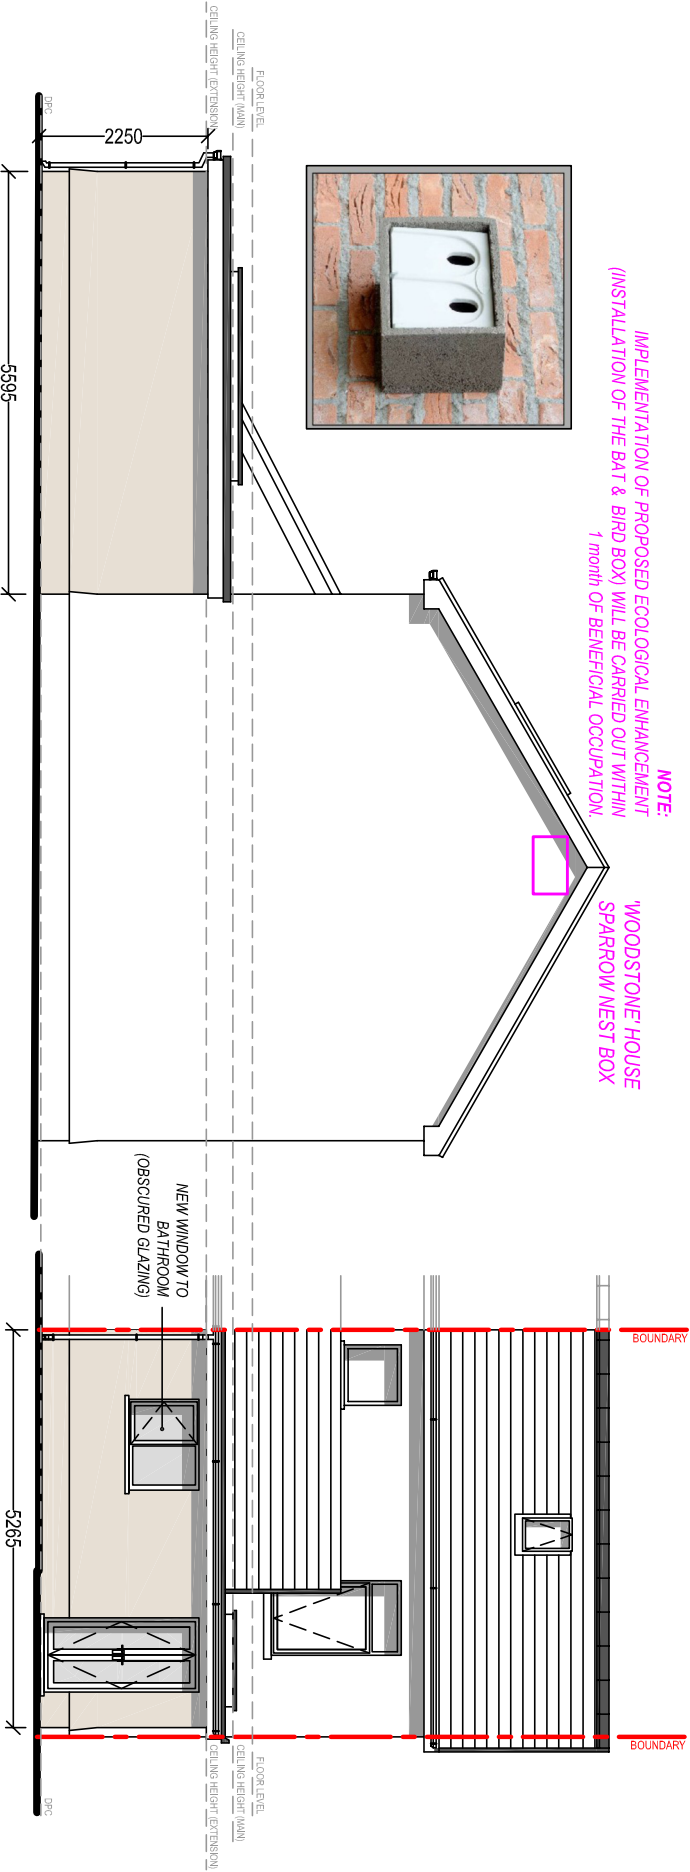

Client:	Mrs. Williams 18 Christopher Road, Skewen, SA10 6LD			
Project Title:	PROPOSED FLAT ROOF REAR EXTENSION			
General Notes:	1. Do not scale from this drawing. Take figures dimensions only. 2. Dimensions are in millimetres unless otherwise stated.			
Drawing Issue:	PLANNING			
Drawing Title:	PROPOSED ELEVATIONS & FLOOR PLANS			
Drawing No:	CPD-004	Revision:	A	
Date:	17-07-2025	Revised:	28-07-2025	
Scale(s):	1:100	Paper Size:	A3	
 Cwm Planning & Design Ltd. (Civil, Structural & Architectural)				