
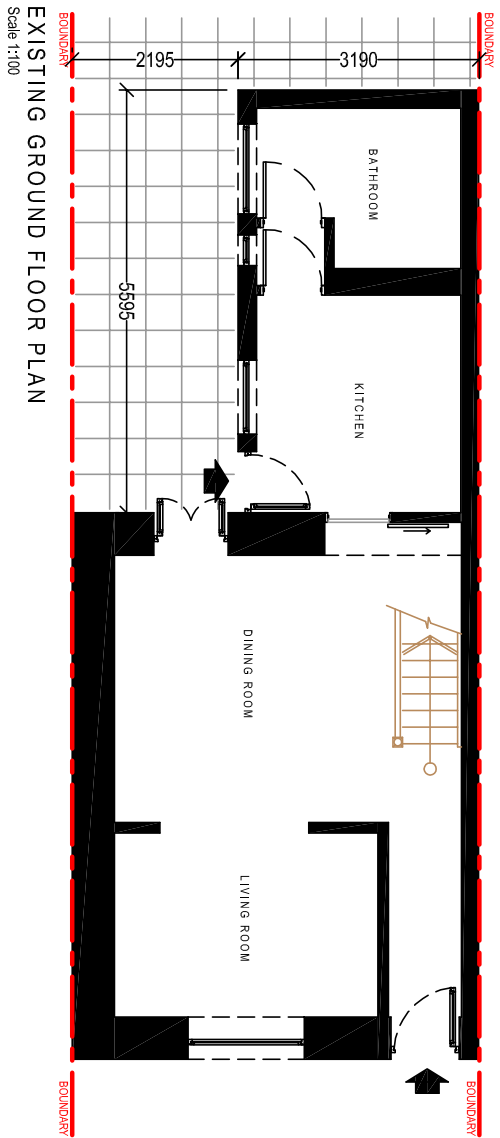


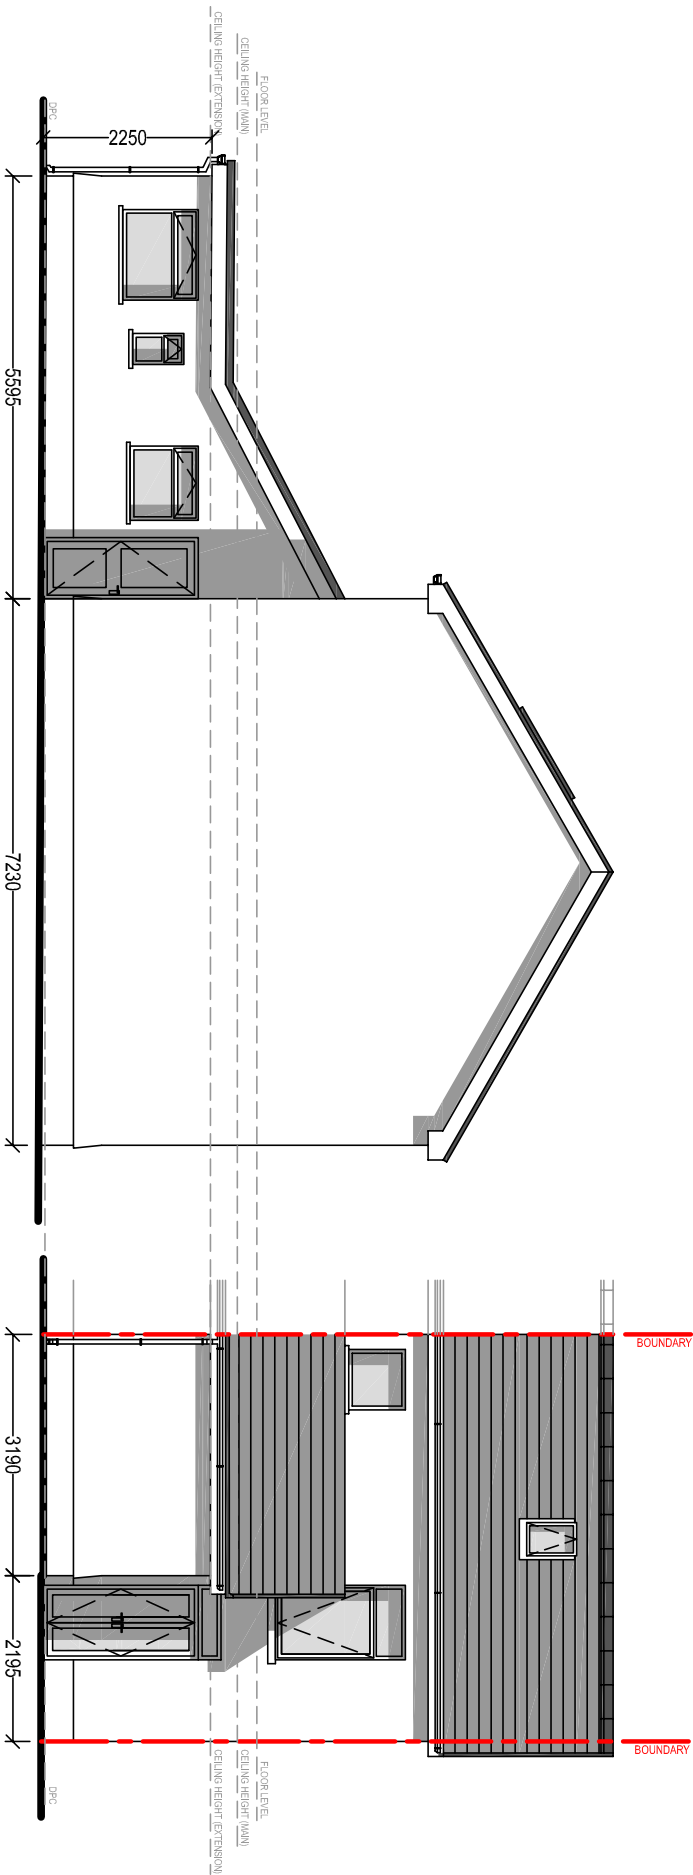

Client:	Mrs. Williams 18 Christopher Road, Skewen, SA10 6LD		
Project Title:	PROPOSED FLAT ROOF REAR EXTENSION		
General Notes:	1. Do not scale from this drawing. Take figured dimensions only. 2. Dimensions are in millimetres unless otherwise stated.		
Drawing Issue:	PLANNING		
Drawing Title:	EXISTING ELEVATIONS & FLOOR PLANS		
Drawing No:	CPD-003	Revision:	A
Date:	17-07-2025	Revised:	28-07-2025
Scale(s):	1:100	Paper Size:	A3
 Cwm Planning & Design Ltd. (Civil, Structural & Architectural)			