

Tawe Architectural Design

ASSOCIATE 1
Christopher Woodley

Tawe Design Studio Swansea

Email : tawedesign.com
Telephone: 07808027287

CLIENT
MR B WAKEFIELD
1 FURNACE TERRACE
NEATH
SA11 2EE

PROJECT
EXTERNAL SIGNAGE

DRAWN BY
CDW


ISSUE
2107/2025

RE-ISSUE
00/00/0000

DESCRIPTION
PROPOSED ELEVATIONS
SCALE 1.50

DRAWINGS NUMBER
A02

A₁

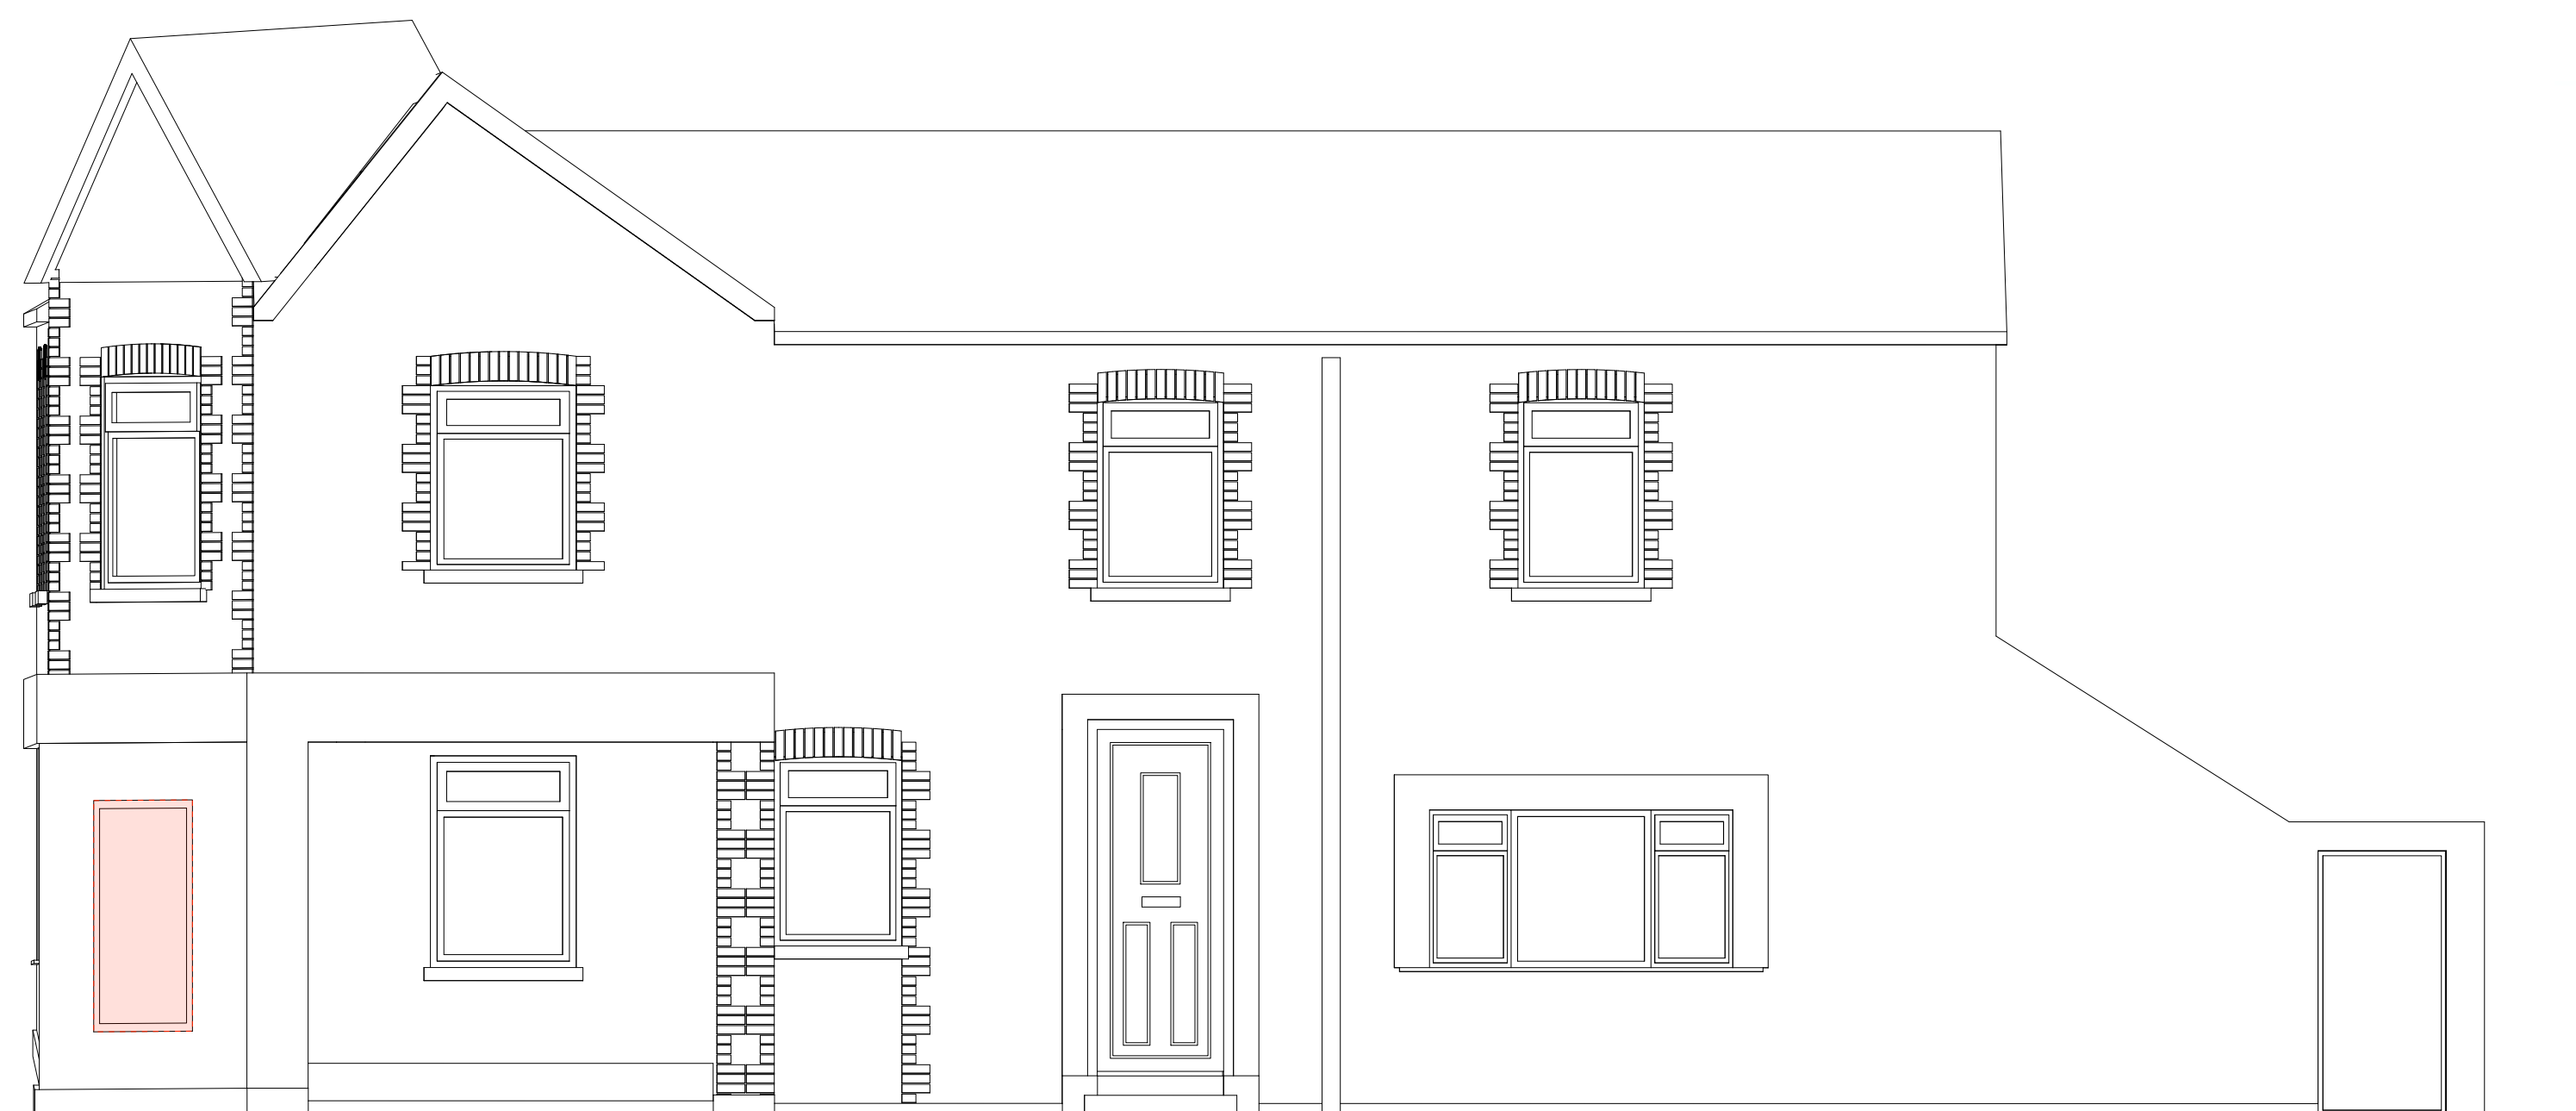


PROPOSED FRONT ELEVATION
SCALE 1.50



PROPOSED SIDE ELEVATION
SCALE 1.50




PROPOSED CORNER ELEVATION
SCALE 1.50

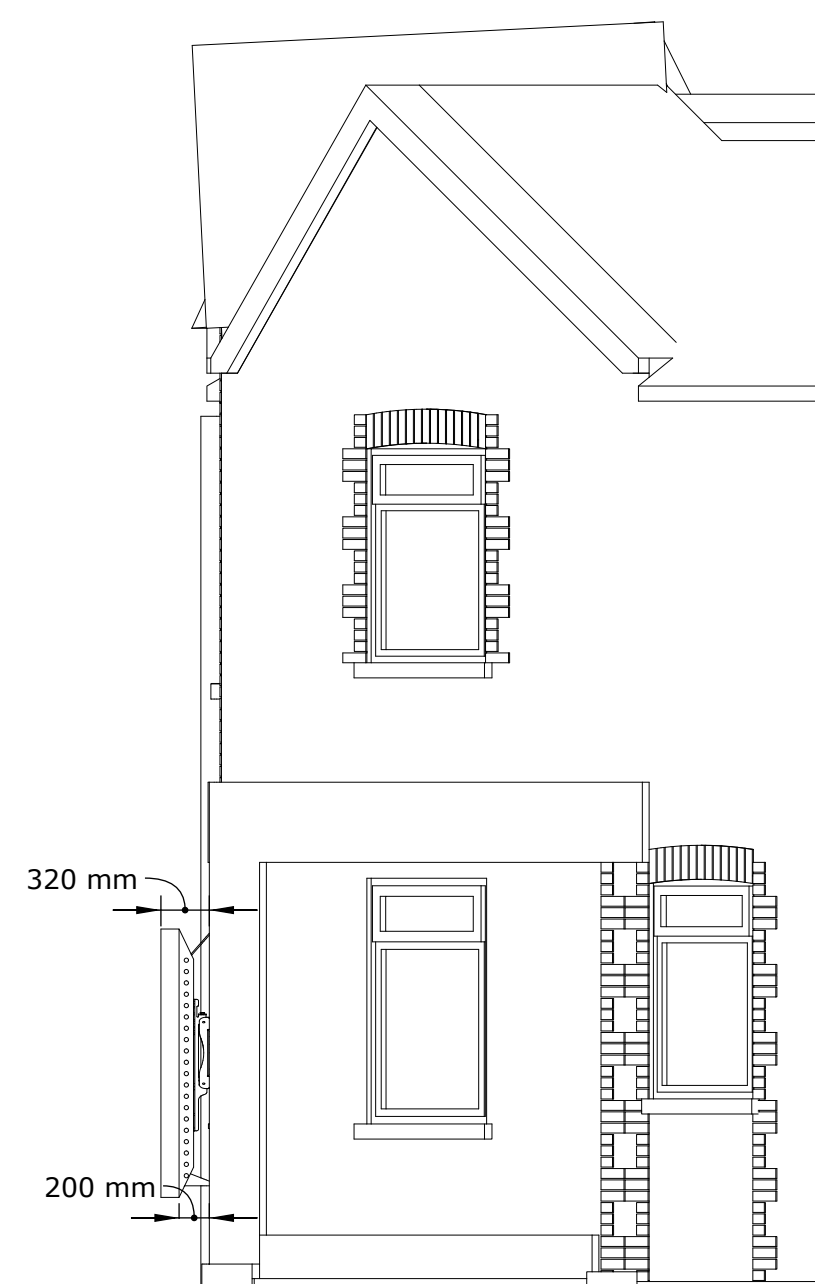

SIGNAGE PROFILE

SCALE 1.50

SEE SPECIFICATION DOCUMENT FOR FURTHER DETAIL

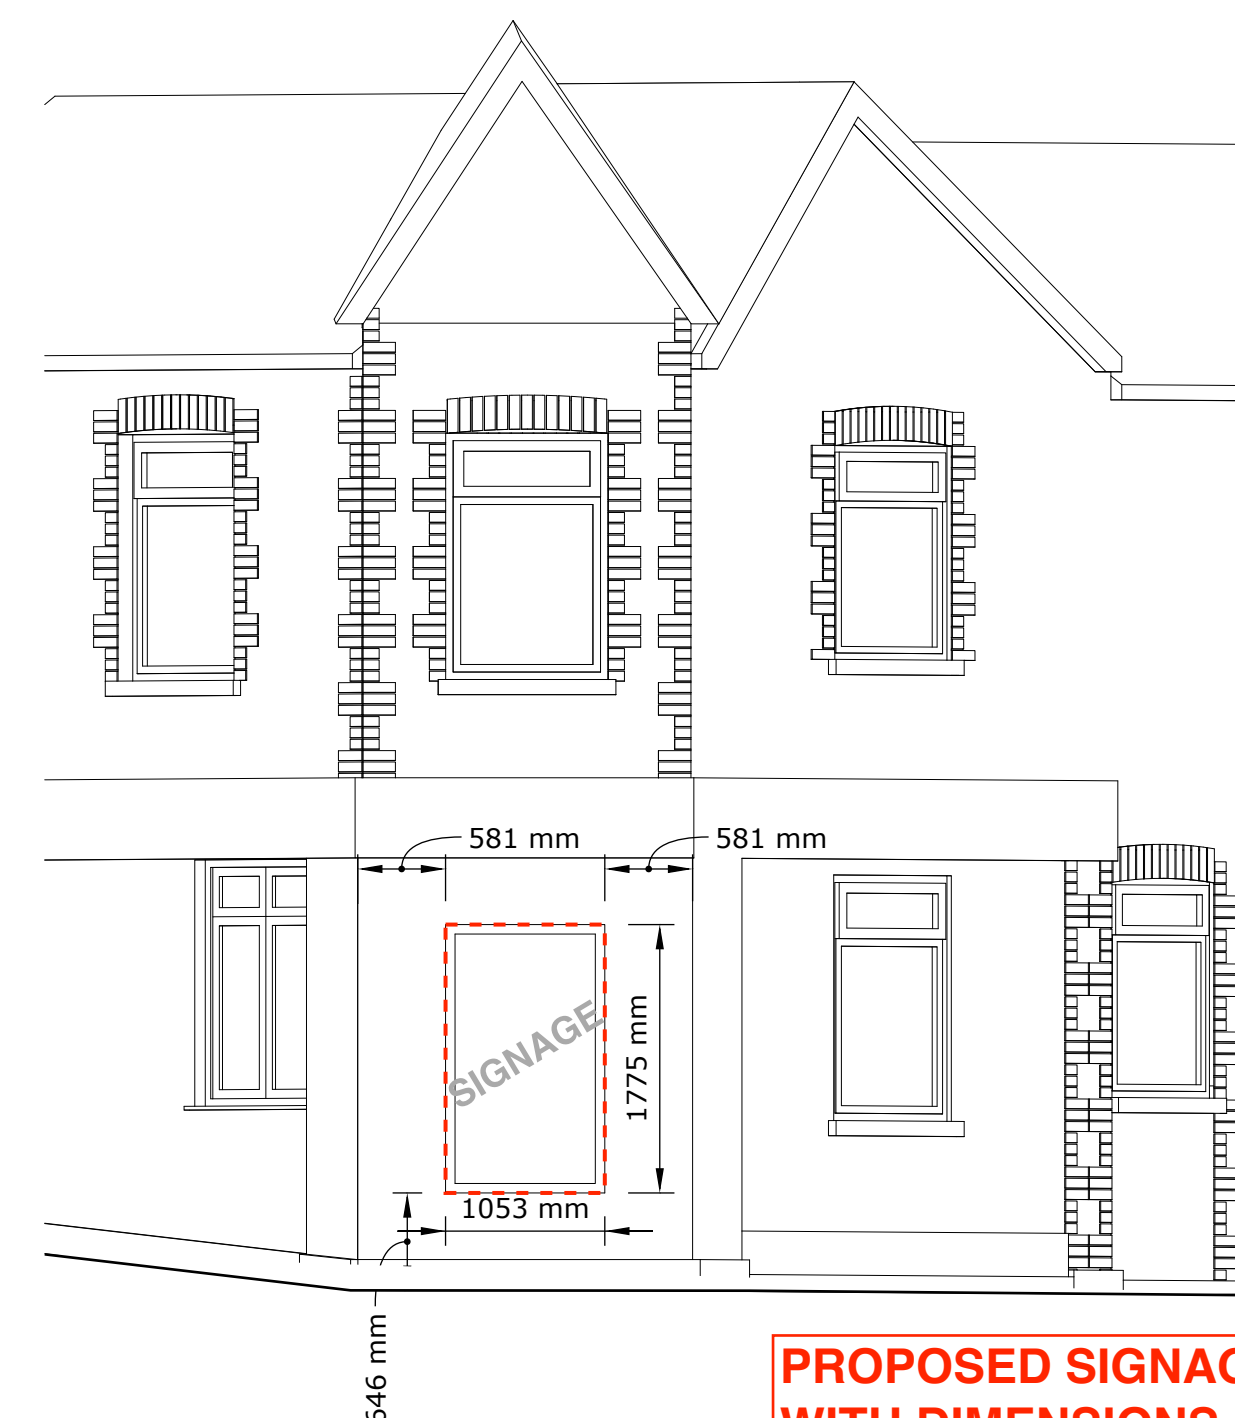

**PROPOSED SIGNAGE
WITH DIMENSIONS**

SCALE 1.50



PROPOSED SIGNAGE