
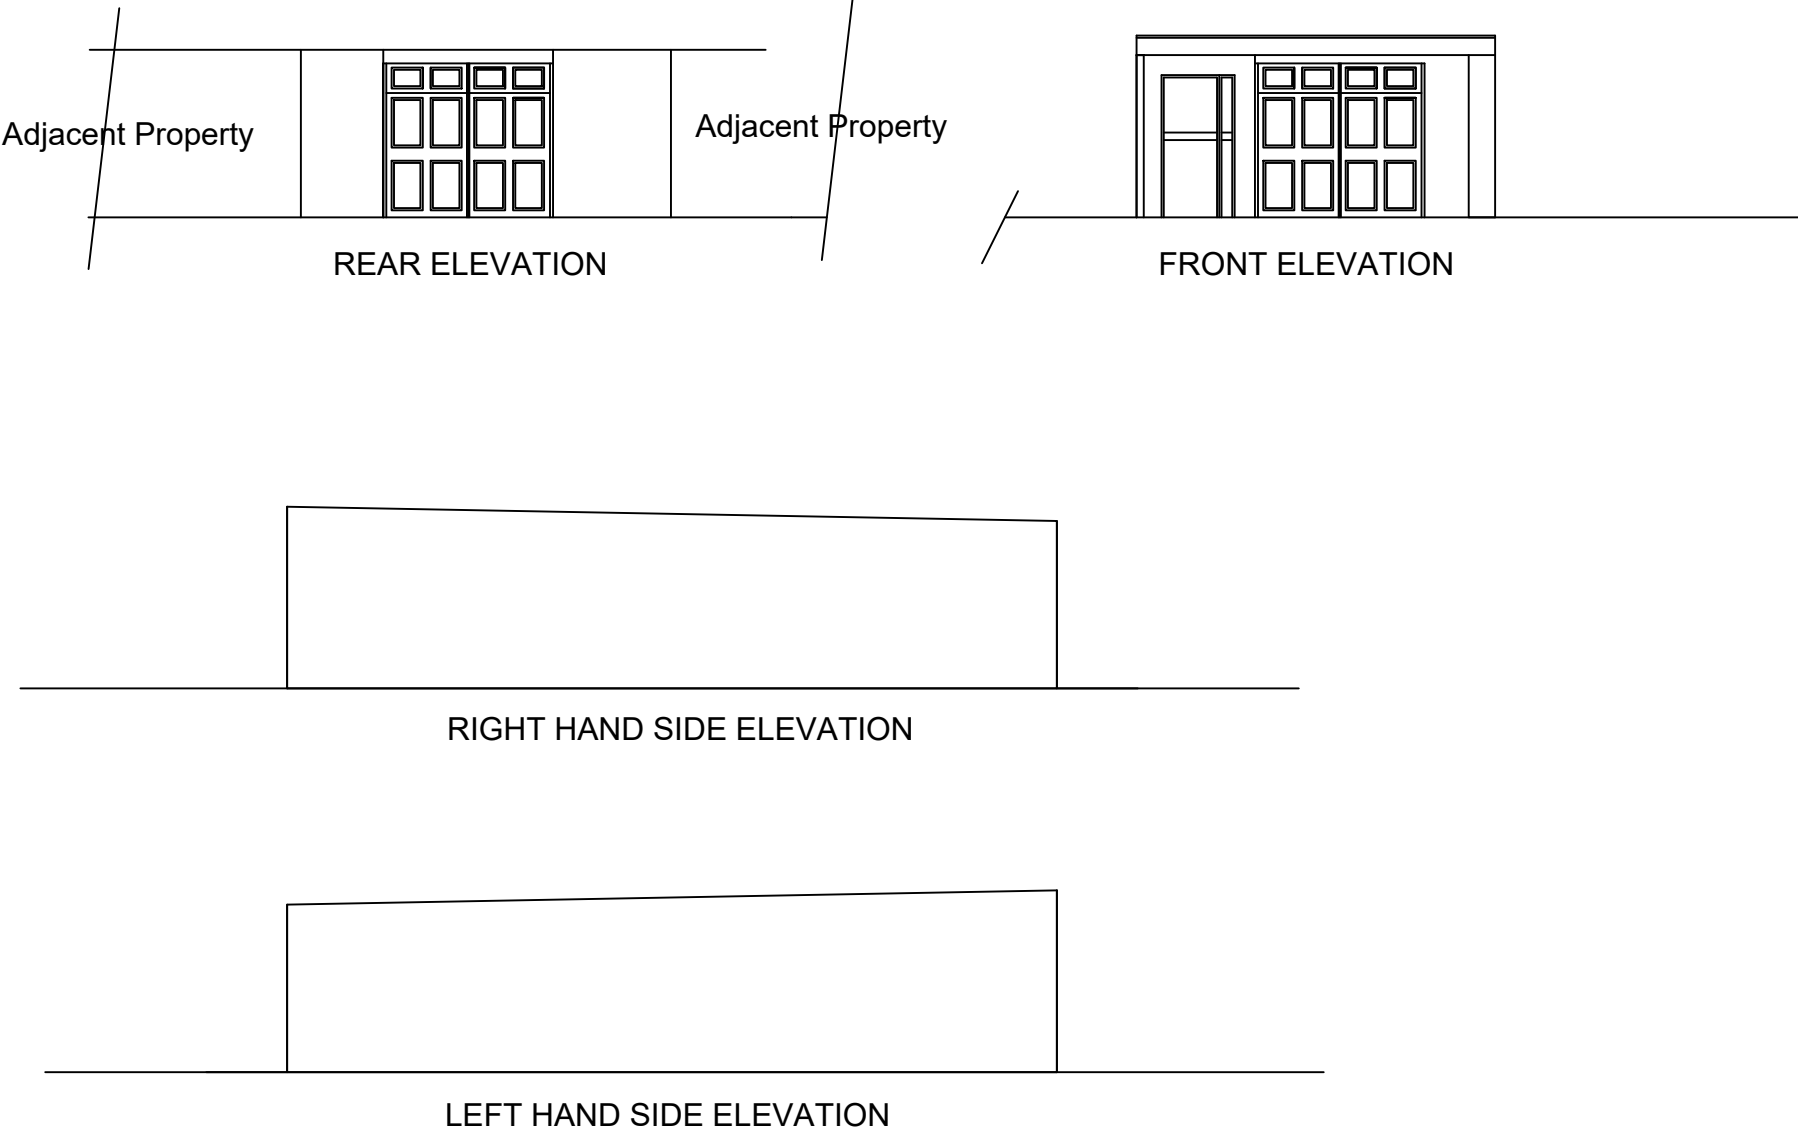


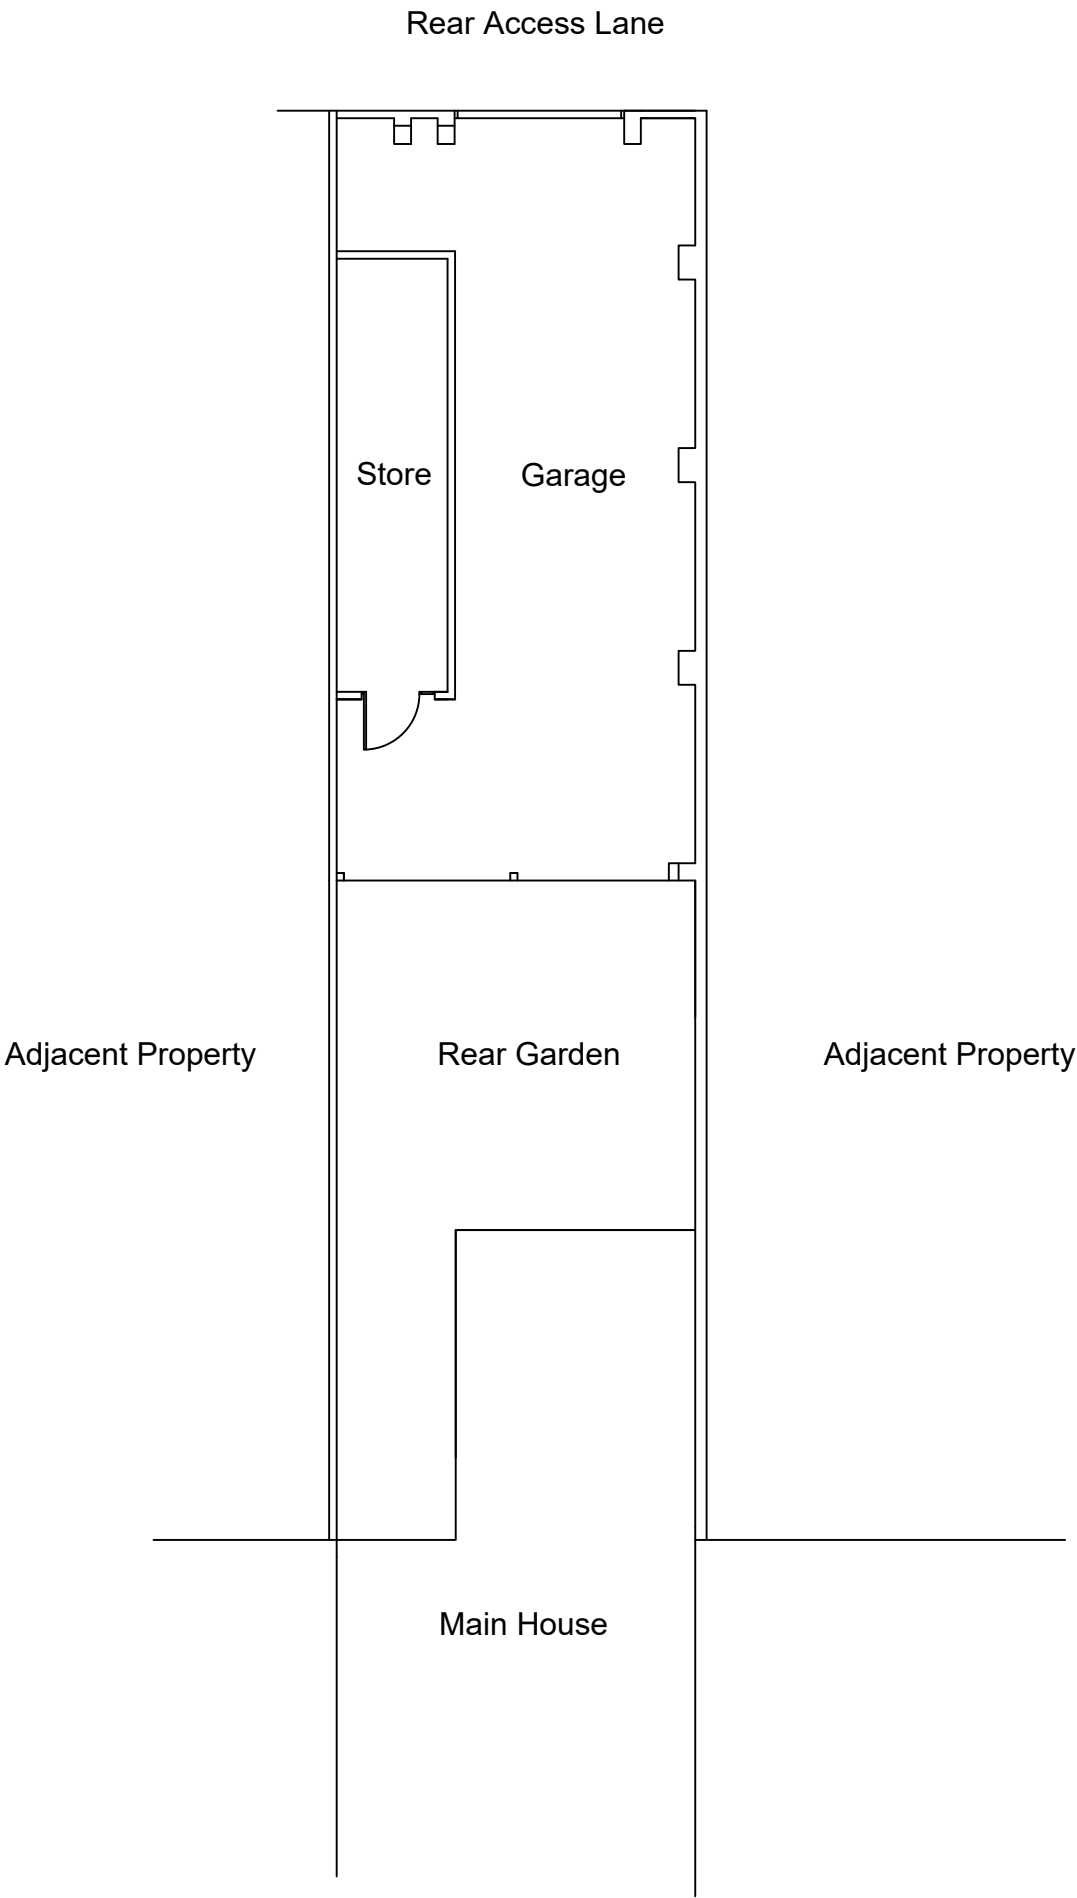

PLANNING ISSUE

PROJECT
18 MAES Y CWRT TERRACE
TAIBACH, PORT TALBOT,
SA13 1LE

CLIENT
CHRIS DURNELL

DRAWING
EXISTING ELEVATIONS
AND FLOOR PLAN

JOB/DRAWING NO.
18/MYC/T/1

DATE
05/2025

SCALES
1/100

SIMON HOLLAND.
KTS CONSULT BUILDING SURVEYORS

19 BETHEL ROAD, LLANSAMLET
SWANSEA, SA7 9QP
t 01792 515138
m 07585441758
e simonh158@hotmail.co.uk