




EAST ELEVATION

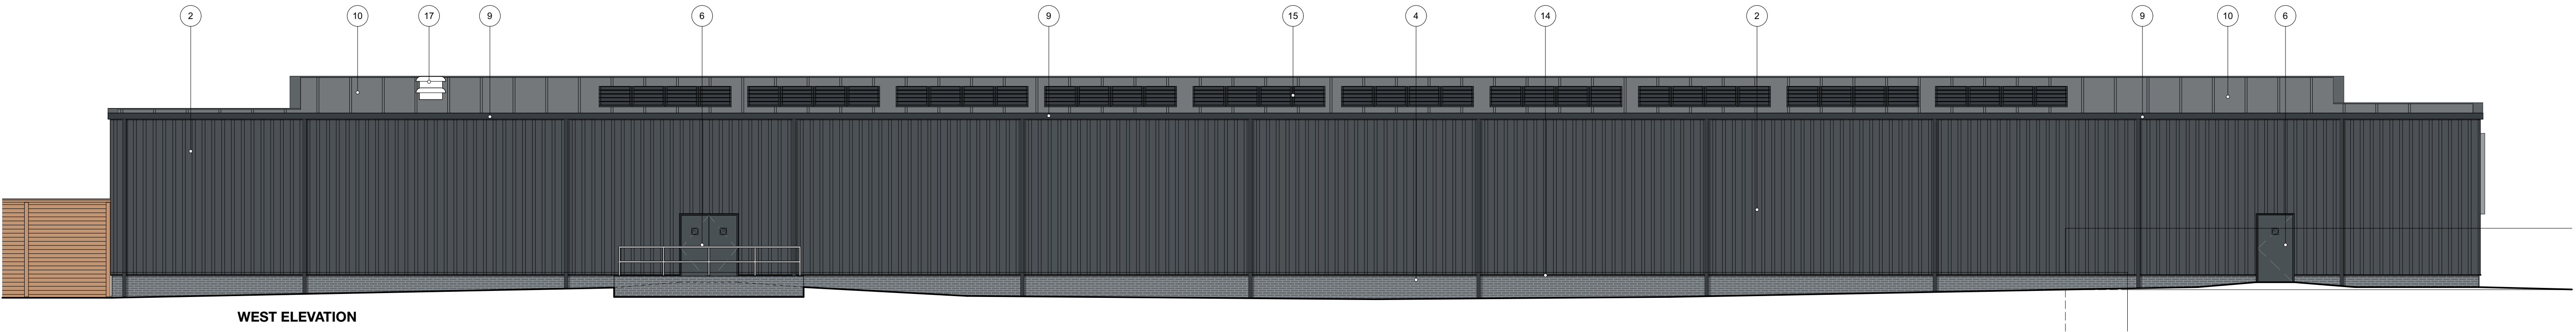

WEST ELEVATION

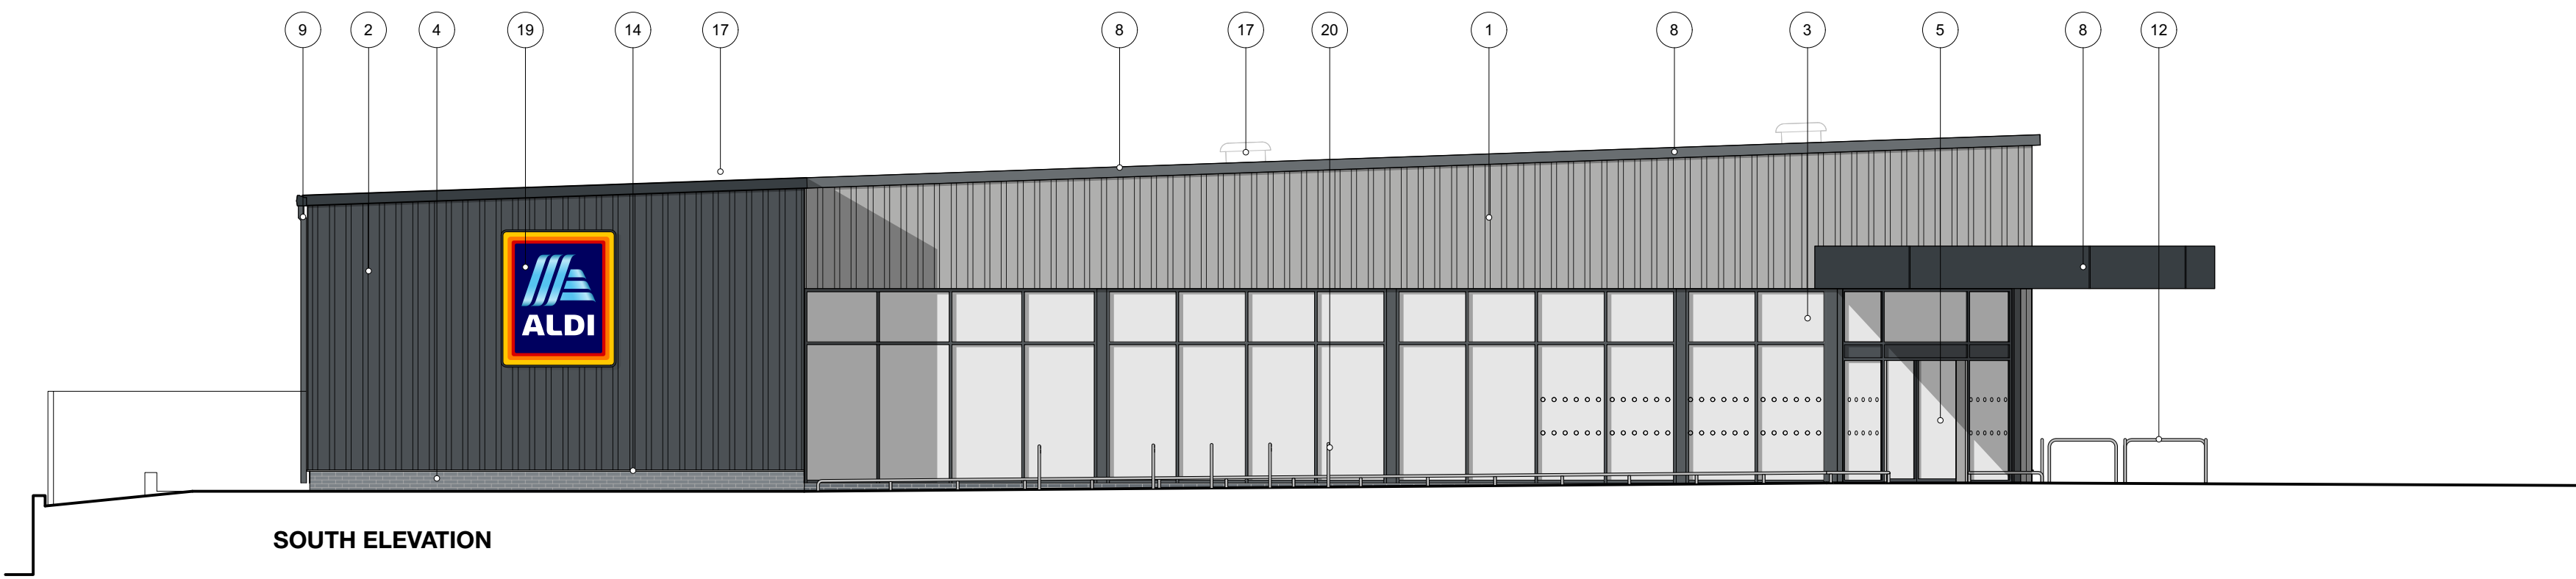

SOUTH ELEVATION

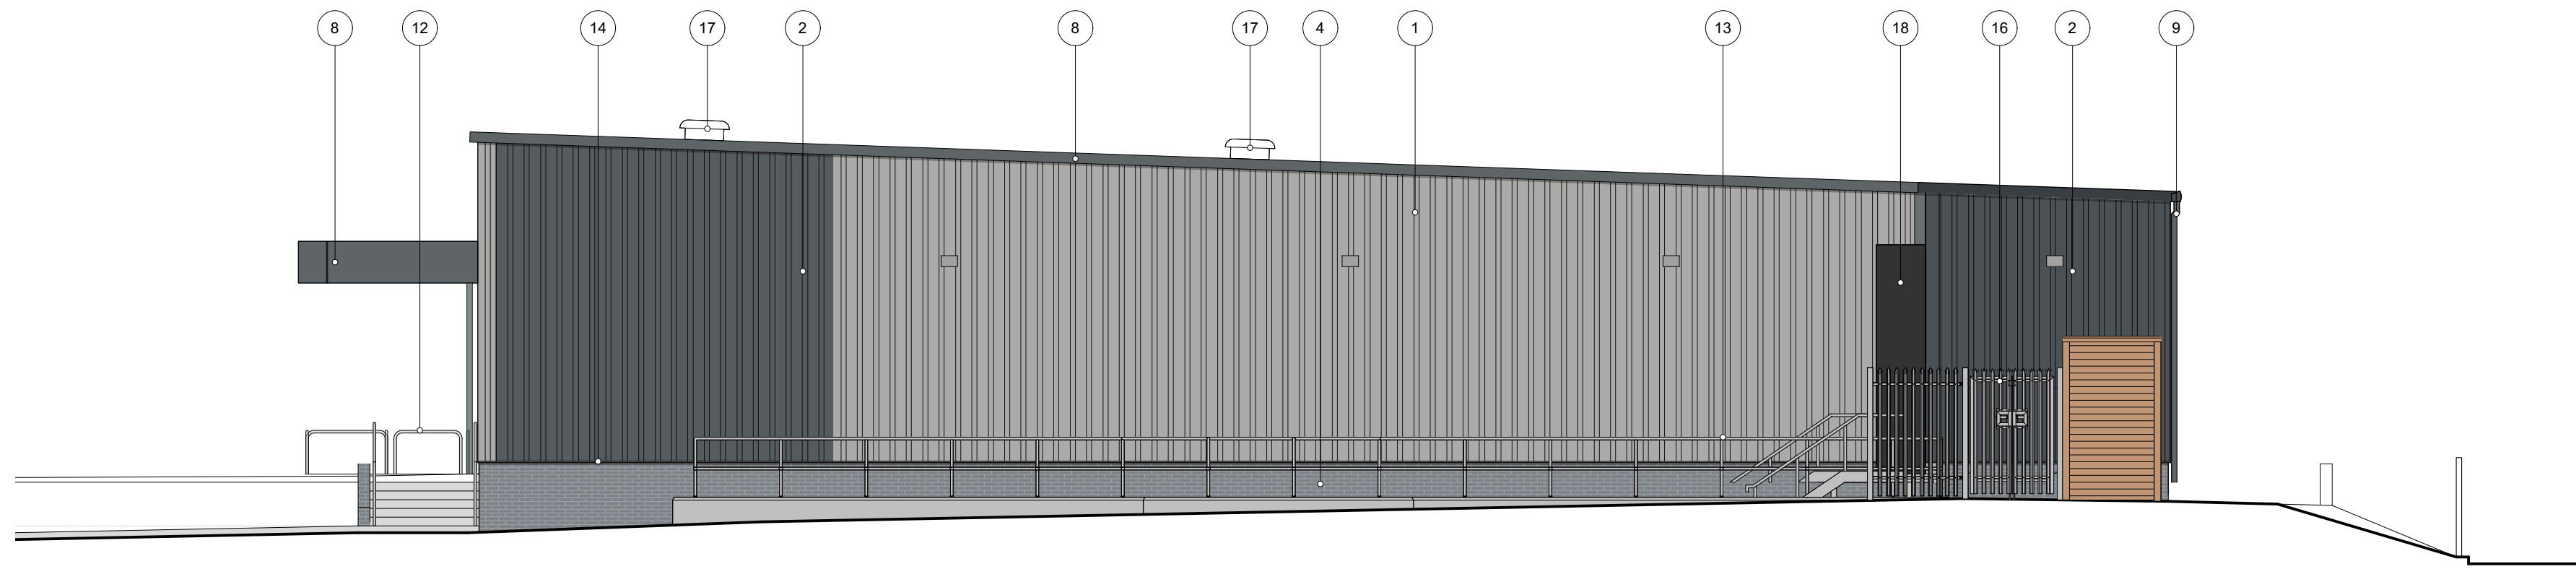

NORTH ELEVATION

EXTERNAL FINISHES

- KINGSPAN KS1000RW METALLIC SILVER CLADDING (RAL 9006 METALLIC SILVER).
- KINGSPAN KS1000RW ANTHRACITE GREY CLADDING (RAL 7016 ANTHRACITE GREY).
- SHOPFRONTS - POLYESTER POWDER COATED ALUMINIUM (RAL 7016 ANTHRACITE GREY).
- BLOCKLEYS BRICK LTD. 'SMOOTH BLACK' BRICKWORK WITH TARMAC Y14 (BLACK) COLOURED MORTAR.
- ENTRANCE - POLYESTER POWDER COATED ALUMINIUM (RAL 7016 ANTHRACITE GREY).
- STEEL ESCAPE DOOR AND FRAME - POLYESTER POWDER COATED (RAL 7016 ANTHRACITE GREY).
- WINDOWS - POLYESTER POWDER COATED ALUMINIUM (RAL 7016 ANTHRACITE GREY).
- FASCIAS - POWDER COATED ALUMINIUM (RAL 7016 ANTHRACITE GREY).
- RAINWATER GOODS POLYESTER POWDER COATED ALUMINIUM (RAL 7016 ANTHRACITE GREY).
- KINGSPAN KS1000TD (TOPDECK) COMPOSITE ROOF PANELS. (RAL 7016 ANTHRACITE GREY)
- SECTIONAL OVERHEAD DOOR - PVF COATED STEEL (RAL 7016 ANTHRACITE GREY).
- TROLLEY BAY RAILS - SATIN FINISH STAINLESS STEEL.
- HANDRAILS - GALVANISED TUBULAR STEEL.
- PVF2 COATED ALUMINIUM PRESSED DRIP FLASHING (RAL 9006 METALLIC SILVER).
- 80 KW PHOTOVOLTAIC SOLAR PANEL ARRAY TO SPECIALIST DESIGN DETAILS - INDICATIVE ONLY.
- 2.4m HIGH GALVANISED PALISADE FENCE TO REFRIGERATION ENCLOSURE WITH A LOCKABLE DOOR.
- AIR INTAKE AND EXTRACT ROOF COWLS
- COLLAPSIBLE CURTAIN DOCK SHELTER. FINISH COLOUR BLACK
- LOGO SIGN - SUBJECT TO SEPARATE ADVERTISEMENT CONSENT APPLICATION
- CYCLE HOOPS - BRUSHED FINISH STAINLESS STEEL.
- DEPOSIT RETURN SCHEME POINT

1:100 0 5 10 15 20 25 M



Kendall Kingscott
Chartered Architects
Chartered Building Surveyors
Interior Designers
CDM Services

Project
Burrows Yard, Afan Way, Port Talbot

Client
Aldi Stores Ltd

Scale: Paper Size: Drawn: 1:100 ISO A1 170466 PORT TALBOT_NMA ELEVATIONS.vww/04/24

© Copyright Do not scale this drawing

P02 18/06/2025 AS AH SOTF update.
P01 26/04/24 MP JS Preliminary Issue.

Drawing Title
PROPOSED ELEVATIONS - ALDI

Project Number Drawing Number Revision
170466-2400 P02

Date Drawn Checked Purpose/Status
18/06/2025 MP JS PLANNING

Glenworth Court, Lime Kiln Close
Stoke Gifford, Bristol BS34 6SR
+44 (0)117 931 2062
www.kendallkingscott.co.uk

Only to be used on the site for which designed. The electronic transmission of design information contained in this drawing is carried out entirely at the user's risk and Kendall Kingscott Ltd. will have no liability for any errors or inaccuracies arising therefrom. The production of amended or updated information from this said design information by the user is entirely the responsibility of the user and Kendall Kingscott Ltd. shall have no responsibility in respect thereof whatsoever.