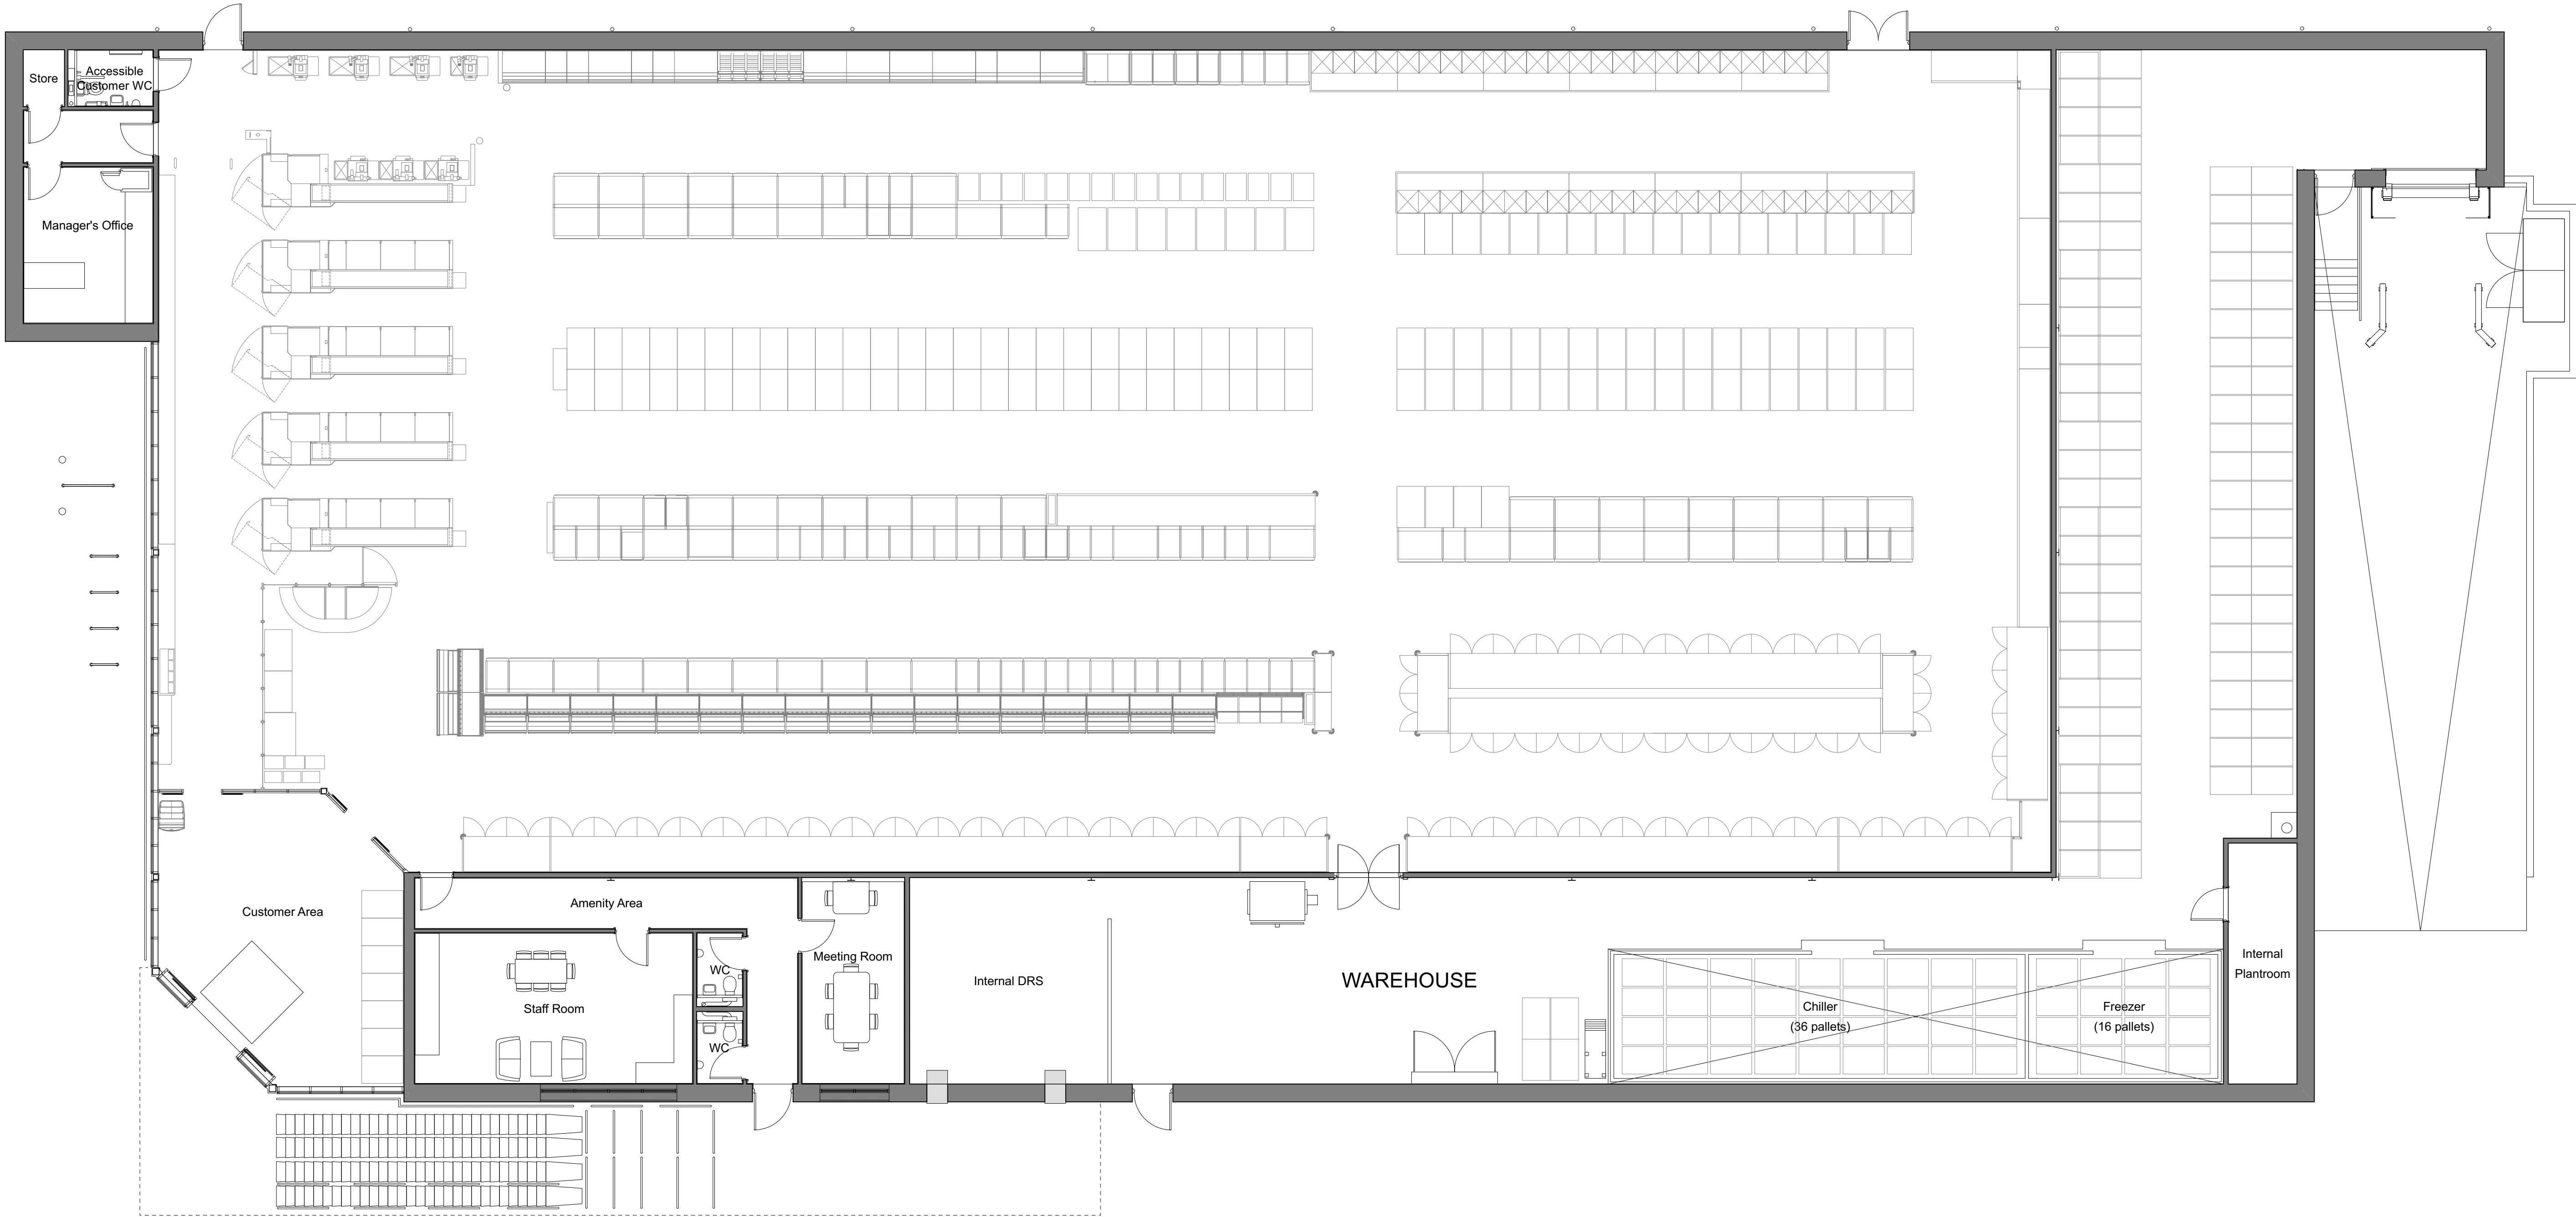


1:100

0

5

10

15

20

25 M

Proposed GEA 2,008m²
Proposed GIA 1912m²

Refer to 170466 - 2310 for Proposed Site Plan
Refer to 170466 - 2360 for Proposed Roof Plan



Kendall Kingscott
Chartered Architects
Chartered Building Surveyors
Interior Designers
CDM Services

Client
Aldi Stores Ltd
Glenworth Court, Lime Kiln Close
Stoke Gifford, Bristol BS34 8SR
+44 (0)117 931 2062
www.kendallkingscott.co.uk

Project
Burrows Yard, Afan Way, Port Talbot

Scale
1:100

© Copyright

Do not scale this drawing

P04 08/07/2025 AS AH High level windows added.
P03 18/06/2025 AS AH SOTF update.
P02 17/06/2024 JS GS High level windows to welfare noted.
P01 26/04/2024 MP JS First issue

Rev Date By App Note

Drawing Title
PROPOSED FLOOR PLAN - ALDI

Project Number
170466-2350

Drawing Number
MP

Checked
JS

Purpose/Status
PLANNING

Revision
P04