
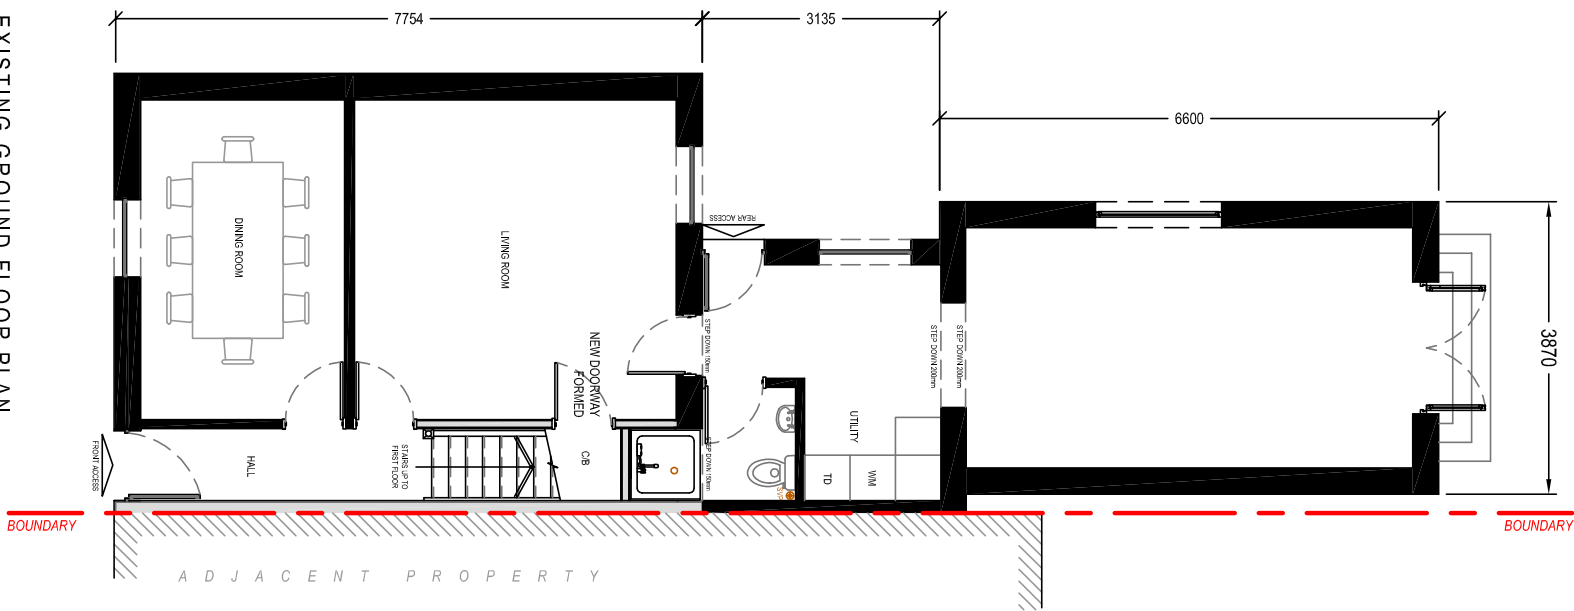
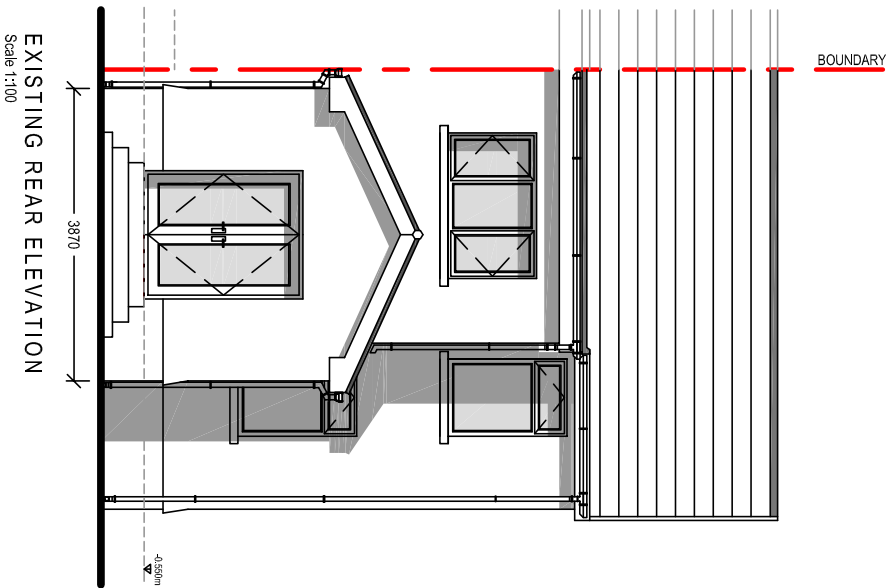
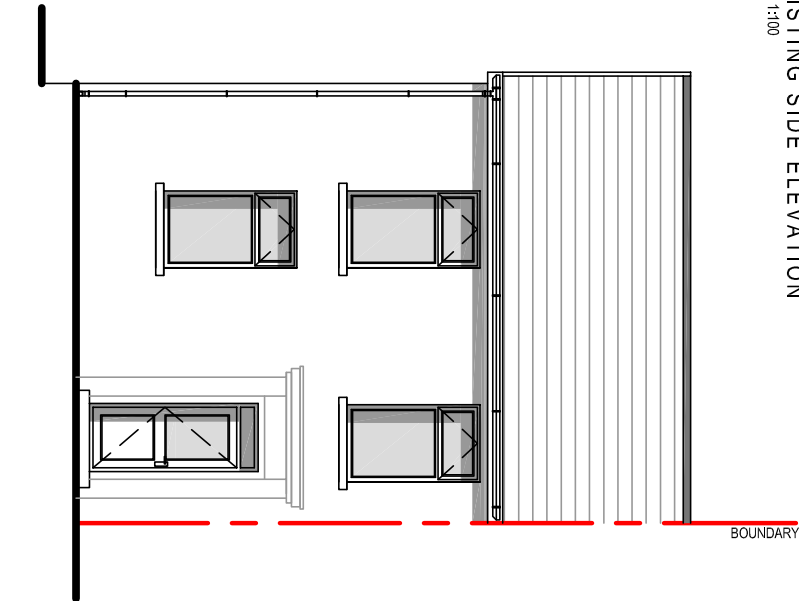


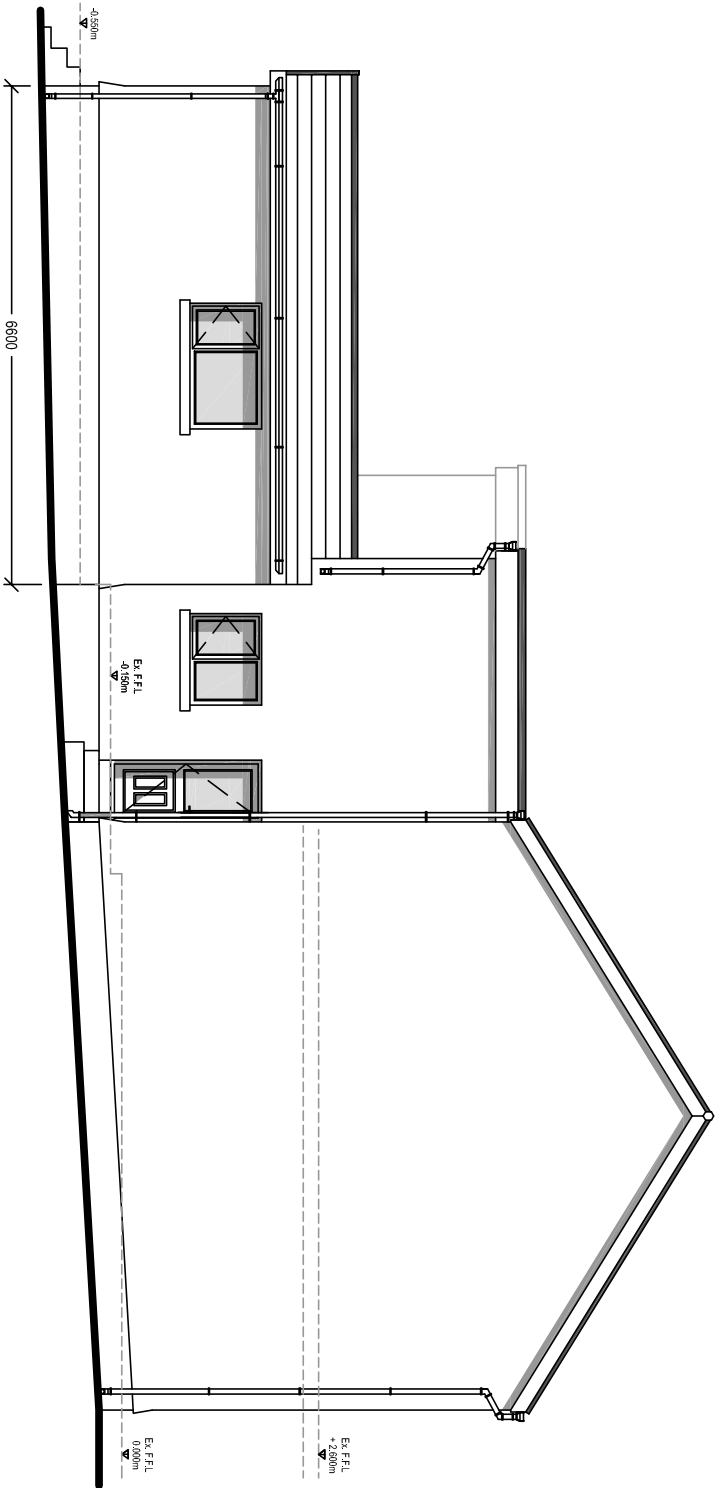

Client:
Mr. and Mrs. P. White
49 Brynannan Road
Lower Brynannan
SA18 1TR

Project Title:
PROPOSED SINGLE
STOREY REAR EXTENSION

General Notes:
1. Do not scale from this drawing. Take figures dimension only.
2. Dimensions are in millimetres unless otherwise stated.

Drawing Issue:

PLANNING

Drawing Title: EXISTING ELEVATIONS & FLOOR PLAN			
Drawing No:	CPD-003	Revision:	A
Date:	02-07-2025	Revised:	30-07-2025
Scale(s):	1:100	Paper Size:	A3



Cwm Planning & Design Ltd.
(Civil, Structural & Architectural)