



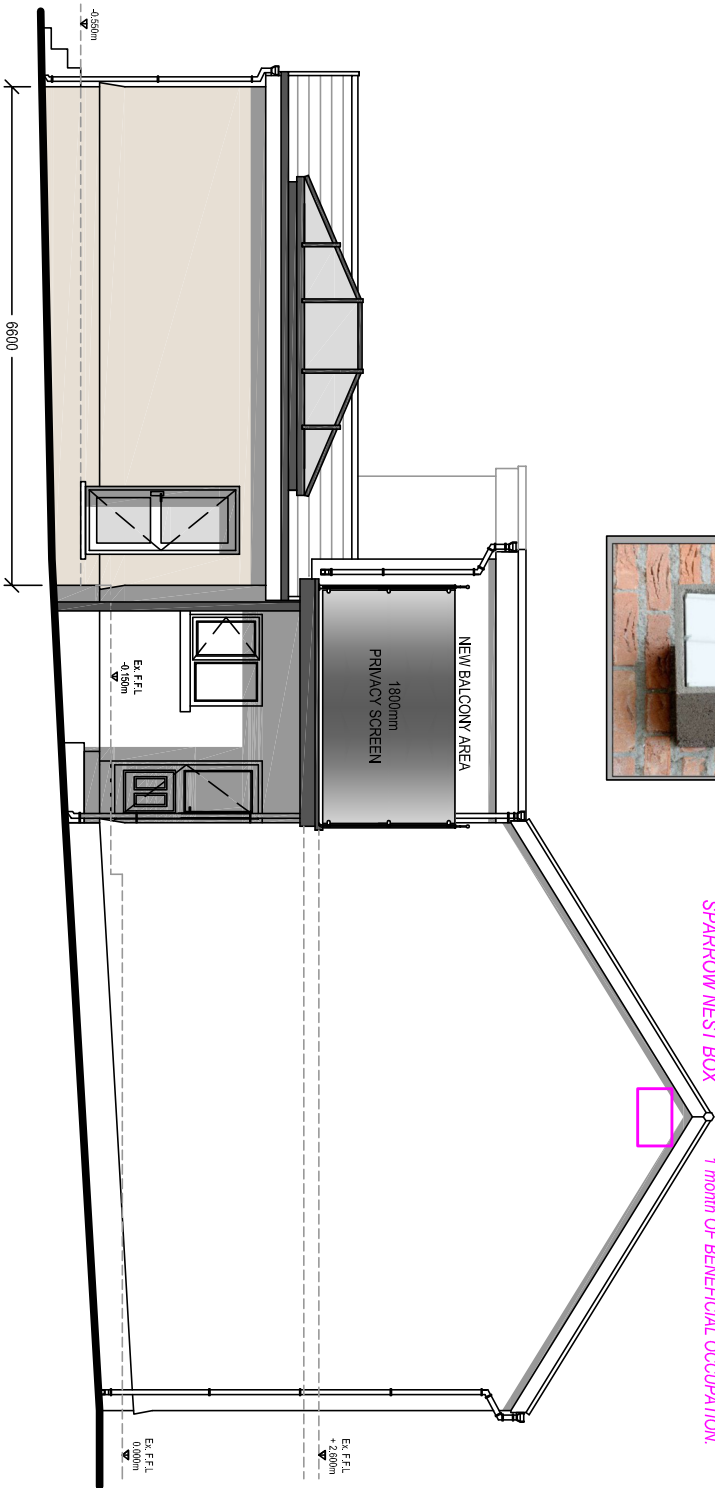


NOTE:
IMPLEMENTATION OF PROPOSED ECOLOGICAL ENHANCEMENT
(INSTALLATION OF THE BAT & BIRD BOX) WILL BE CARRIED OUT WITHIN
1 month of BENEFICIAL OCCUPATION.

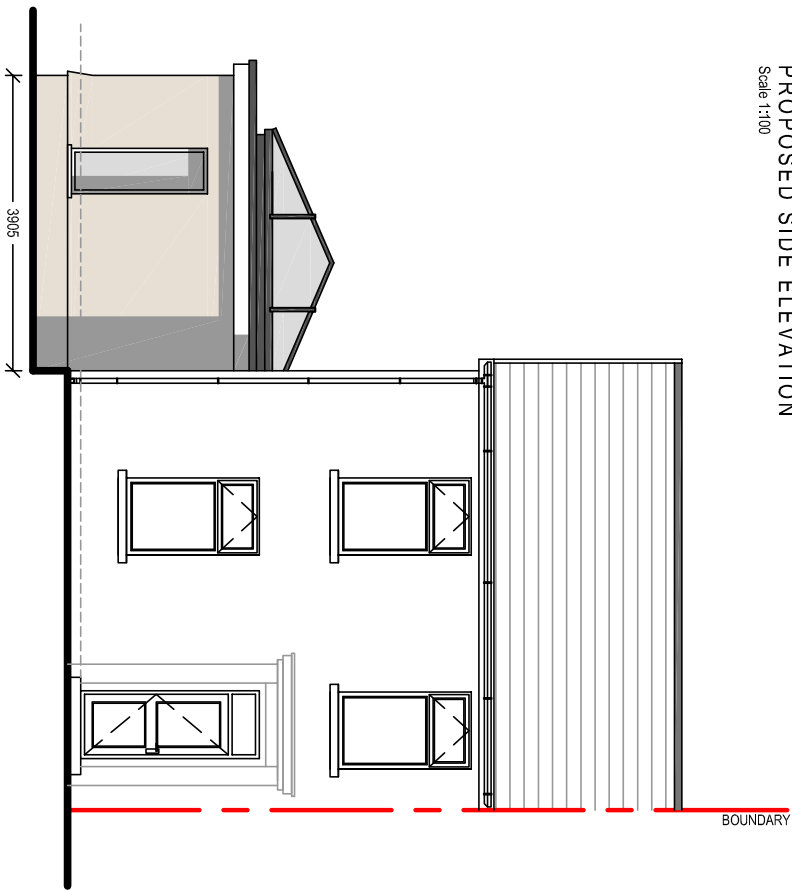


PROPOSED SIDE ELEVATION
Scale 1:100



PROPOSED FRONT ELEVATION
Scale 1:100

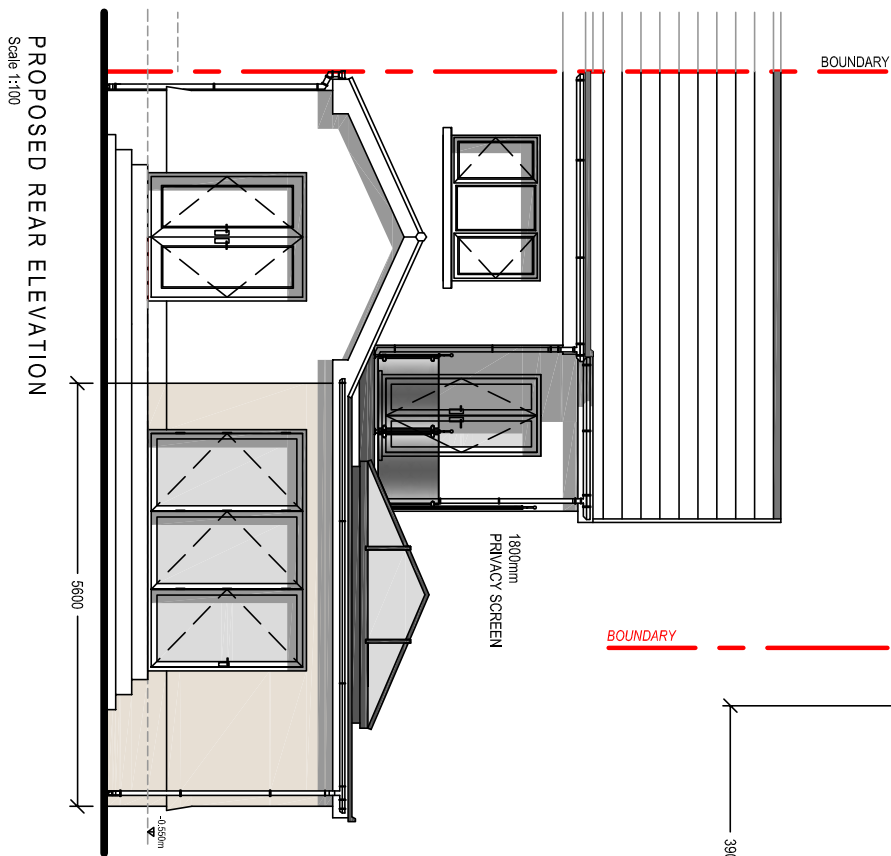

PROPOSED REAR ELEVATION
Scale 1:100

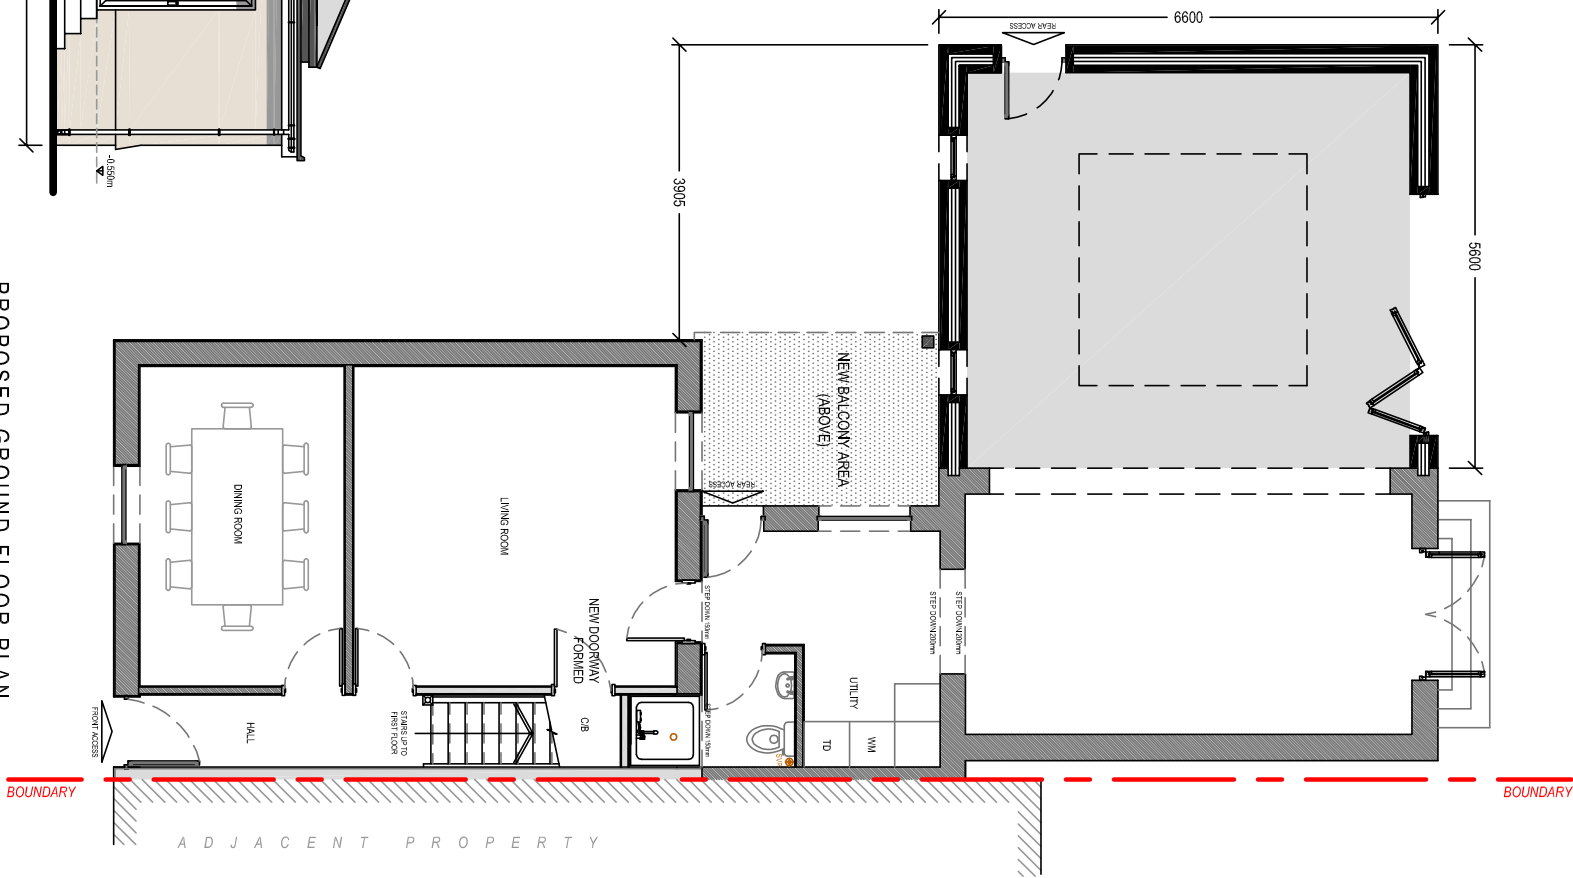

PROPOSED GROUND FLOOR PLAN
Scale 1:100

Client:

Mr. and Mrs. P. White
49 Brynmann Road
Lower Brynmann
SA18 1TR

Project Title:

PROPOSED SINGLE
STOREY REAR EXTENSION

General Notes:
1. Do not scale from this drawing. Take figures from notes only.
2. Dimensions are in millimetres unless otherwise stated.

Drawing Issue:

PLANNING

Drawing Title:
PROPOSED ELEVATIONS & FLOOR PLAN

Drawing No: CPD-004 Revision: A

Date: 02-07-2025 Revised: 30-07-2025

Scale(s): 1:100 Paper Size: A3



Cwm Planning & Design Ltd.
(Civil, Structural & Architectural)