




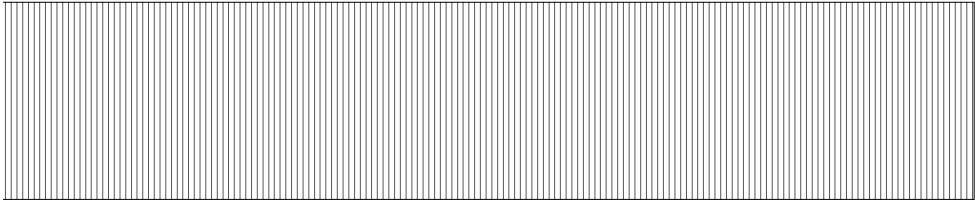


NO.	NOTES
1	All dimensions in millimetres unless otherwise stated.
2	Do not scale drawings. All dimensions to be checked on site by contractor.
3	Drawings to be used for purposes of Planning Applications only.
4	These are not Construction Drawings.
5	The contractor is to set out, check and coordinate all dimensions on site during the course of works.

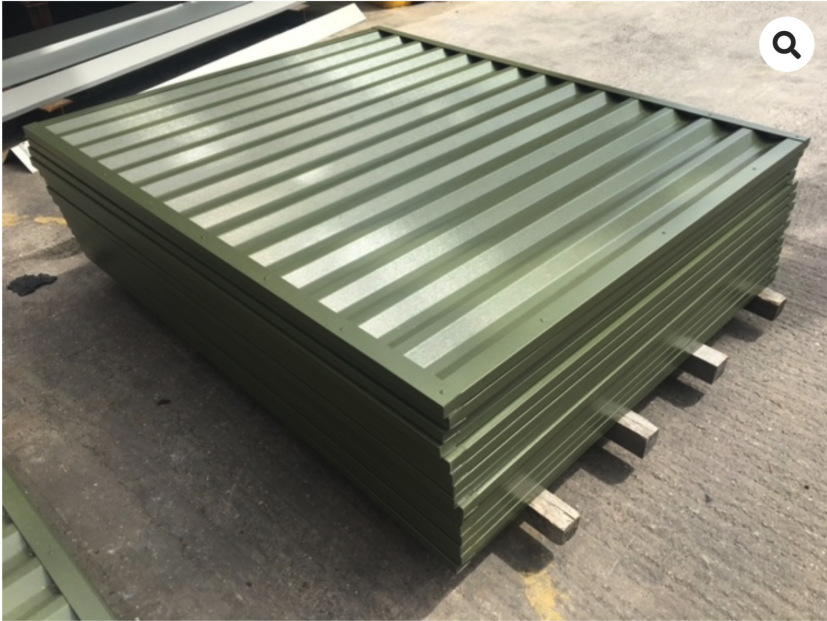

PERIMETER FENCING PROPOSED @ 1:100

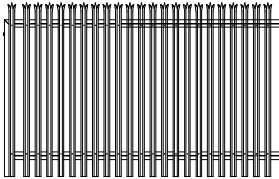



PALISADE FENCING TO BE RETAINED @ 1:100

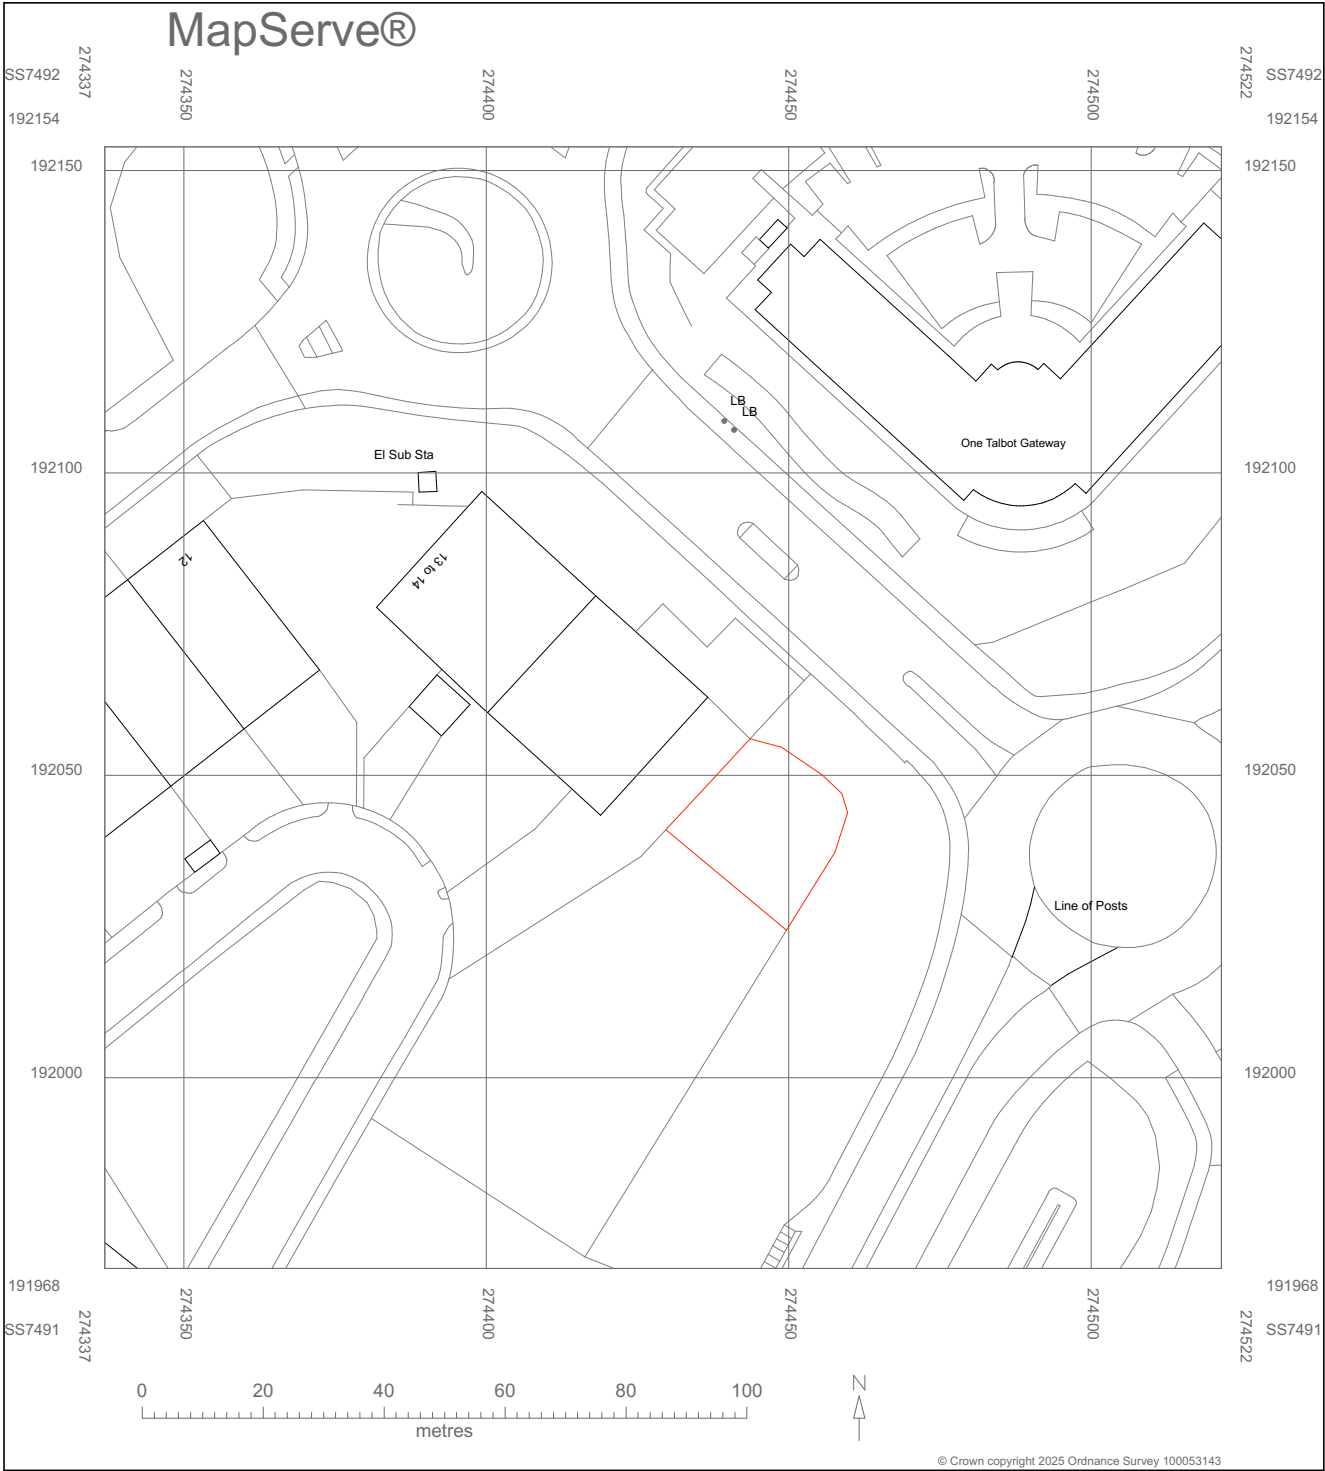


RED LINE LOCATION PLAN 1:1250

DRAWING NUMBER 2395 - AL(PS) 01

PROPOSED BLOCK PLAN 1:500

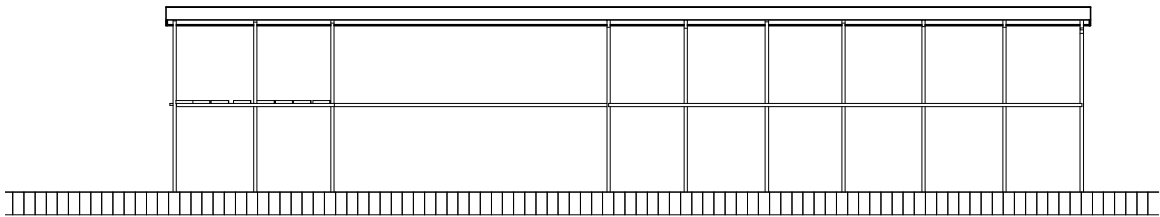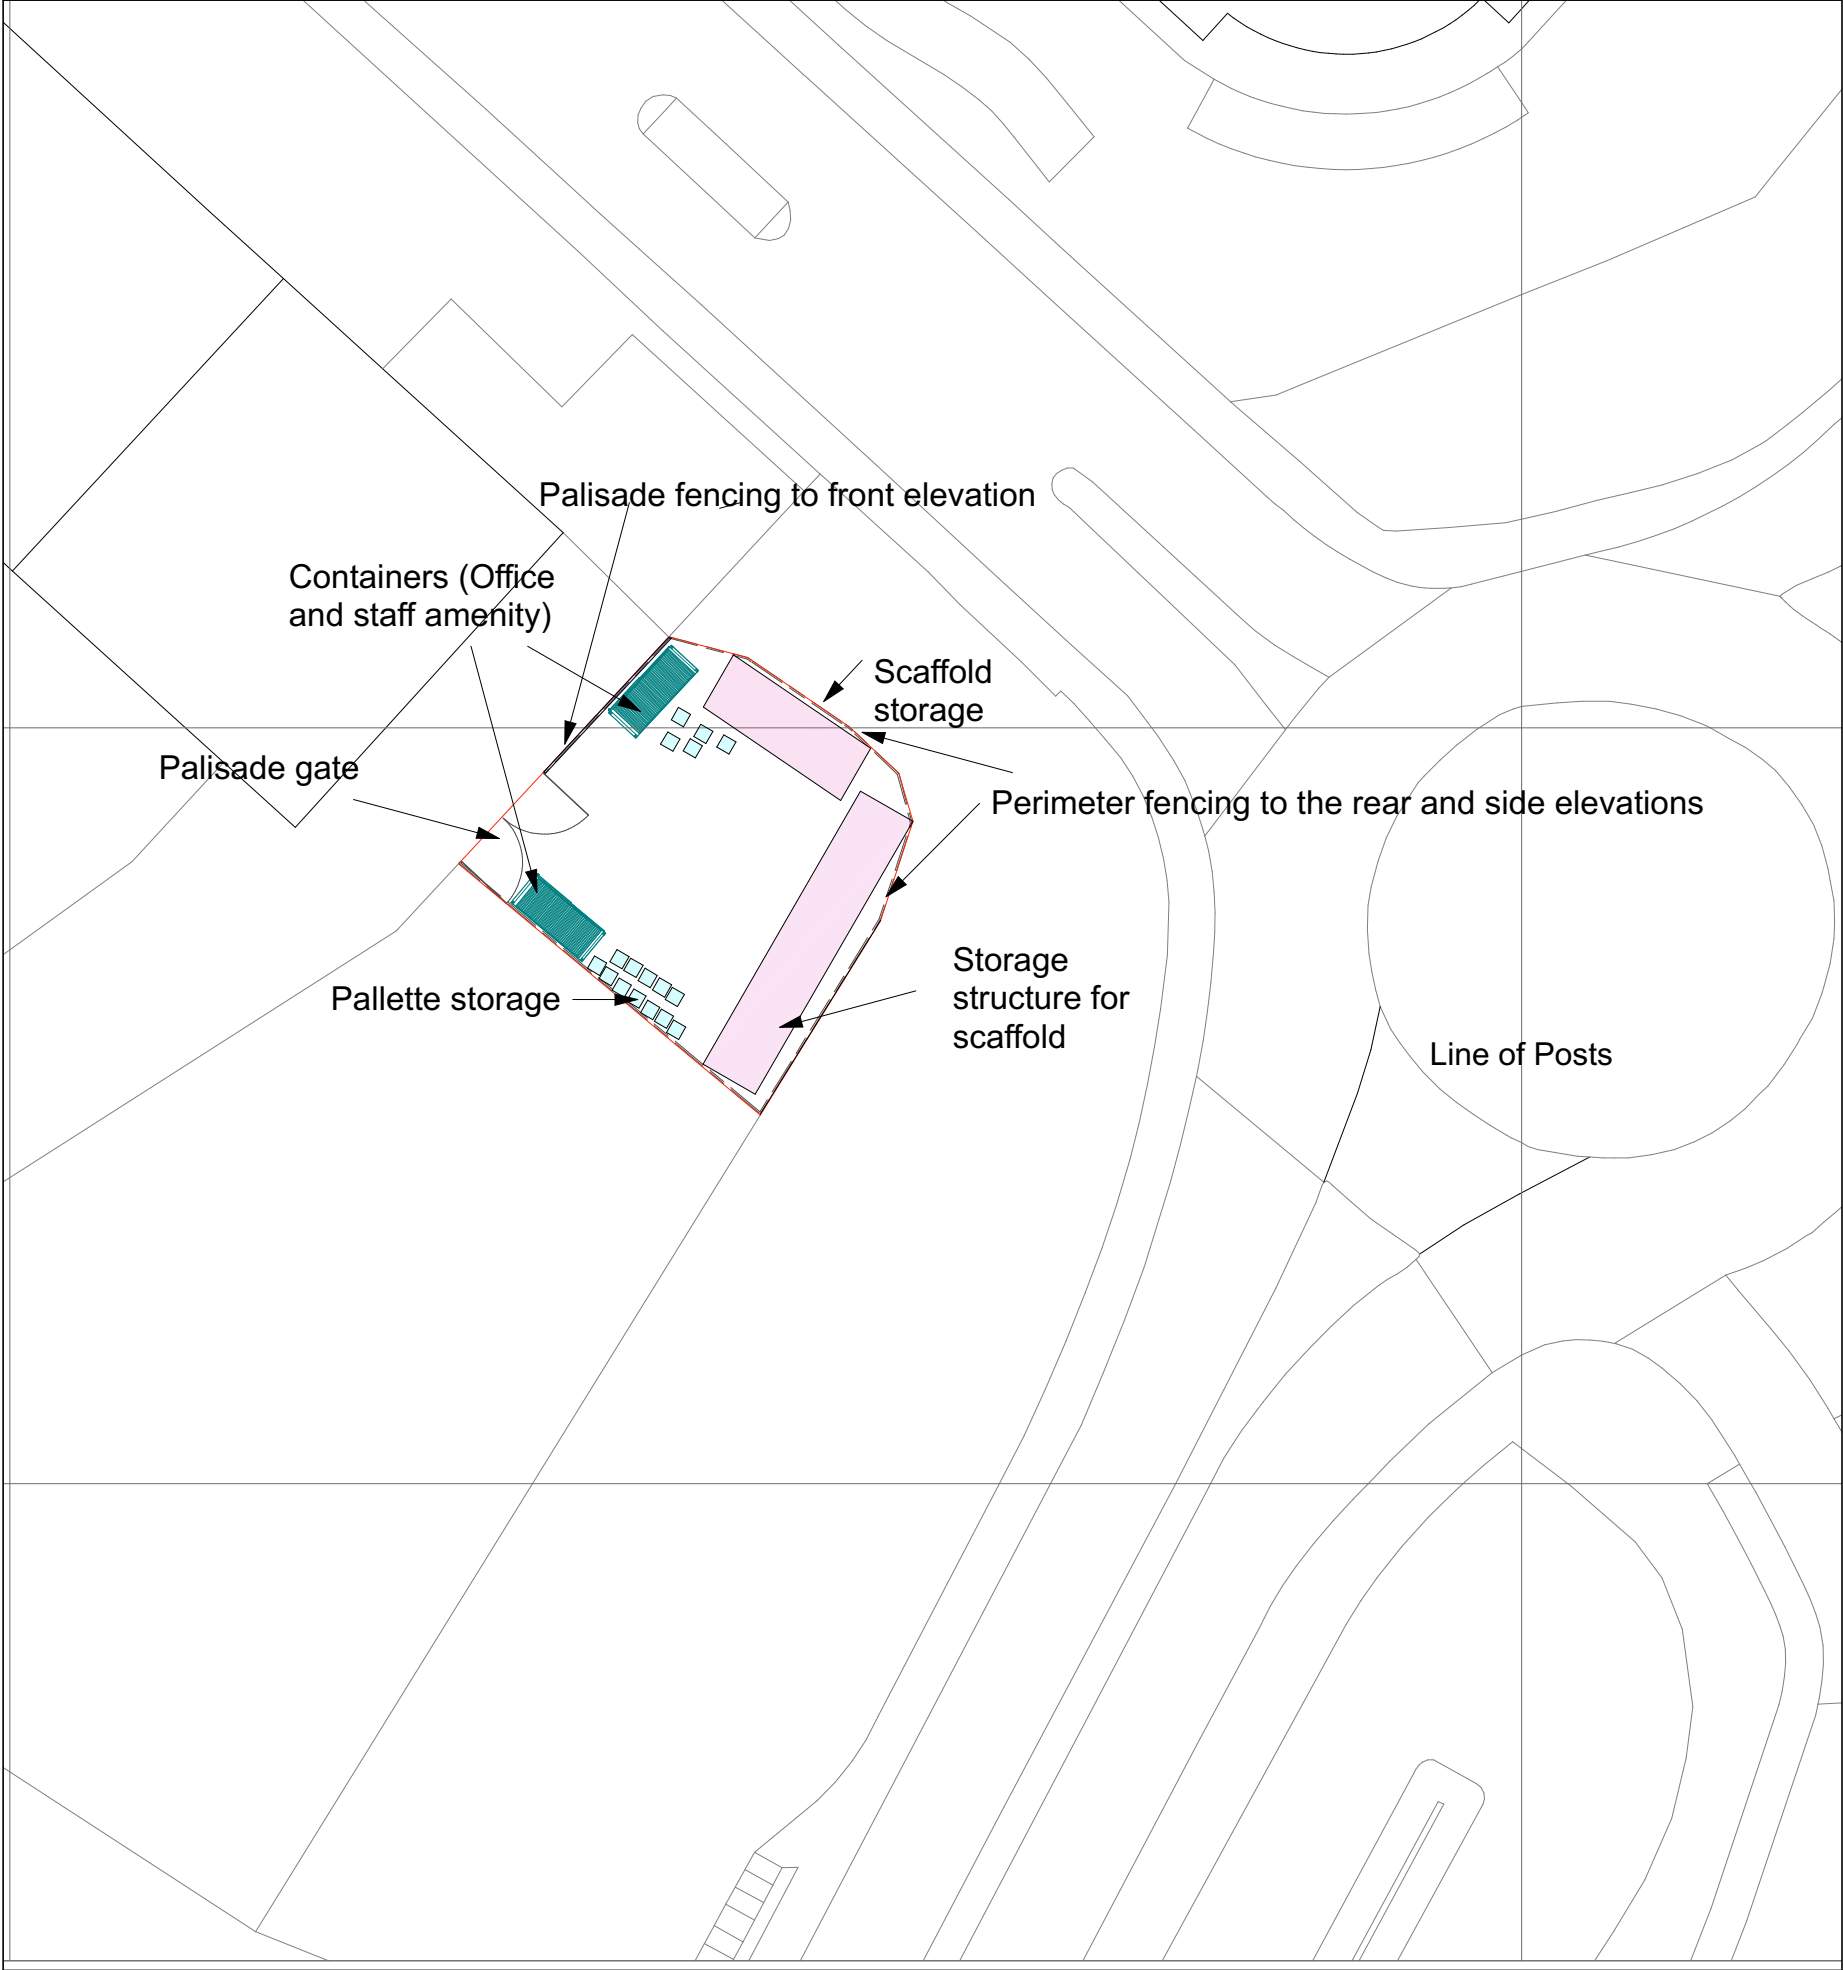

FRONT ELEVATION PROPOSED @ 1:100

 

City and Regional Planning
CRP
Accredited Design



LABC
Registered
Partners Authoring Scheme

NO.	NOTES
1	All dimensions in millimetres unless otherwise stated.
2	Do not scale drawings. All dimensions to be checked on site by contractor.
3	Drawings to be used for purposes of Planning Applications only.
4	These are not Construction Drawings.
5	The contractor is to set out, check and coordinate all dimensions on site during the course of works.

SHEET TITLE:

2395 - AL(PS) 01

PROJECT DESCRIPTION:

PROJECT: Retention of Scaffold Yard
SITE: Seaway Parade, Bagan
CLIENT: Chris Curtis



Atrium
Planning Consultants

MOBILE: 07505 210 952
EMAIL: atriumplanning@cloud.com

DATE:

June 2025

SCALE:

SHEET:

A-2