



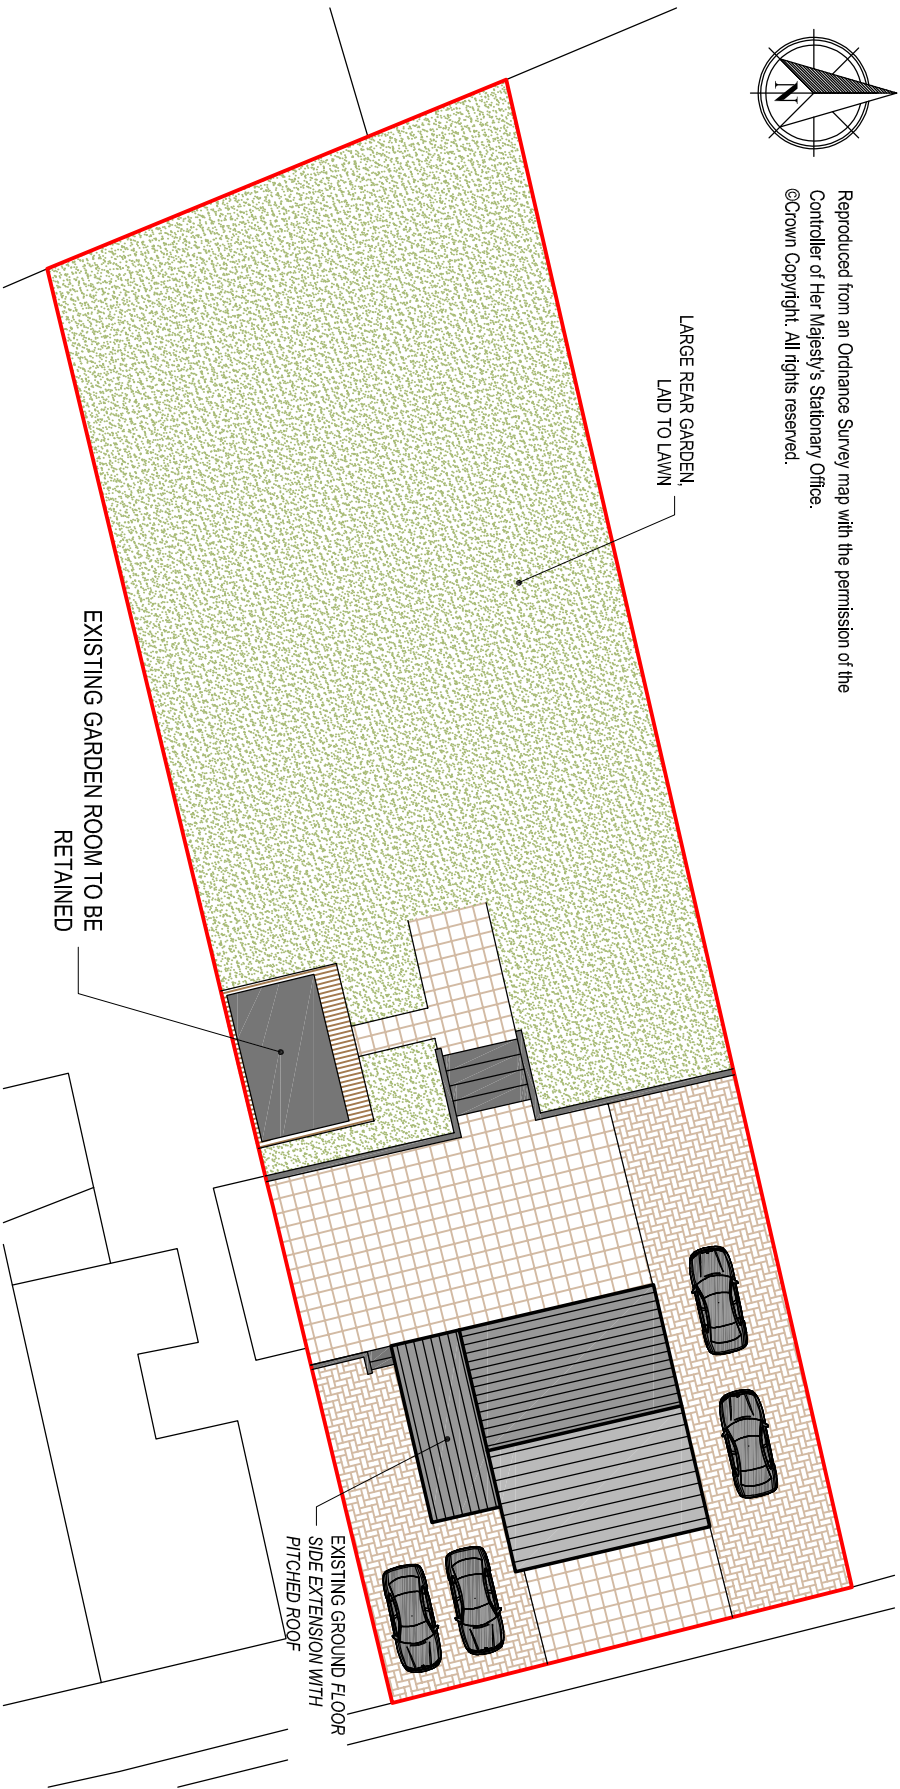

Reproduced from an Ordnance Survey map with the permission of the
Controller of Her Majesty's Stationary Office.
©Crown Copyright. All rights reserved.

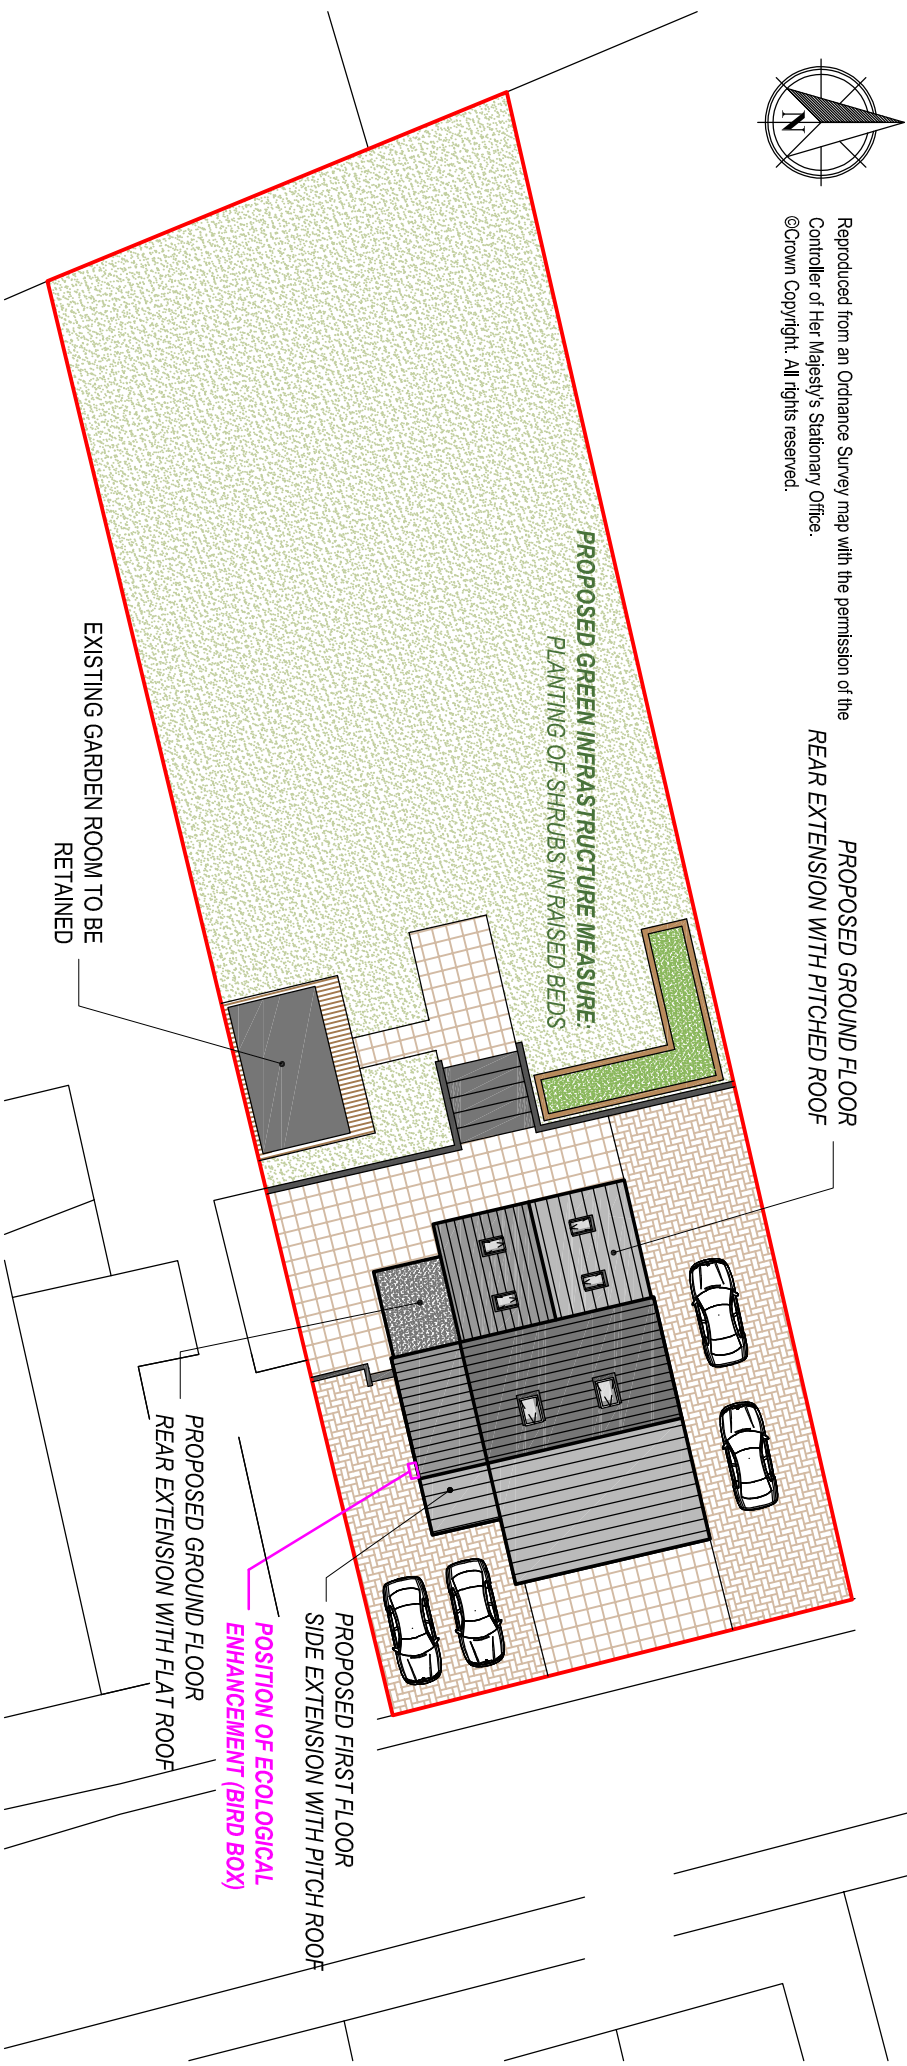

Reproduced from an Ordnance Survey map with the permission of the
Controller of Her Majesty's Stationary Office.
©Crown Copyright. All rights reserved.



Client:

21 Gorsto Road,
Gwaun-Cae-Gurwen
Ammanford
SA18 1UW

Project Title:
**PROPOSED LOFT CONVERSION
FIRST FLOOR SIDE EXTENSION
& GROUND FLOOR REAR
EXTENSION**

General Notes:
1. Do not scale from this drawing. Take figured dimensions only.
2. Dimensions are in millimetres unless otherwise stated.

Drawing Issue:

PLANNING

Drawing Title:
EXISTING & PROPOSED SITE PLANS

Drawing No:	CPD-002	Revision:	B
Date:	15-07-2025	Revised:	06-08-2025
Scale(s):	1:250	Paper Size:	A3



Cwm Planning & Design Ltd.
(Civil, Structural & Architectural)