




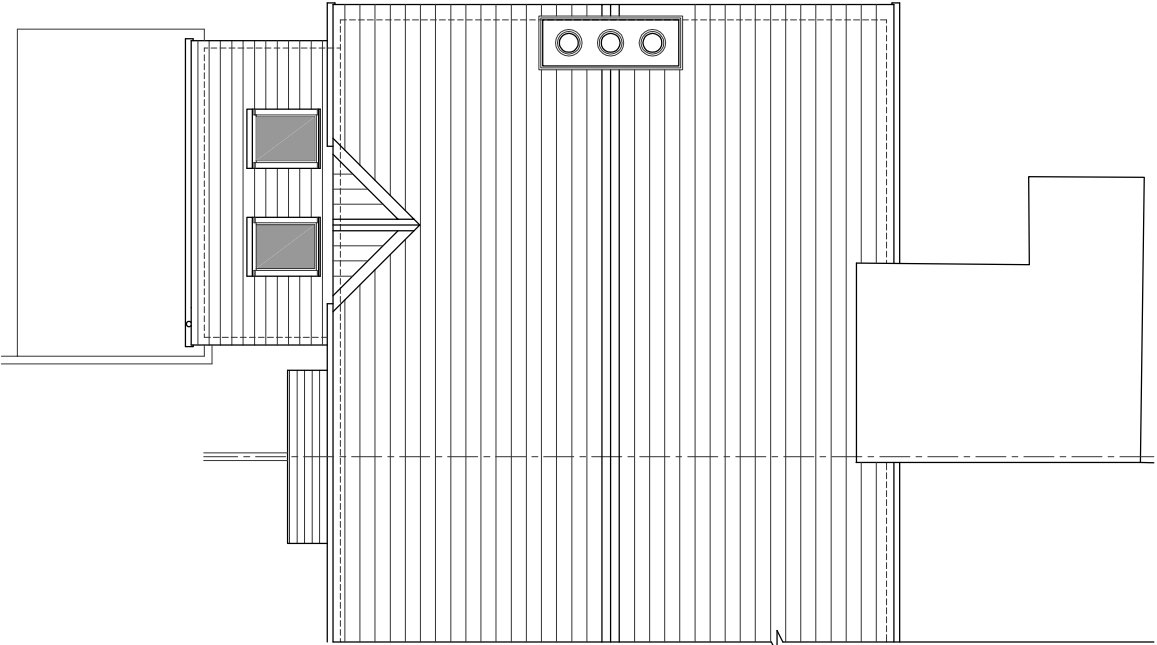

roof plan - proposed

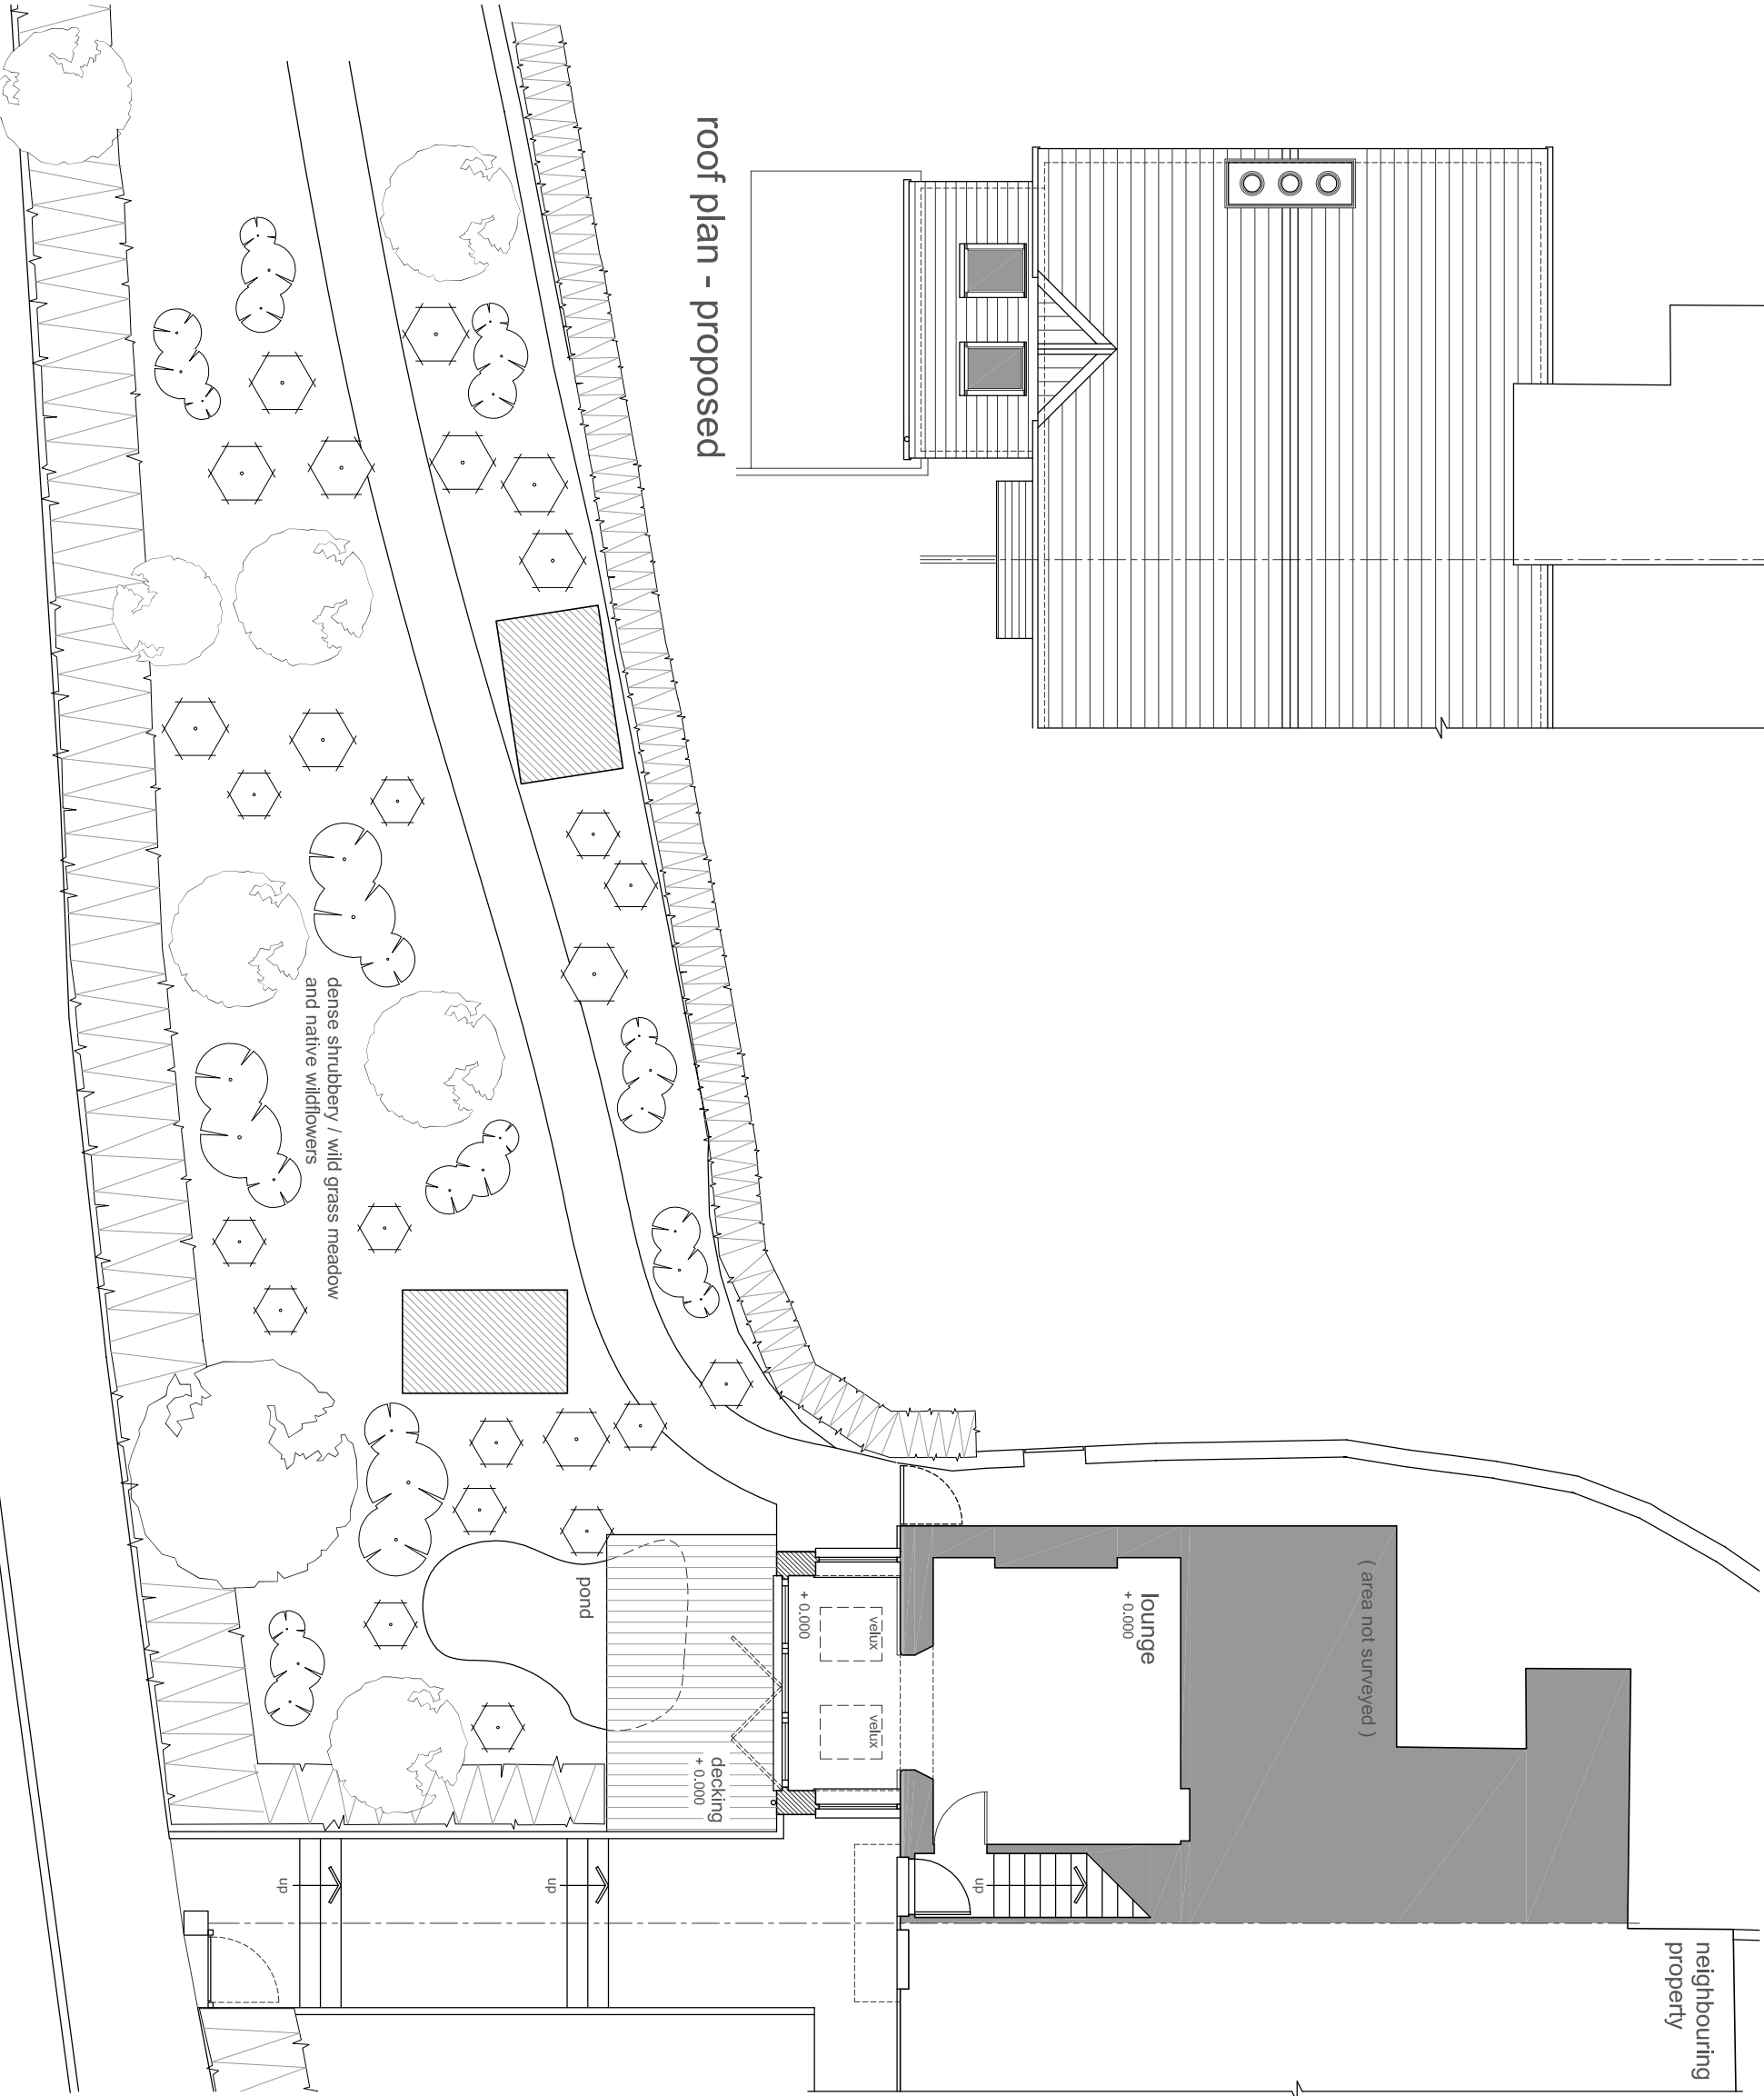

ground floor / site plan - proposed

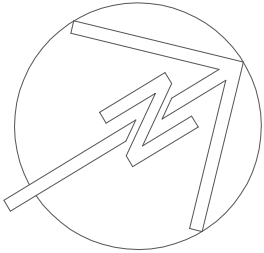

Project title :		
PROPOSED SINGLE STOREY EXTENSION		
at:- 1 CWRT-Y-DEFAID, MARGAM		
Drawing Title :		
PLANNING:		
GROUND FLOOR / SITE PLAN - PROPOSED		
Drawing Number :	Scale :	Date :
2520 - P04	1:100 @ A3	05/05/25
	Revision :	
	B	

Do not scale the drawings directly for planning purposes.
Copyright registered to Architectural Design (South Wales)

ARCHITECTURAL DESIGN (SOUTH WALES)

The Garden Room Ewenny Garden Centre Ewenny Road Ewenny Bridgend CF35 5AD
m. 07886822912 e. info@ad-sw.co.uk

rev **B** - Levels added in accordance with Planning Officers request **Aug 25**

rev **A** - Extension reduced in depth in accordance with Planning Officers request **July 25**