




Reproduced from an Ordnance Survey map with the permission of the
Controller of Her Majesty's Stationary Office.
©Crown Copyright. All rights reserved.

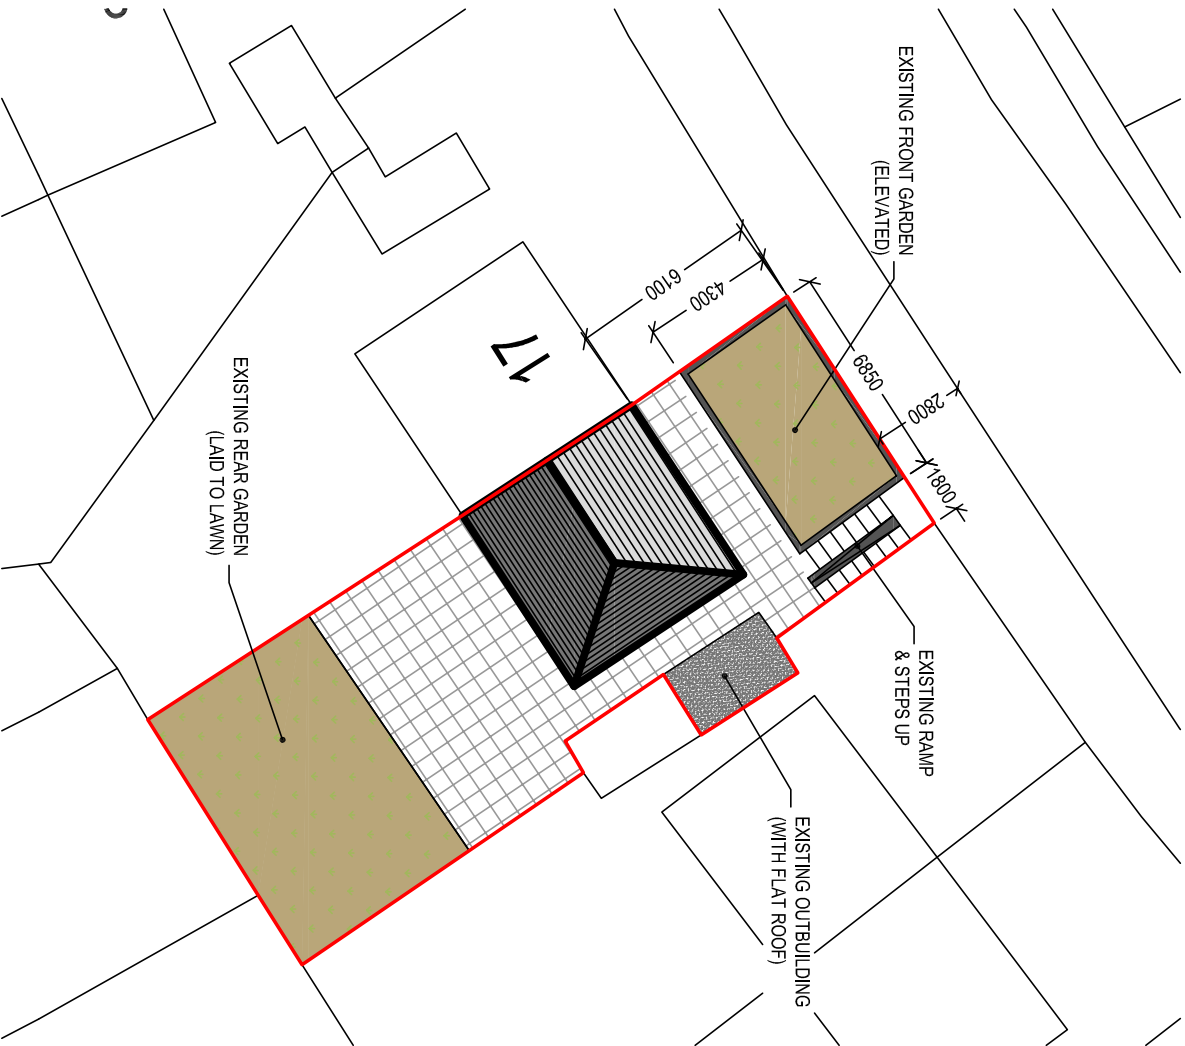


EXISTING SITE PLAN

Scale 1:250



Reproduced from an Ordnance Survey map with the permission of the
Controller of Her Majesty's Stationary Office.
©Crown Copyright. All rights reserved.

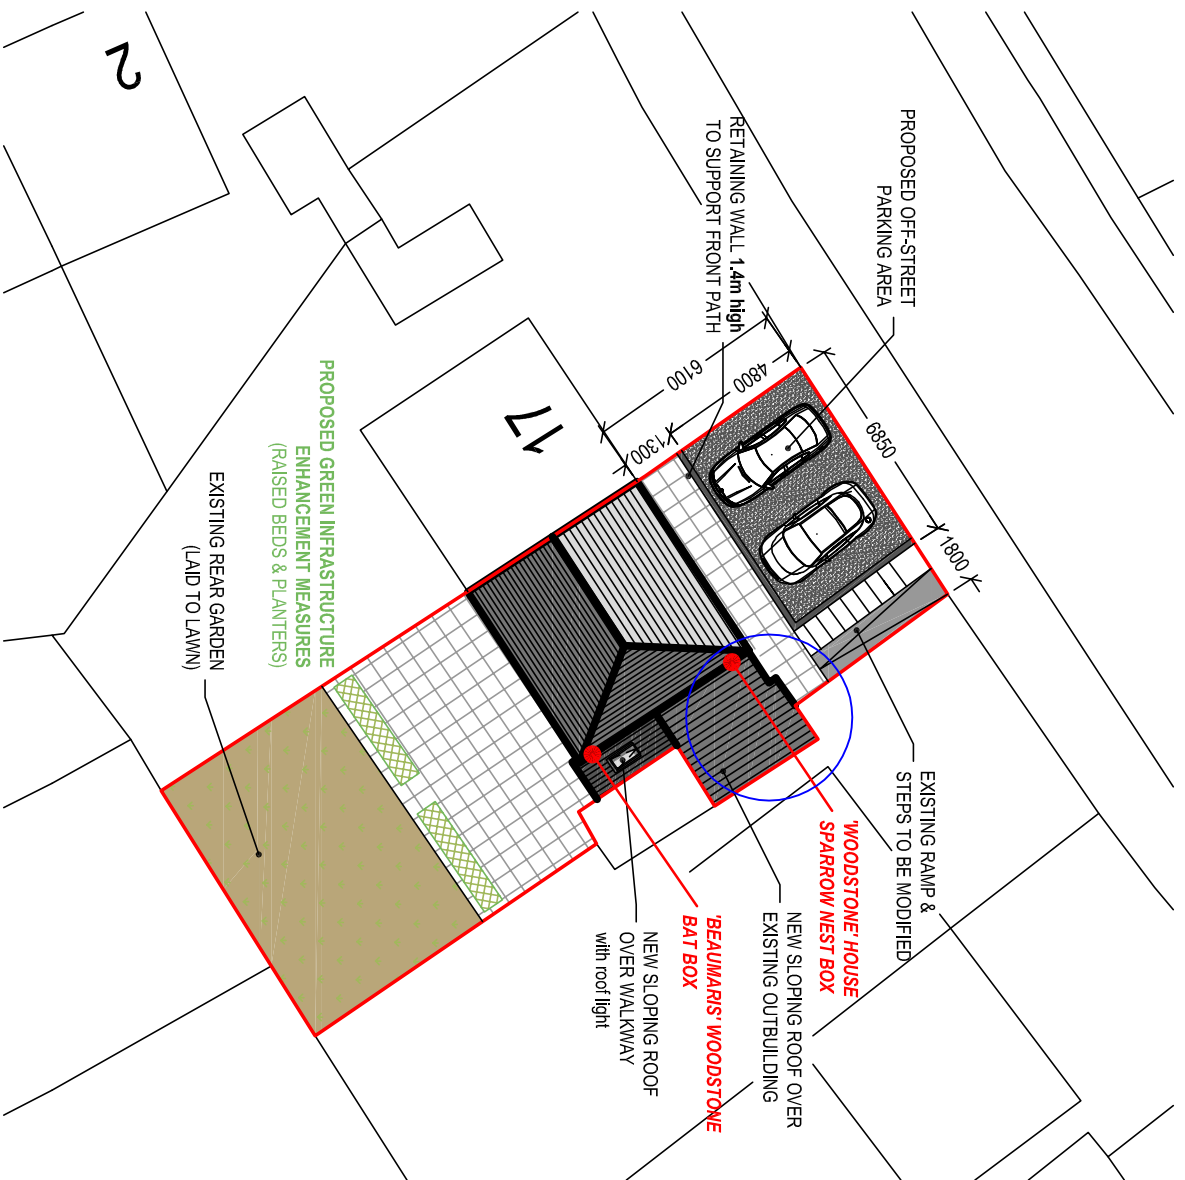

PROPOSED SITE PLAN

Scale 1:250

Client:

Mr. Paul Thomas
19 Cook Rees Avenue
Neath
SA11 1UR

Project Title:

PROPOSED SINGLE STOREY
SIDE EXTENSION
& PROVISION OF
OFF-STREET PARKING AREA

General Notes:
1. Do not scale from this drawing. Take figures dimensions only.
2. Dimensions are in millimetres unless otherwise stated.

Drawing Issue:

PLANNING

Drawing Title:

EXISTING & PROPOSED SITE PLANS

Drawing No: CPD-002

Revision: A

Date: 10-10-2024

Revised: 07-08-2025

Scale(s): 1:250

Paper Size: A3



Cwm Planning & Design Ltd.
(Civil, Structural & Architectural)