


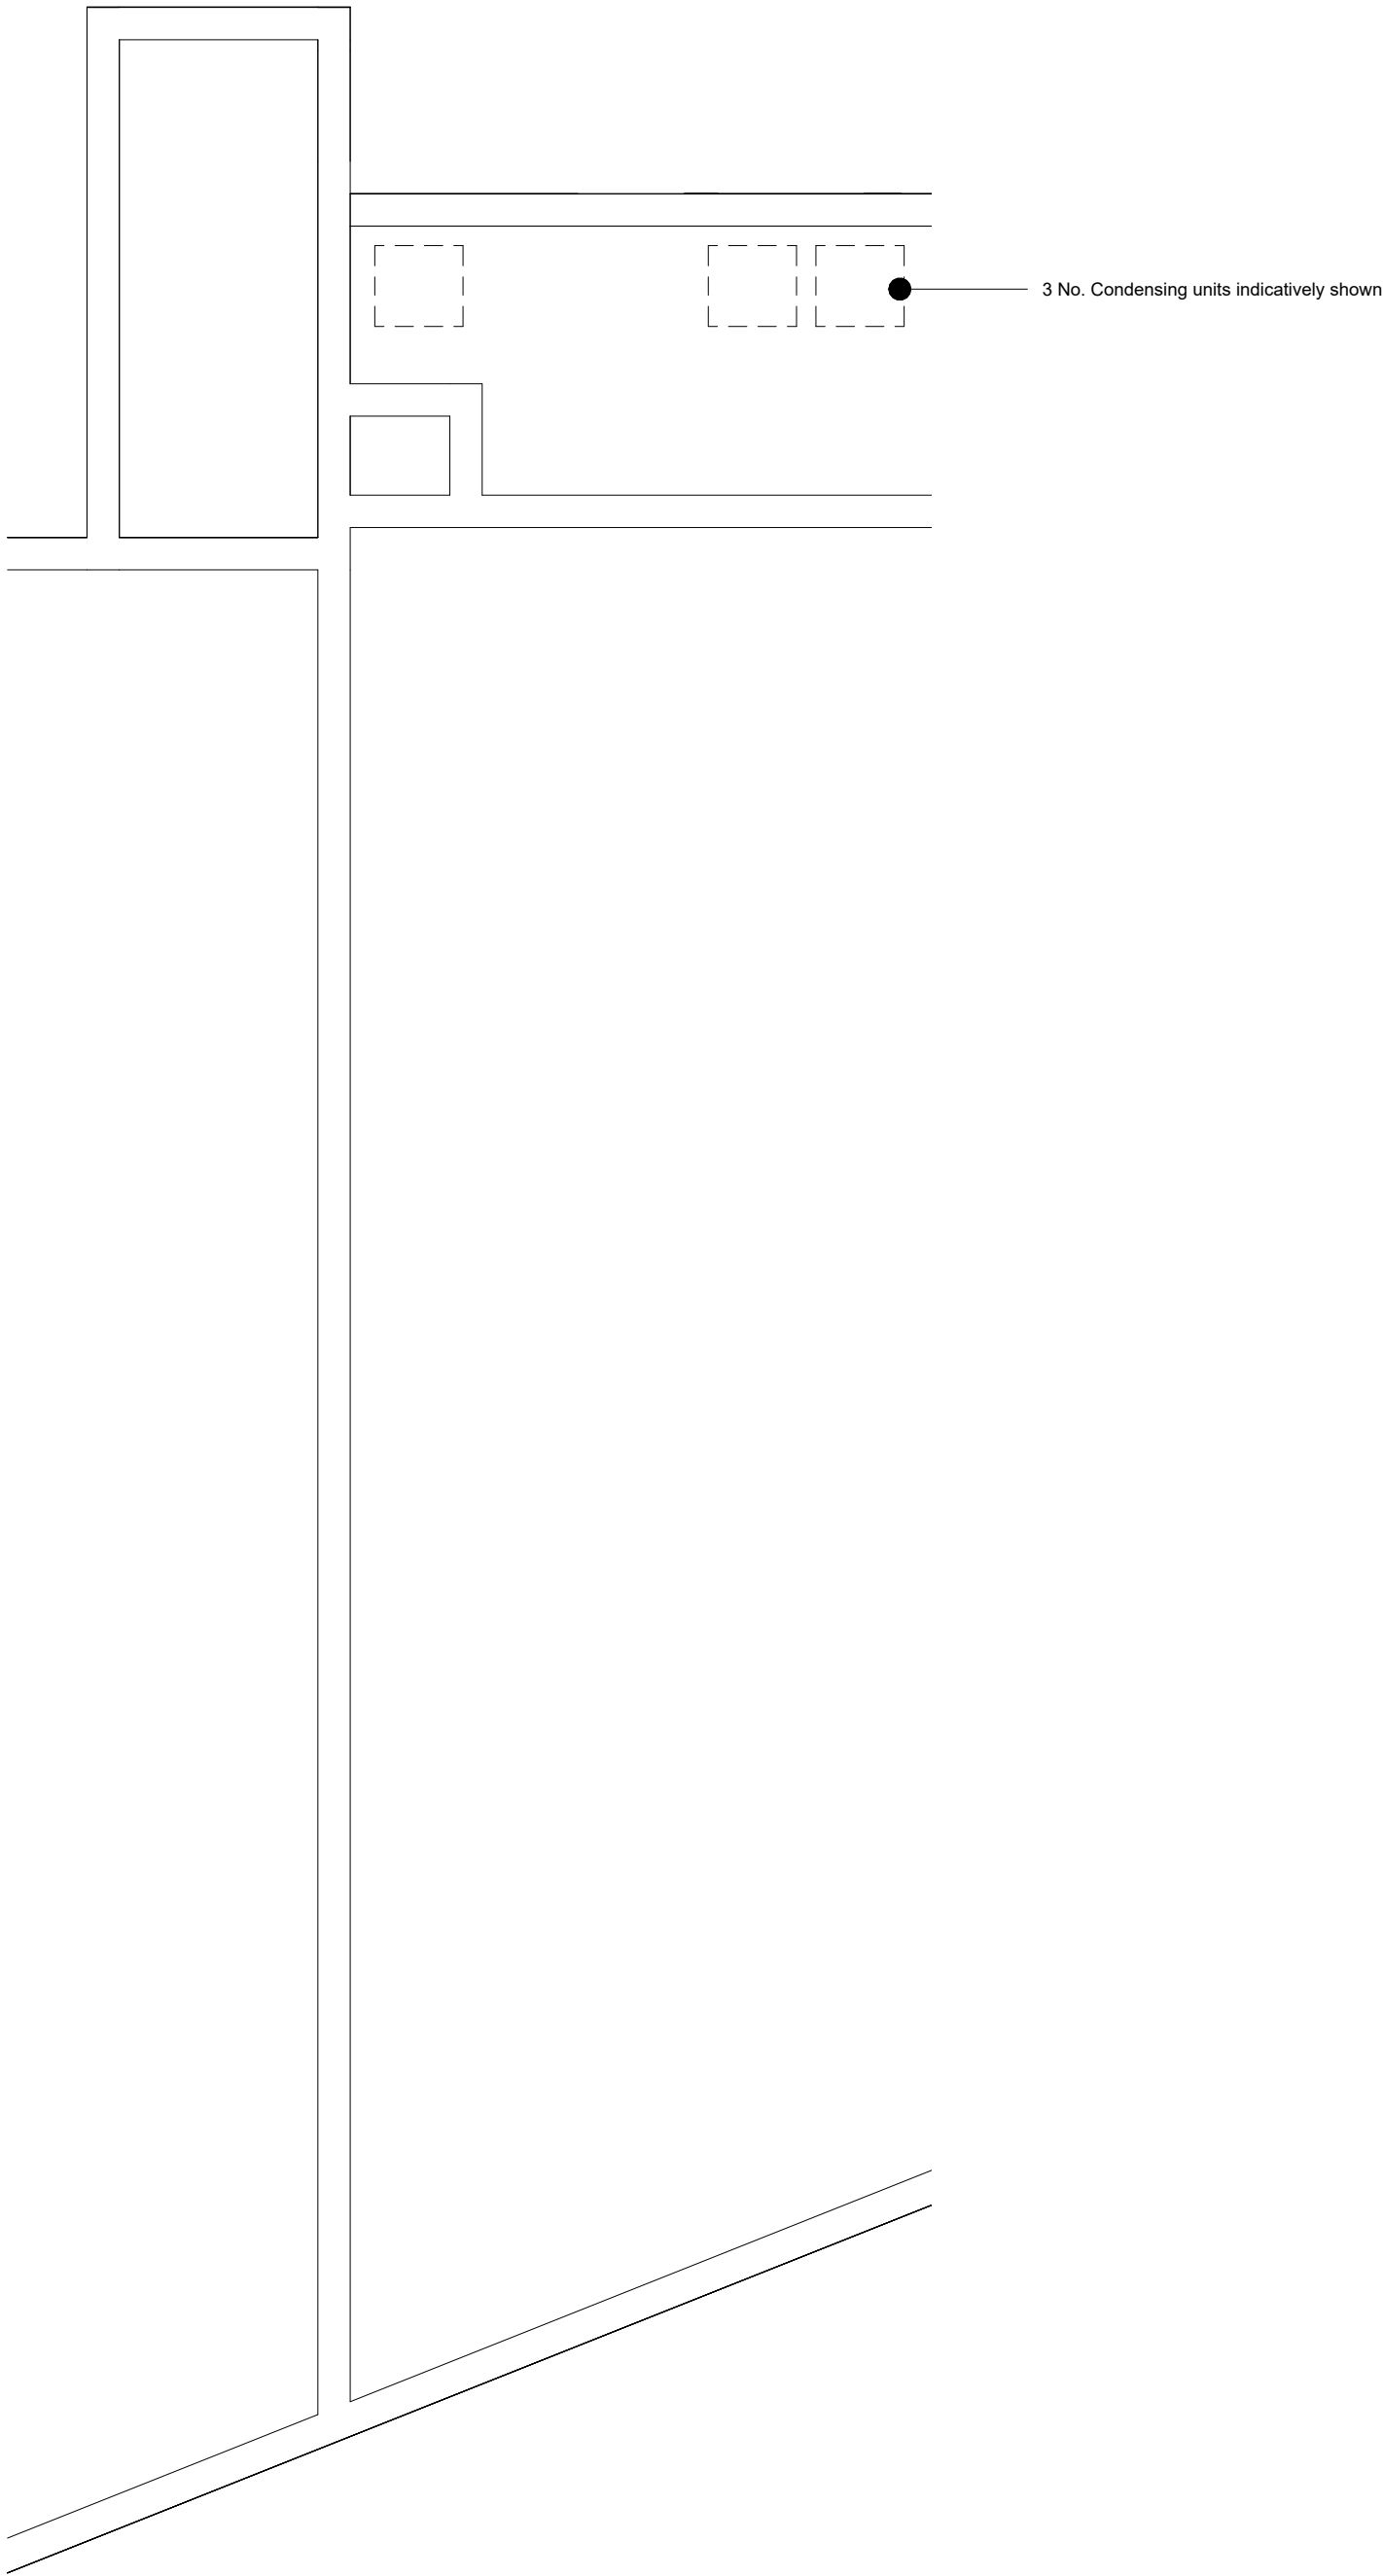

1 Roof Plan
1 : 100

PROJECT NAME: <i>Unit 3, Fairfield Way, Neath</i>	DRAWING TITLE: <i>Roof Plan</i>	DRAWING <i>104</i>	PAPER SIZE <i>A3</i>	SCALE <i>1 : 100</i>	REV	DATE <i>07/29/25</i>
--	------------------------------------	-----------------------	-------------------------	-------------------------	-----	-------------------------