
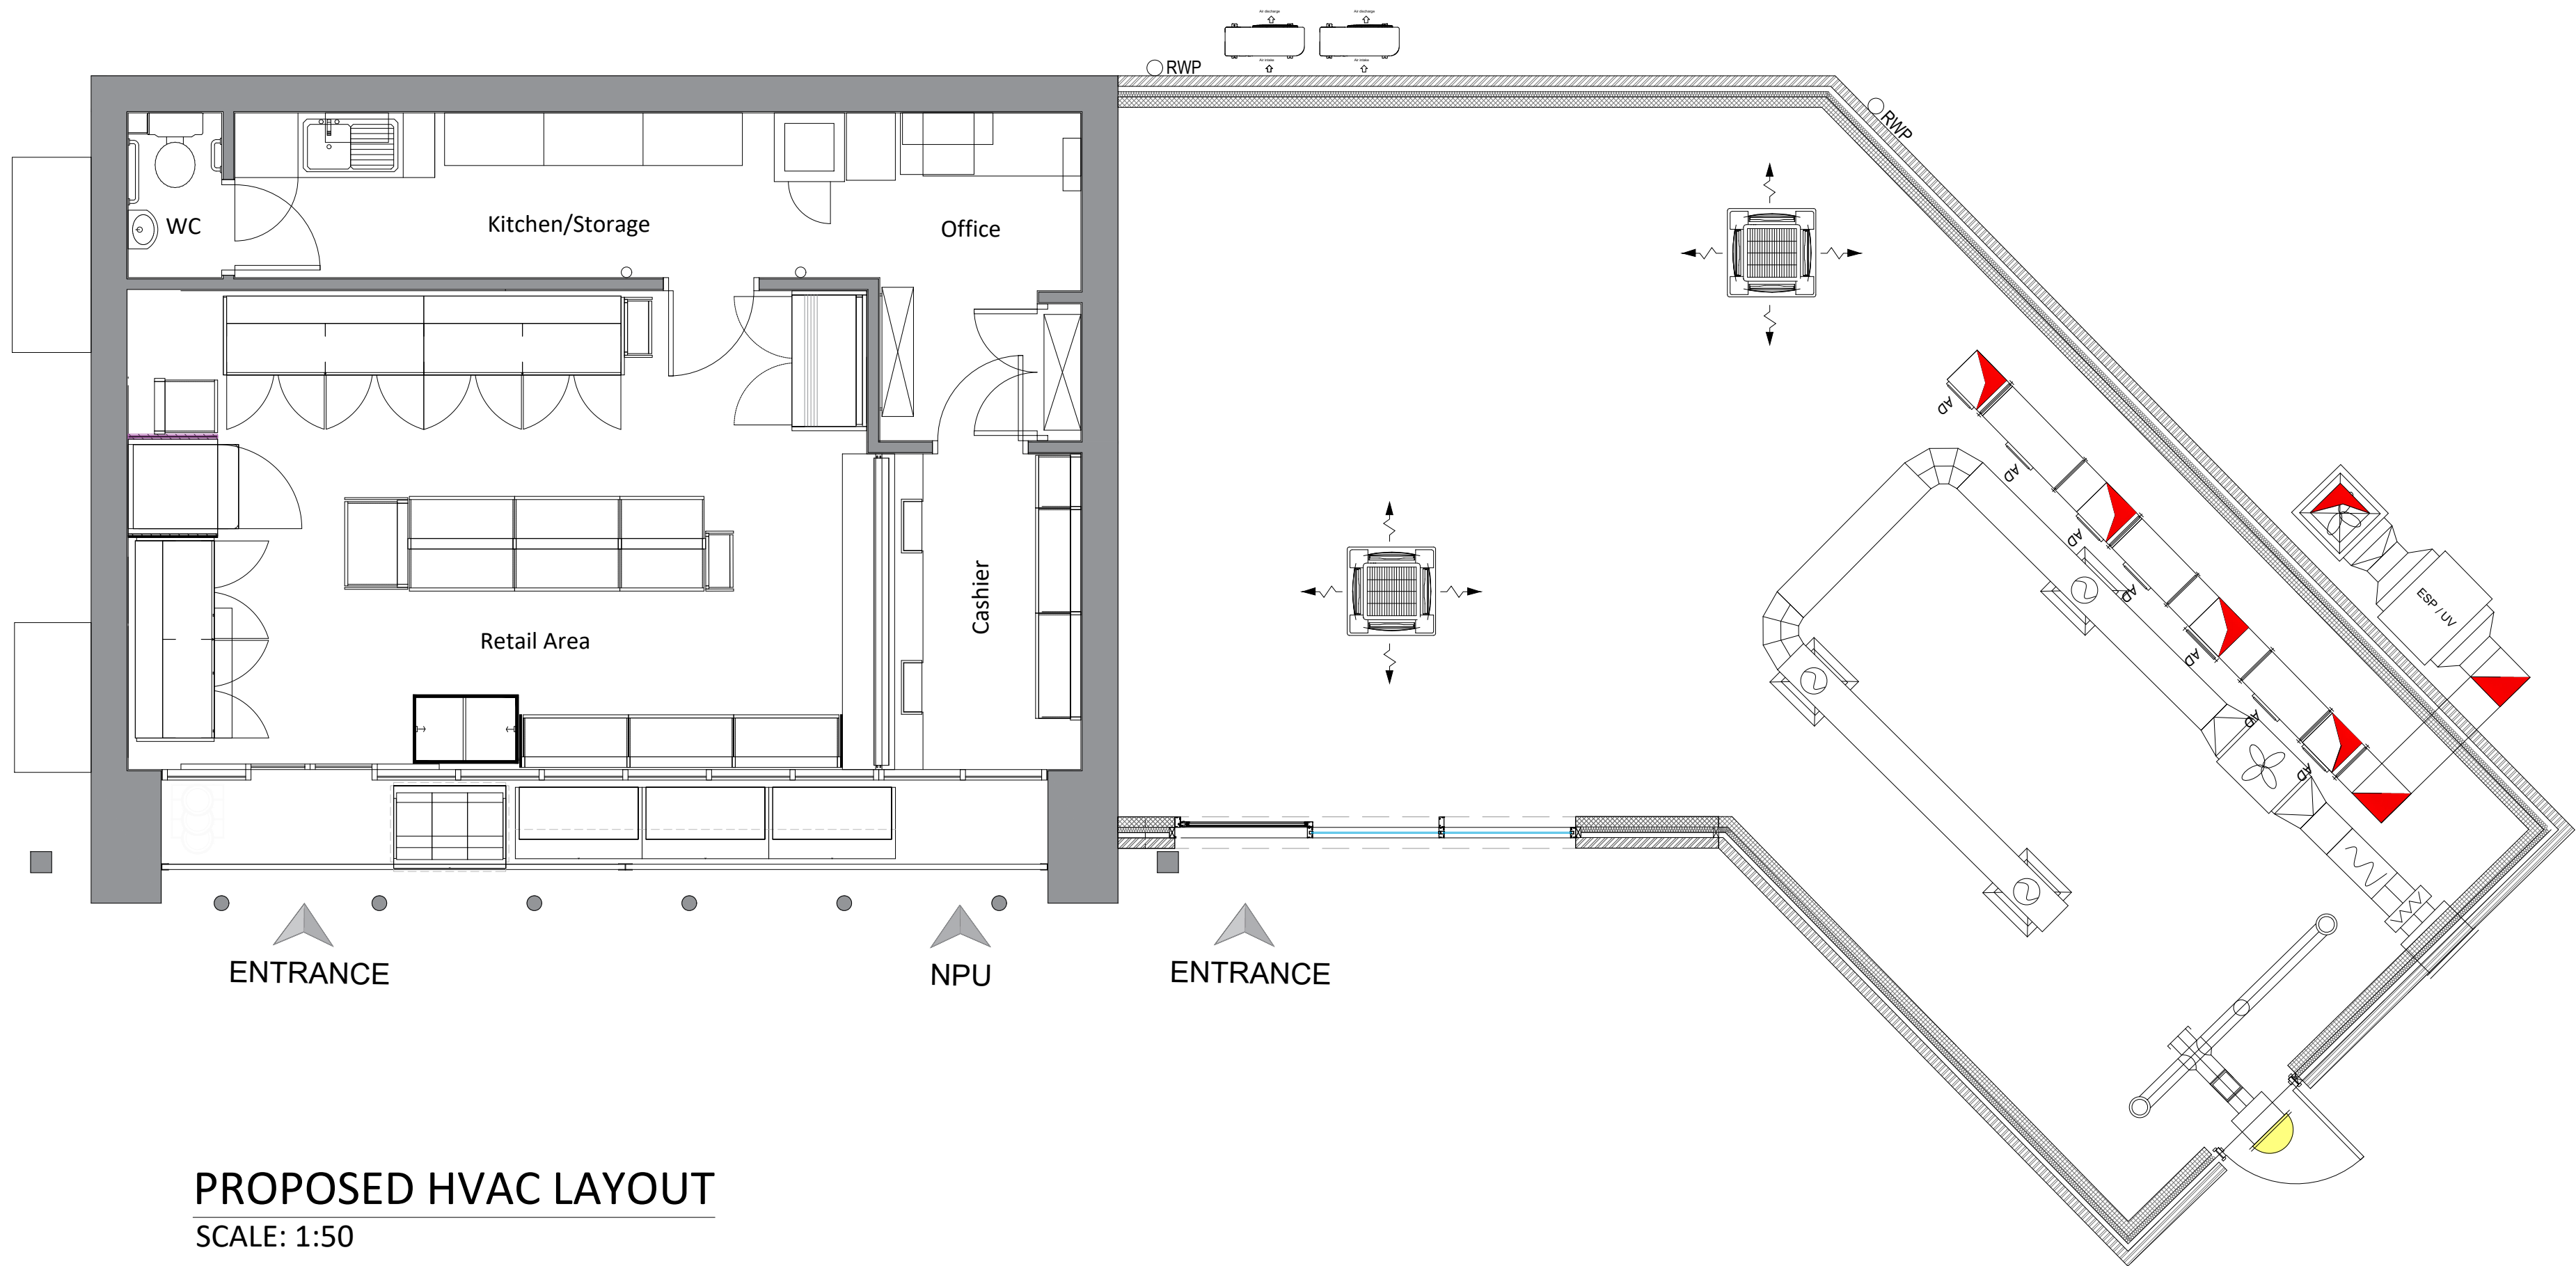


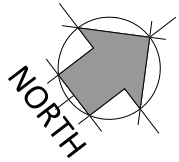

PROPOSED HVAC LAYOUT
SCALE: 1:50

Technical Specification and Data	
Size (H x W x D)	1504 x 106 x 607mm
Gross Weight	17.95 kg
Carbon Weight	16.6 kg
Rated Airflow	1,266 m ³ /hr
Pressure Drop	120 Pa @ design air volume
Recommended Dwell Times	Ozone Control: 0.1 – 0.2 Second Low-Medium Odour Control: 0.1 Second High Odour Control: 0.2 – 0.4 Second Very High Odour Control: 0.4 – 0.8 Second

PROPOSED DUCT ATTENUATORS			
EQUIPMENT	LOCATION	MANUFACTURER	MODEL
SIL AX Duct connected silencers	Between extract fan and aperture	SYSTEMAIR	FSAF630C2DA Silencer 630 / 12
SIL AX Duct connected silencers	Between inlet and fan	SYSTEMAIR	FSAF500B2DB Silencer 541 / 12

FAN SCHEDULE													
Ref	Equipment	Location	Manufacturer	Model	Size	Supply	R.C.	S.C.	Air flow	Power	SFP	Pd (Pa)	Weight
SF 01	Supply AHU	Kitchen Ceiling Void	Systemair	MUB 042 450EC	650x650x850mm	240v /1ph / 50hz	4.23 a	7 a	1520l/s	580w	0.75kw/m3/s	200	49kg
EF 01	Kitchen Extract Fan	Kitchen Ceiling	Systemair	MUBT062500EC	800x800x800mm	415v /3ph / 50hz	3.8 a	13 a	2000l/s	1476w	0.95kw/m3/s	500	105kg

AIR CONDITIONING EQUIPMENT SCHEDULE												
Ref	Equipment	Location	Manufacturer	Model	Size	Supply	R.C.	S.C.	Air flow	cop/scop/escop	eer/seer/eseer	Weight
AC 01	Internal Air Con unit	Sales Area Ceiling	Toshiba	SM1104 UTP-E	950 x 950 x 400	From outdoor unit	NA	NA	558l/s	3.82 / 5.87 / 7.07	3.31 / 5.87 / 6.43	24kg
CU/01	External Air Con Unit	External Wall	Toshiba	SM1104 AT8-E	890 x 900 x 320	240v /1ph / 50hz	14.6 a	8a	1133l/s	" " "	" " "	75kg

DRAWING NOTES

COPYRIGHT ©
This drawing and the details herein are the copyright of MBH Design Studio Ltd. and must not be reproduced, altered or passed to any third party without prior written consent.

This drawing has been produced for the project listed below, is submitted in support of this application application to the Local Planning Authority and is not intended for use by any other person or for any other purpose.

Every effort has been made to ensure the accuracy of these drawings, however MBH Design Studio Ltd. accept no responsibility for any discrepancies arising from the reuse of survey information and preliminary drawings commissioned by the Applicant from others.

GENERAL NOTES

- This drawing has been prepared for the sole purpose of obtaining planning permission.
- This drawing is to be read in conjunction with drawings numbered:

14314-2096-LP	Location Plan
14314-2096-BP	Block Plan
14314-2096-200	Existing Site Plan
14314-2096-201	Proposed Site Plan
14314-2096-202	Existing Sales Building Layout
14314-2096-203	Existing Sales Building Elevations
14314-2096-204	Proposed Sales Building Layout
14314-2096-204-1	Proposed HVAC Layout
14314-2096-205	Proposed Sales Building Elevations
- Any advertisements are indicative and are subject to a separate advertisement application
- Any neighbouring buildings shown on the elevations are diagrammatic and have been extrapolated from site photographs. They have not been measured.

SCHEDULE OF PROPOSED FINISHES


BUILDING EXTERNAL WALLS
Masonry brickwork to match existing external finish. Entire building to be decorated Grey RAL 7016

BUILDING ROOF
Existing sales building flat roof to be retained. New flat roof to be installed over proposed extension.

SHOPFRONT
Part New Shopfront frames to be finished in Grey (RAL7016)
New fully glazed, single auto-sliding door, frames to be finished in Grey (RAL 7016)

CANOPY
Traditional steel framed canopy over forecourt w/o signage to be retained as is.

SURFACING
Existing forecourt surfacing retained as is. Install Asphalt to new footpath and kerbed areas.

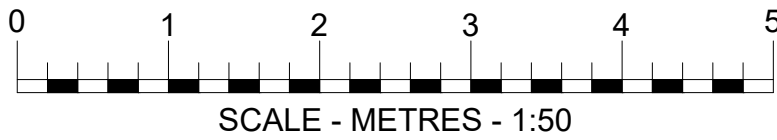

REV	DATE	DESCRIPTION	DRAWN/CHECKED
REVISION NOTES			

PLANNING



MBH Design Studio Ltd.
Brook House, Apex Court, Camphill Rd, West Byfleet, Surrey, KT14 6SQ
www.mbhtd.com t: 01932 352 727 f: 01932 351 545

CLIENT



PROJECT

FS2096 - BAGLAN MOOR MORRISONS
CHRISTCHURCH ROAD,
BAGLAN INDUSTRIAL PARK, PORT TALBOT
SA12 7DA

DRAWING TITLE

PROPOSED HVAC LAYOUT

DRAWN BY	DATE	SCALE	PAPER SIZE
HP	28.07.2025	1:50	A1
CHECKED BY	DRAWING NUMBER	REV.	
KL	14314-2096-204-1		