


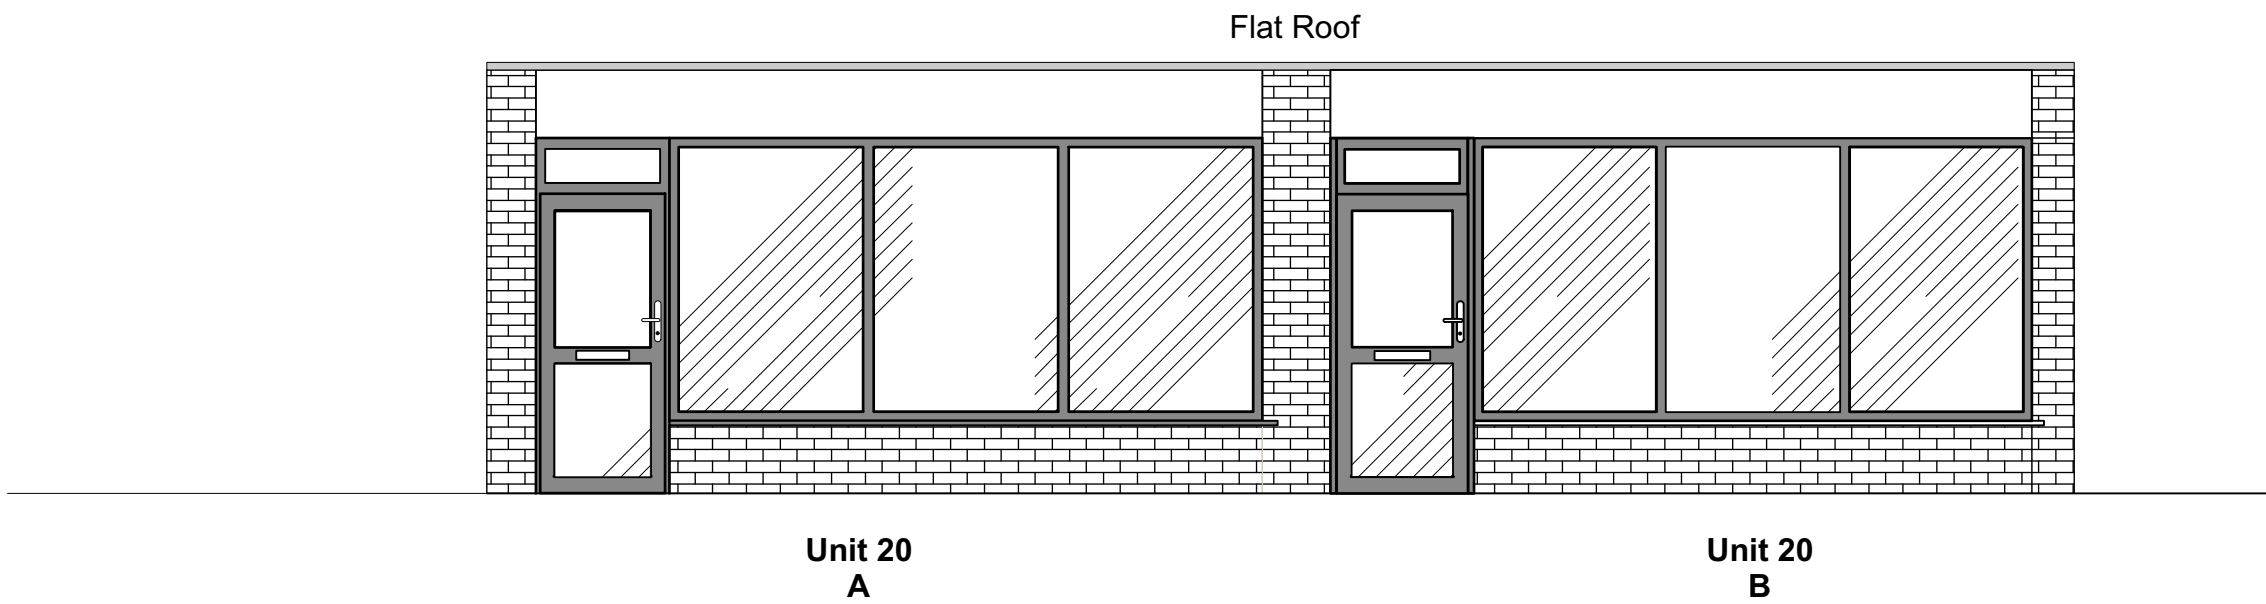

Scale 1:50 @ A3

Title		
Units 20A and 20B - Proposed Front Elevation		
Drawing Number	Drawn By	Date
TJCQS/BCG/20OSN/18	TJ	22/04/2025
CAD File Name		
20A and 20B Orchard Street, Neath		