



SOUTH EAST ELEVATION ON CAKE STORE

Scale 1:200

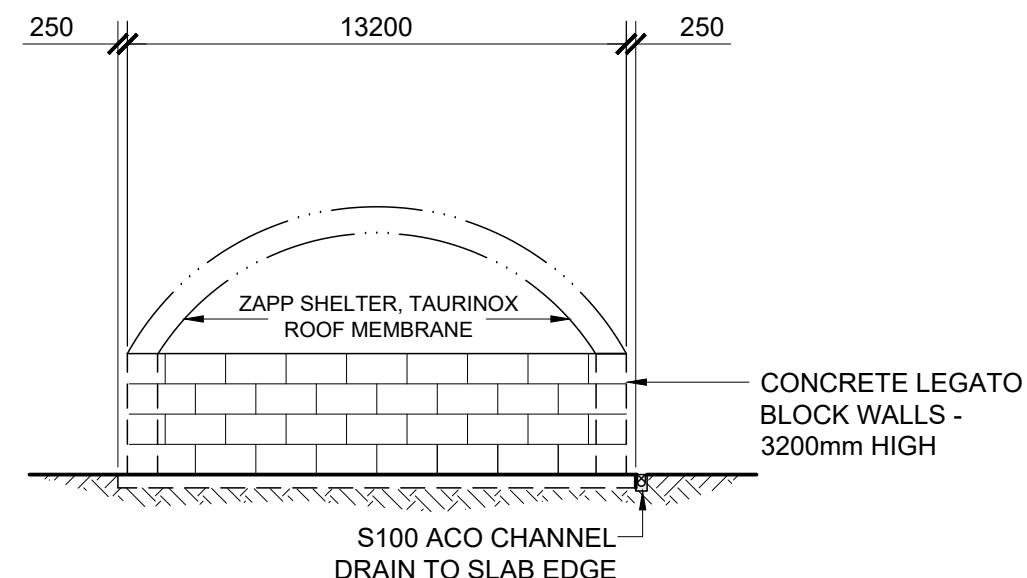


SOUTH WEST ELEVATION ON CAKE STORE

Scale 1:200

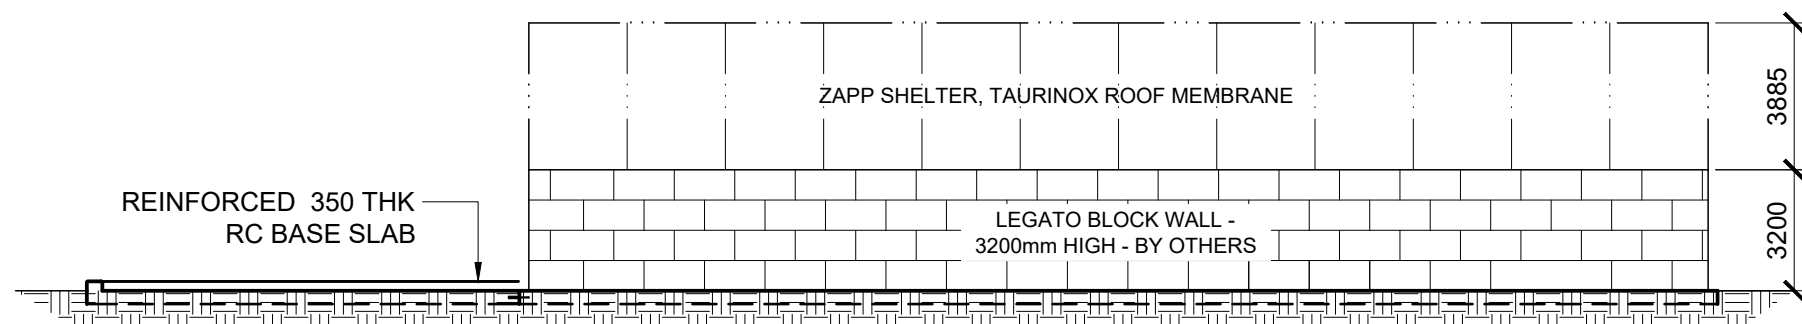

NORTH WEST ELEVATION ON CAKE STORE

Scale 1:200

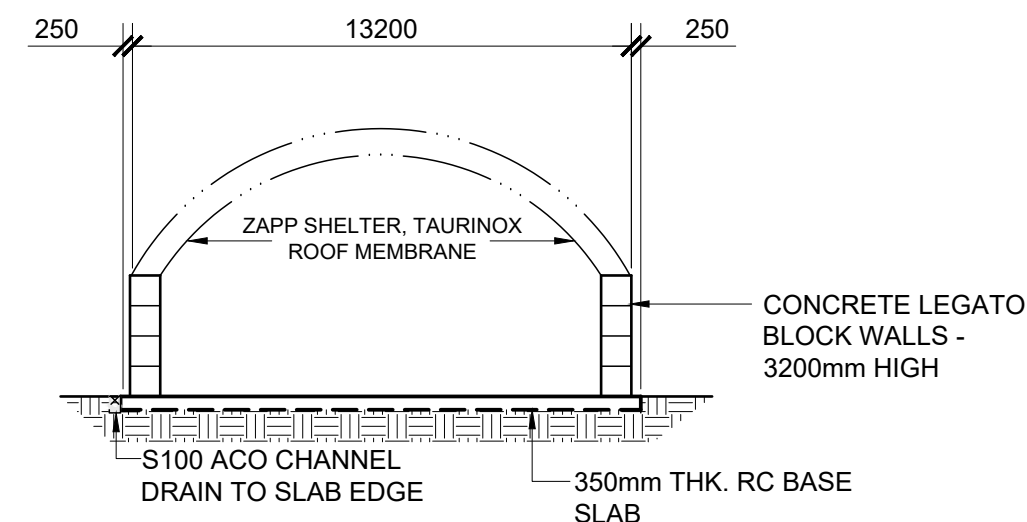

NORTH EAST ELEVATION ON CAKE STORE

Scale 1:200

REV	DESCRIPTION	DRAWN	CHECKED	APPROVED	DATE
P04	CAKE STORE DIMENSIONS AMENDED	CEH	CJL	DJO	26.08.25
P03	FINAL ISSUE	JCN	CJL	DJO	02.04.25
P02	MATERIALS ADDED	JCN	CJL	---	14.03.25
P01	INITIAL ISSUE	JCN	CJL	---	26.02.25

NOT FOR CONSTRUCTION UNLESS OTHERWISE STATED



Consulting Engineers, Sandfields Business Centre, Aberavon SA12 7PQ t: 01639 765625

© PEBBLE ENGINEERING Ltd

CLIENT	ALUN GRIFFITHS AFAN WWTW - CAKE STORE	
TITLE	PROPOSED ELEVATIONS	
MASTER SIZE	DRAWING NUMBER	REVISION
A3	241101-01-12	P04