


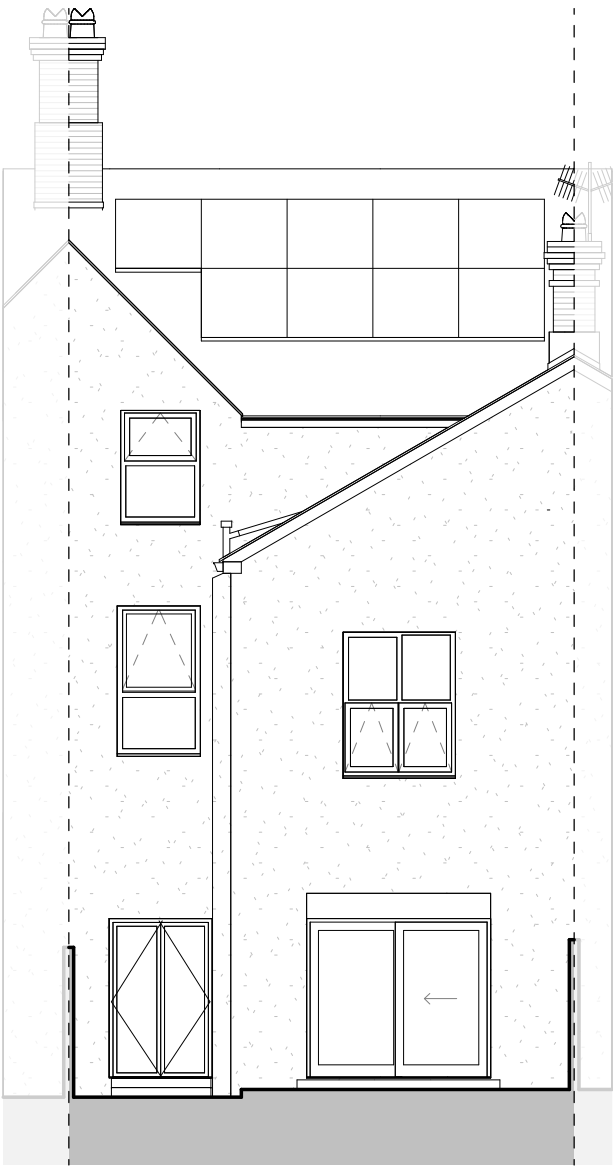

Existing Materials Key:

Walls:

Front Elevation: Red coloured facing brickwork in flemish bond with stone feature banding, painted white. Feature stone cills, heads and jams to front bay and windows. Feature stone castellations to top of bay.

Side & Rear Elevations: Cream & grey coloured painted smooth render finish with stone cills to windows.

Windows:

White coloured, double glazed casement uPVC windows. Timber double glazed centre pivot rooflight to top floor staircase.

Doors:

Black painted timber external door with feature fanlight to front facade. uPVC double sliding doors to rear facade. Glazed composite door to outhouse.

Rainwater Goods:


White uPVC gutters and downpipes.

Roofs:


Fibre cement slate to all roof pitches. Fimber fascias to front elevation. uPVC fascias, soffits and bargeboards to rear elevations.

Notes:

1. Drawings must not be scaled and any discrepancies must be reported immediately.
2. The drawing is to be read in conjunction with all other relevant project drawings and schedules.
3. Dimensions indicated are structural.
4. Drawing must be printed in colour to ensure all elements are clearly identified.

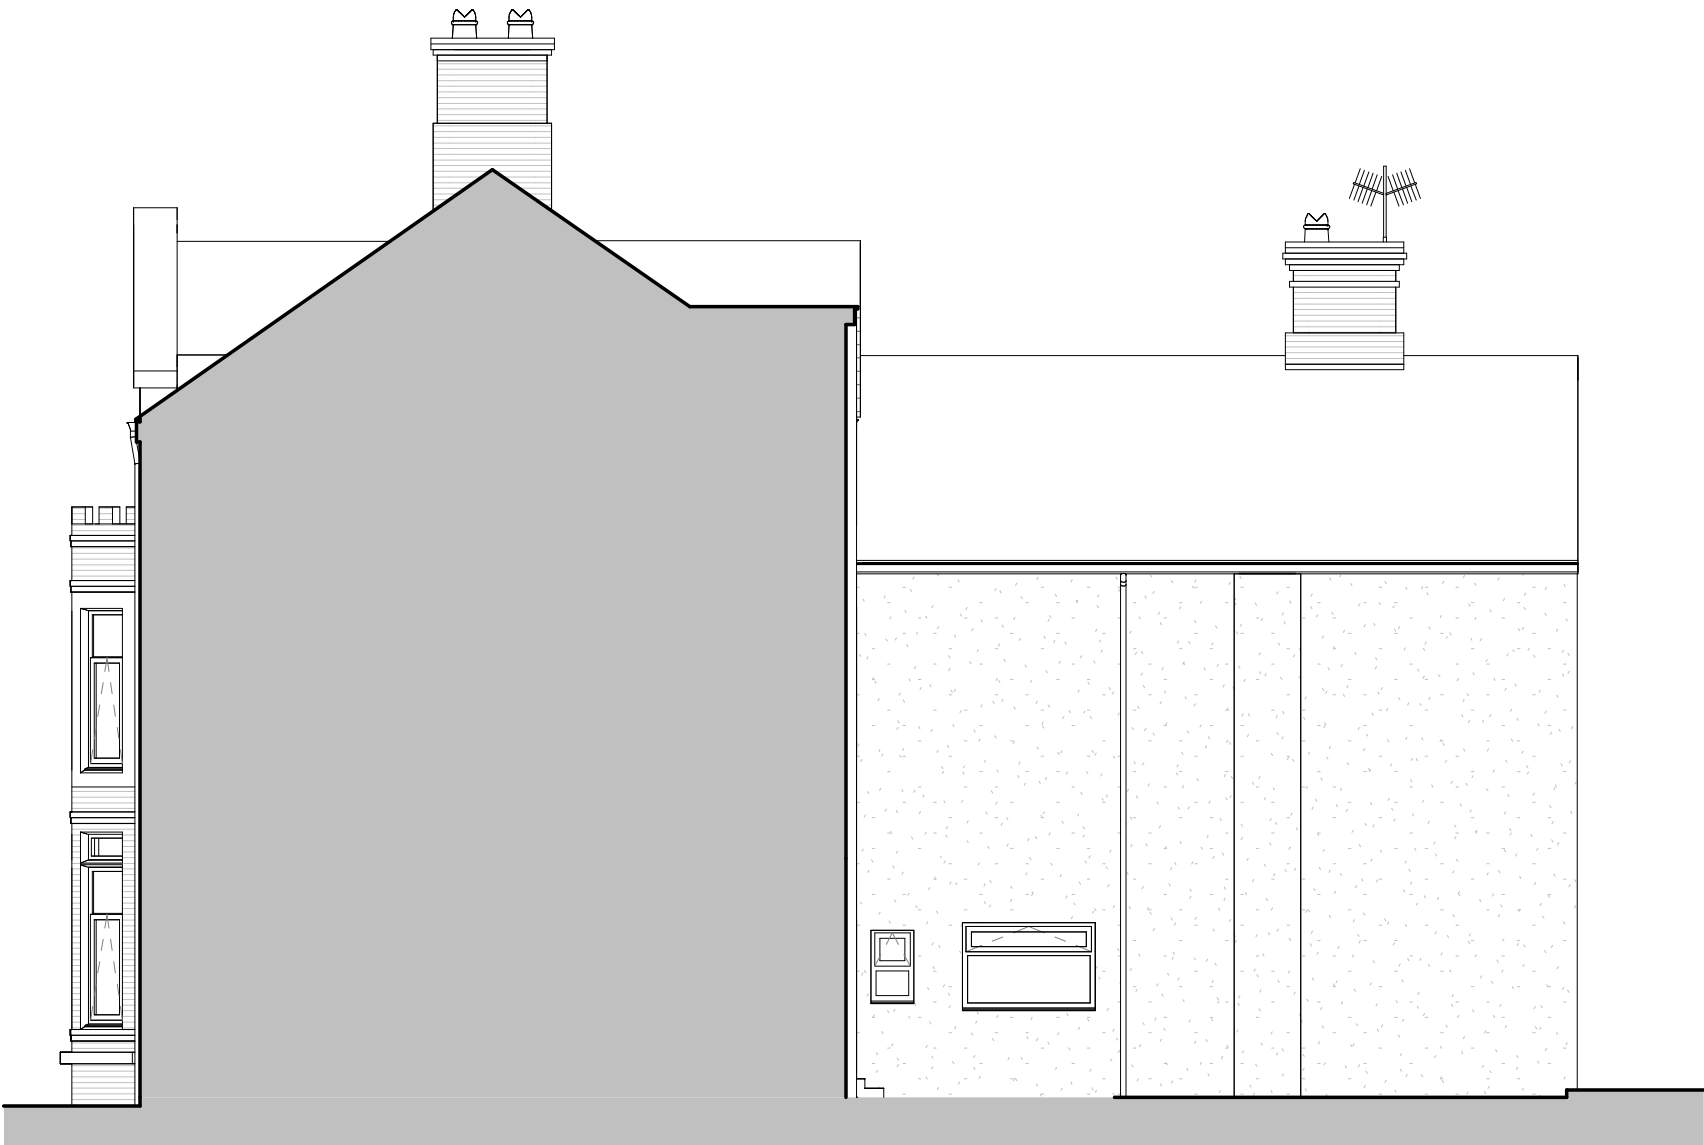

Proposed West Elevation
1 : 100

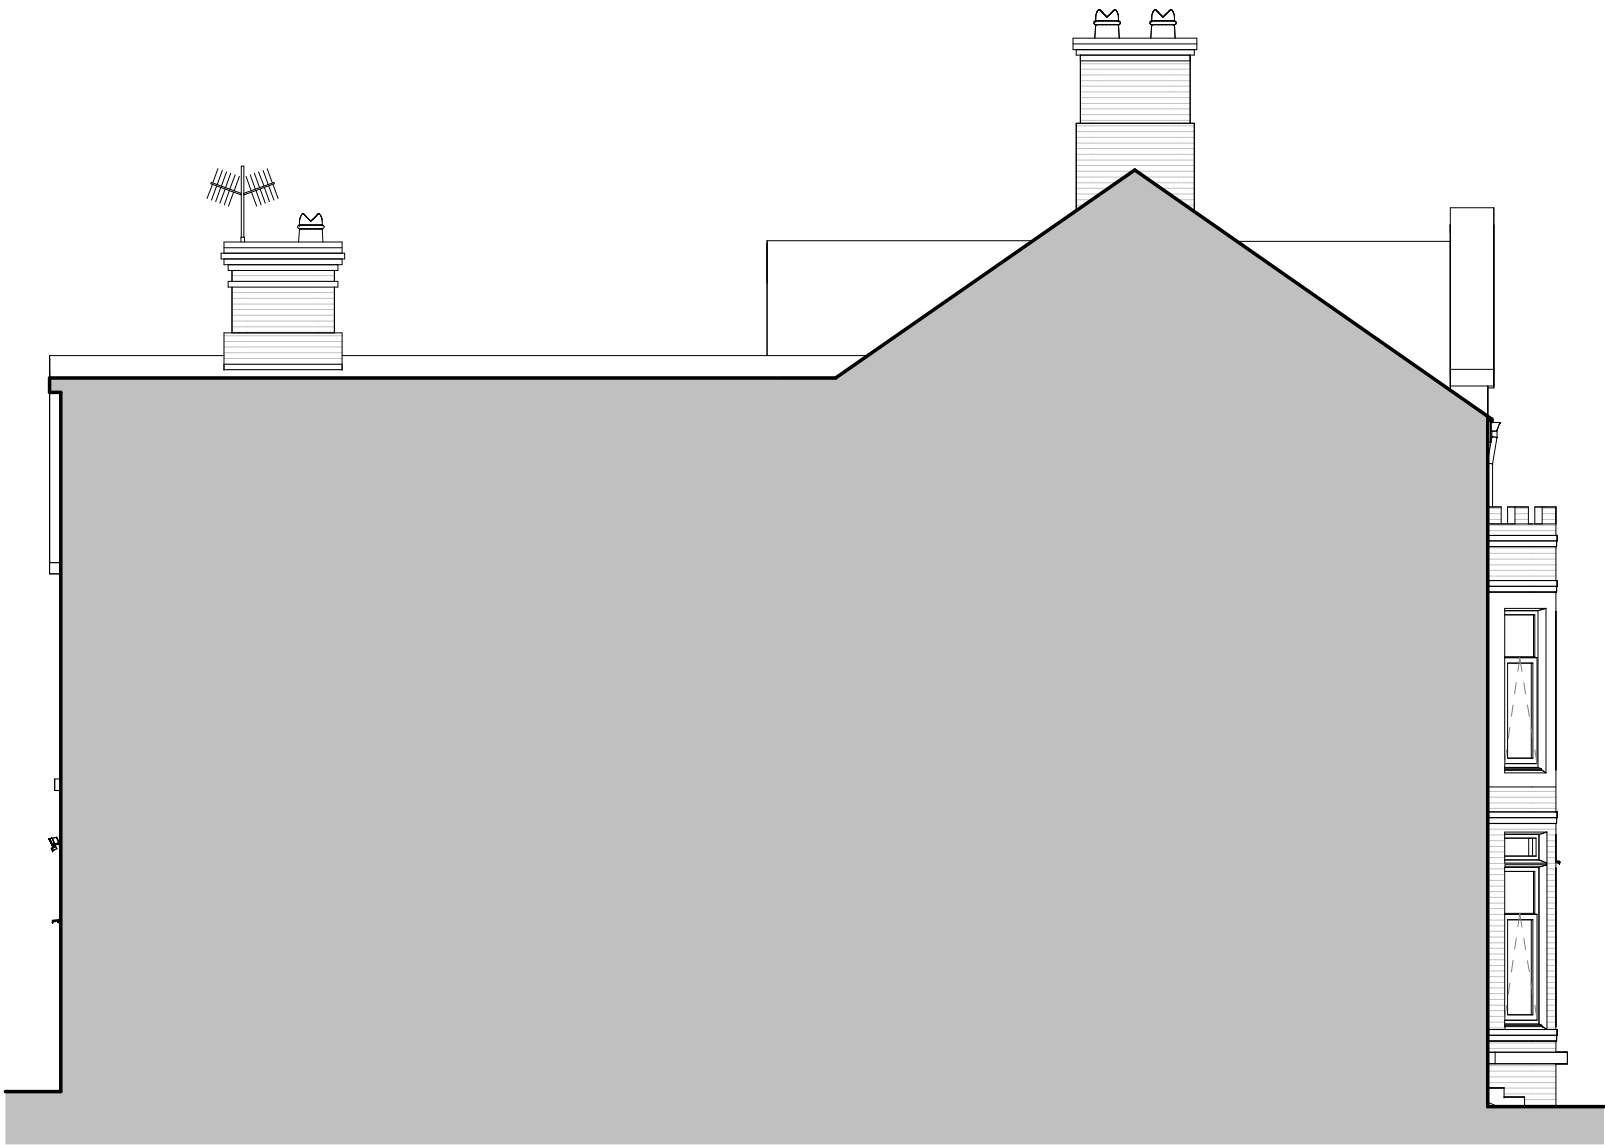

Proposed East Elevation
1 : 100

P2	PV Panels added.	CH	AH	30.06.25
P1	Preliminary issue	CH	AH	04.02.25
Rev.	Description	Drawn	Check	Date

pentan
architects

22 Cathedral Road
Cardiff CF11 9LJ
t. 029 2030 9010
info@pentan.co.uk

Project
7 Cimla Road

Client

Pobl

Drawing Title

Proposed Elevations

Job no.	Org.	Zone	Level	Type	Role	Description	Status	Rev.
4179	- PEN	- ZZ	- ZZ	- DR	- A	- 3100	S1	P2

Scale
As indicated @ A2

Date
Jan '25

NOTES: Do not scale. All dimensions are in millimetres unless stated otherwise