



Side Elevation Existing
Scale 1:100

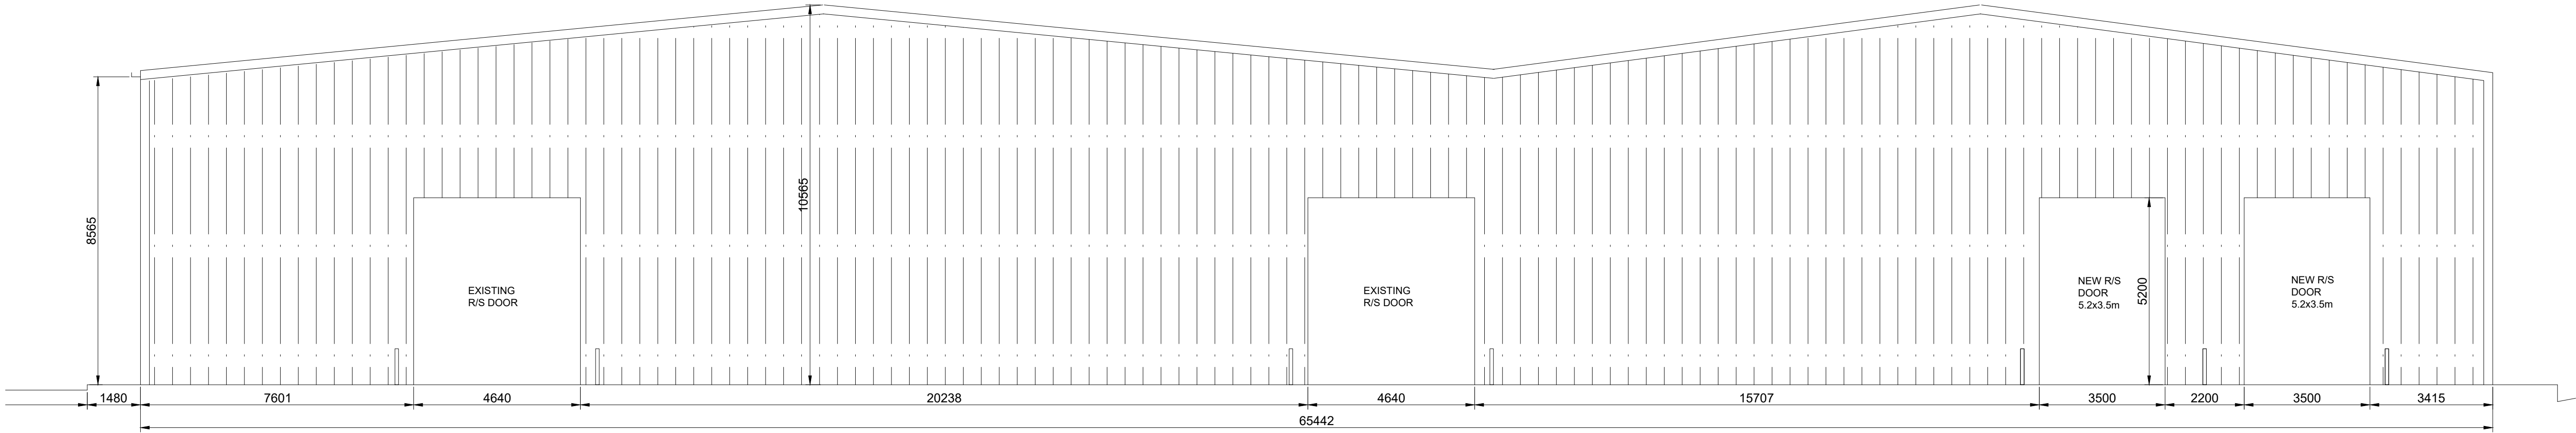


Side Elevation Proposal
Scale 1:100

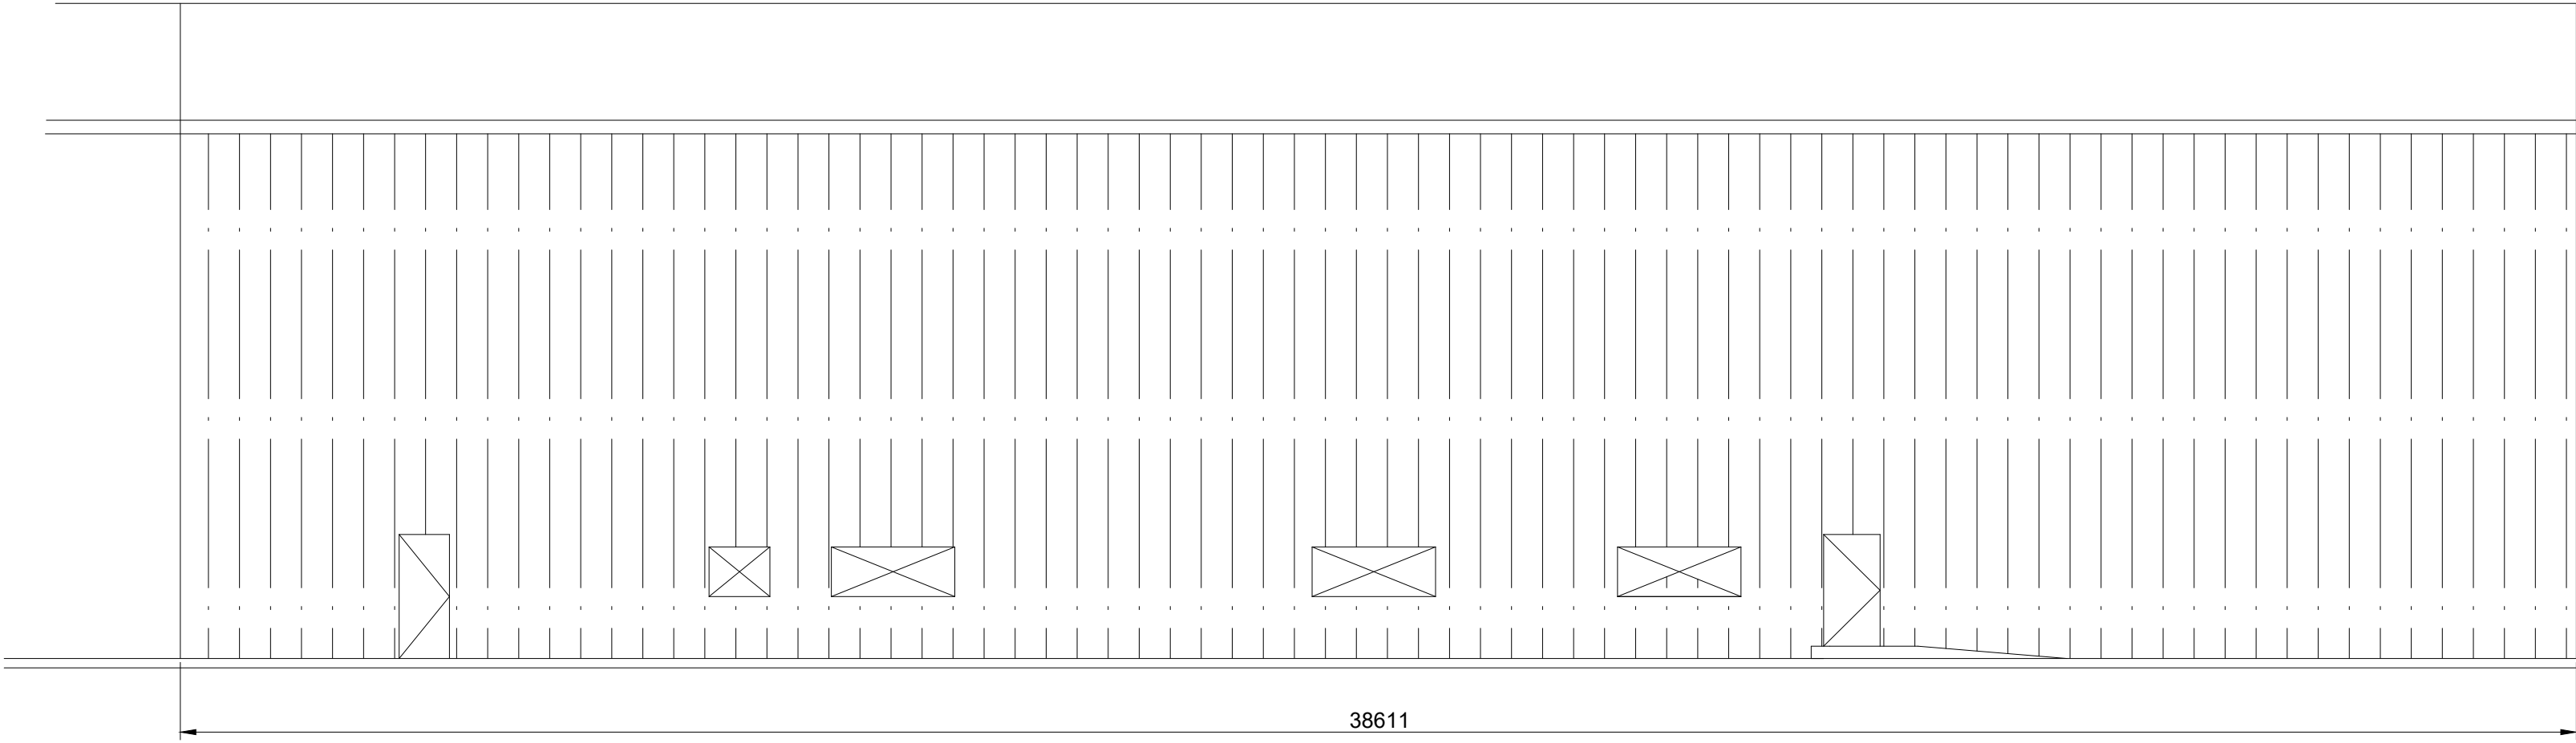

Front Elevation Existing
Scale 1:100

SCALE BAR 1:100

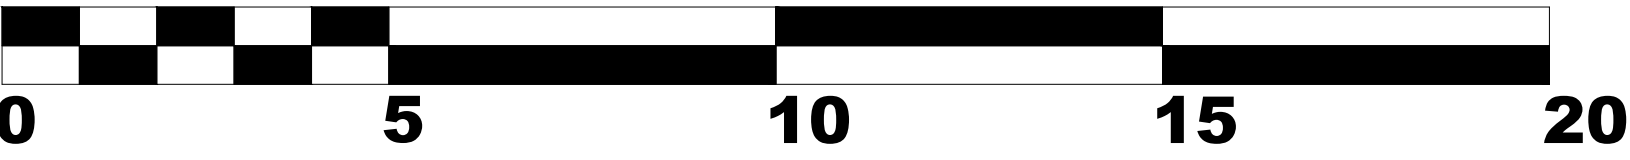

- GENERAL NOTES.**
- THIS DRAWING TO BE READ IN CONJUNCTION WITH THE ARCHITECTS & STRUCTURAL ENGINEERS DRAWINGS.
 - FABRICATION / ERECTION TOLERANCES TO BE IN ACCORDANCE WITH THE CURRENT NSSS UNLESS OTHERWISE NOTED.
 - ALL STEELWORK TO THE FOLLOWING GRADES UNLESS OTHERWISE NOTED:
 - i) ROLLED STRUCTURAL SECTIONS - S355JR
 - ii) ROLLED HOLLOW SECTIONS - S355J2H
 - iii) PLATES - S275
 - REFER TO FABRICATION DRAWINGS FOR PRIMER SPECIFICATIONS.
 - ALL DIMENSIONS ARE IN MILLIMETRES AND LEVELS ARE IN METRES.
 - STEELWORK ABBREVIATIONS:
 - TOS - TOP OF STEEL
 - TOC - TOP OF CONCRETE
 - TDF - TOP OF FOUNDATION
 - FFL - FINISH FLOOR LEVEL
 - SSL - STRUCTURAL SLAB LEVEL
 - USBP - UNDERSIDE BASE PLATE
 - US - UNDERSIDE STEEL
 - CC - CROSS CENTRES
 - CLUS - CENTRE LINE STEEL
 - CONCRETE / BRICK / BLOCKWORK SHOWN INDICITVELY ONLY.
 - ALL WELDS 8MM FILLET FULL PROFILE UN O.

ADDITIONAL INFORMATION.

Revision	
DENVILLE INTERIORS 1310 Solihull Parkway Birmingham Business Park Birmingham B37 7Y3 Tel. 0121 796 5399	

Third Angle Projection

Status: Trojan Electronics Swansea	
Project:	
Project No:	
Client: Denville Interiors	
Finish:	
Drawn By: JJS	Date Drawn: 05/06/25
Checked By: JJS	Date Checked:
Scale: 1/150	Revision: -
Drawing No.: GA - G103	