




Reproduced from an Ordnance Survey map with the permission of the
Controller of Her Majesty's Stationary Office.
©Crown Copyright. All rights reserved.



EXISTING SITE PLAN
Scale 1:250



Reproduced from an Ordnance Survey map with the permission of the
Controller of Her Majesty's Stationary Office.
©Crown Copyright. All rights reserved.

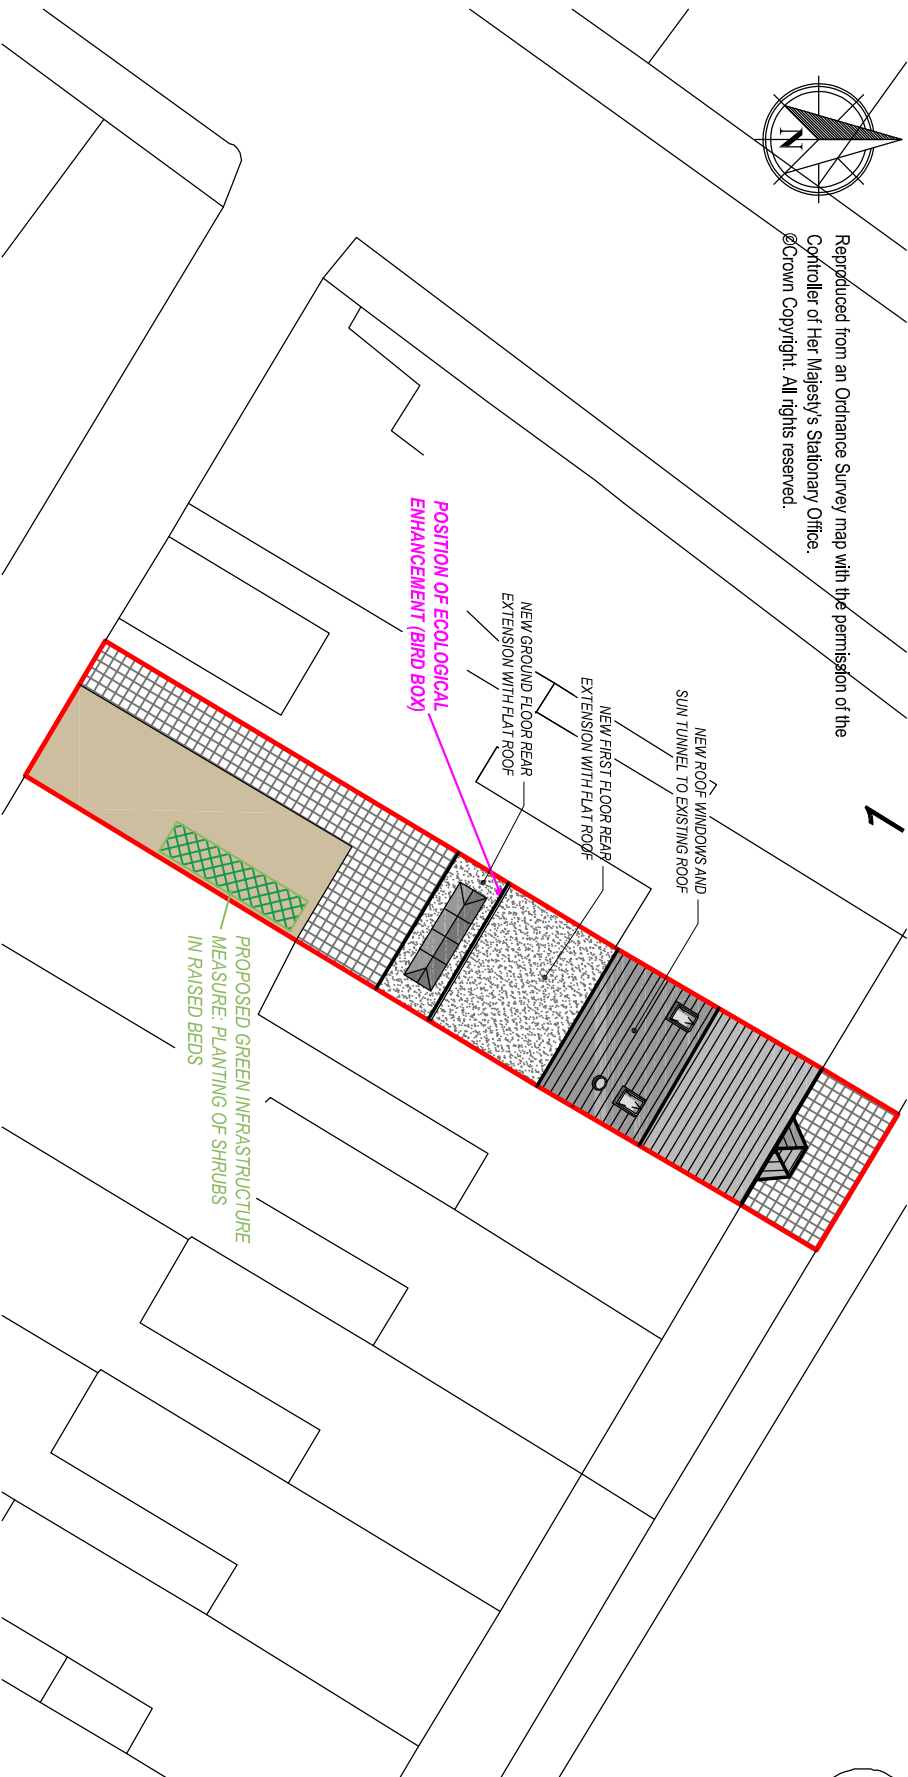

PROPOSED SITE PLAN
Scale 1:250

Client:	5 Leonard Street Llantwit Neath SA11 3HW		
Project Title:	PROPOSED REAR EXTENSION AND LOFT CONVERSION		
General Notes:	1. Do not scale from this drawing. Take figured dimensions only. 2. Dimensions are in millimetres unless otherwise stated.		
Drawing Issue:	PLANNING		
Drawing Title:	EXISTING & PROPOSED SITE PLANS		
Drawing No:	CPD-002	Revision:	
Date:	21-08-2025	Revised:	
Scale(s):	1:250	Paper Size:	A3
Cwm Planning & Design Ltd. (Civil, Structural & Architectural)			