


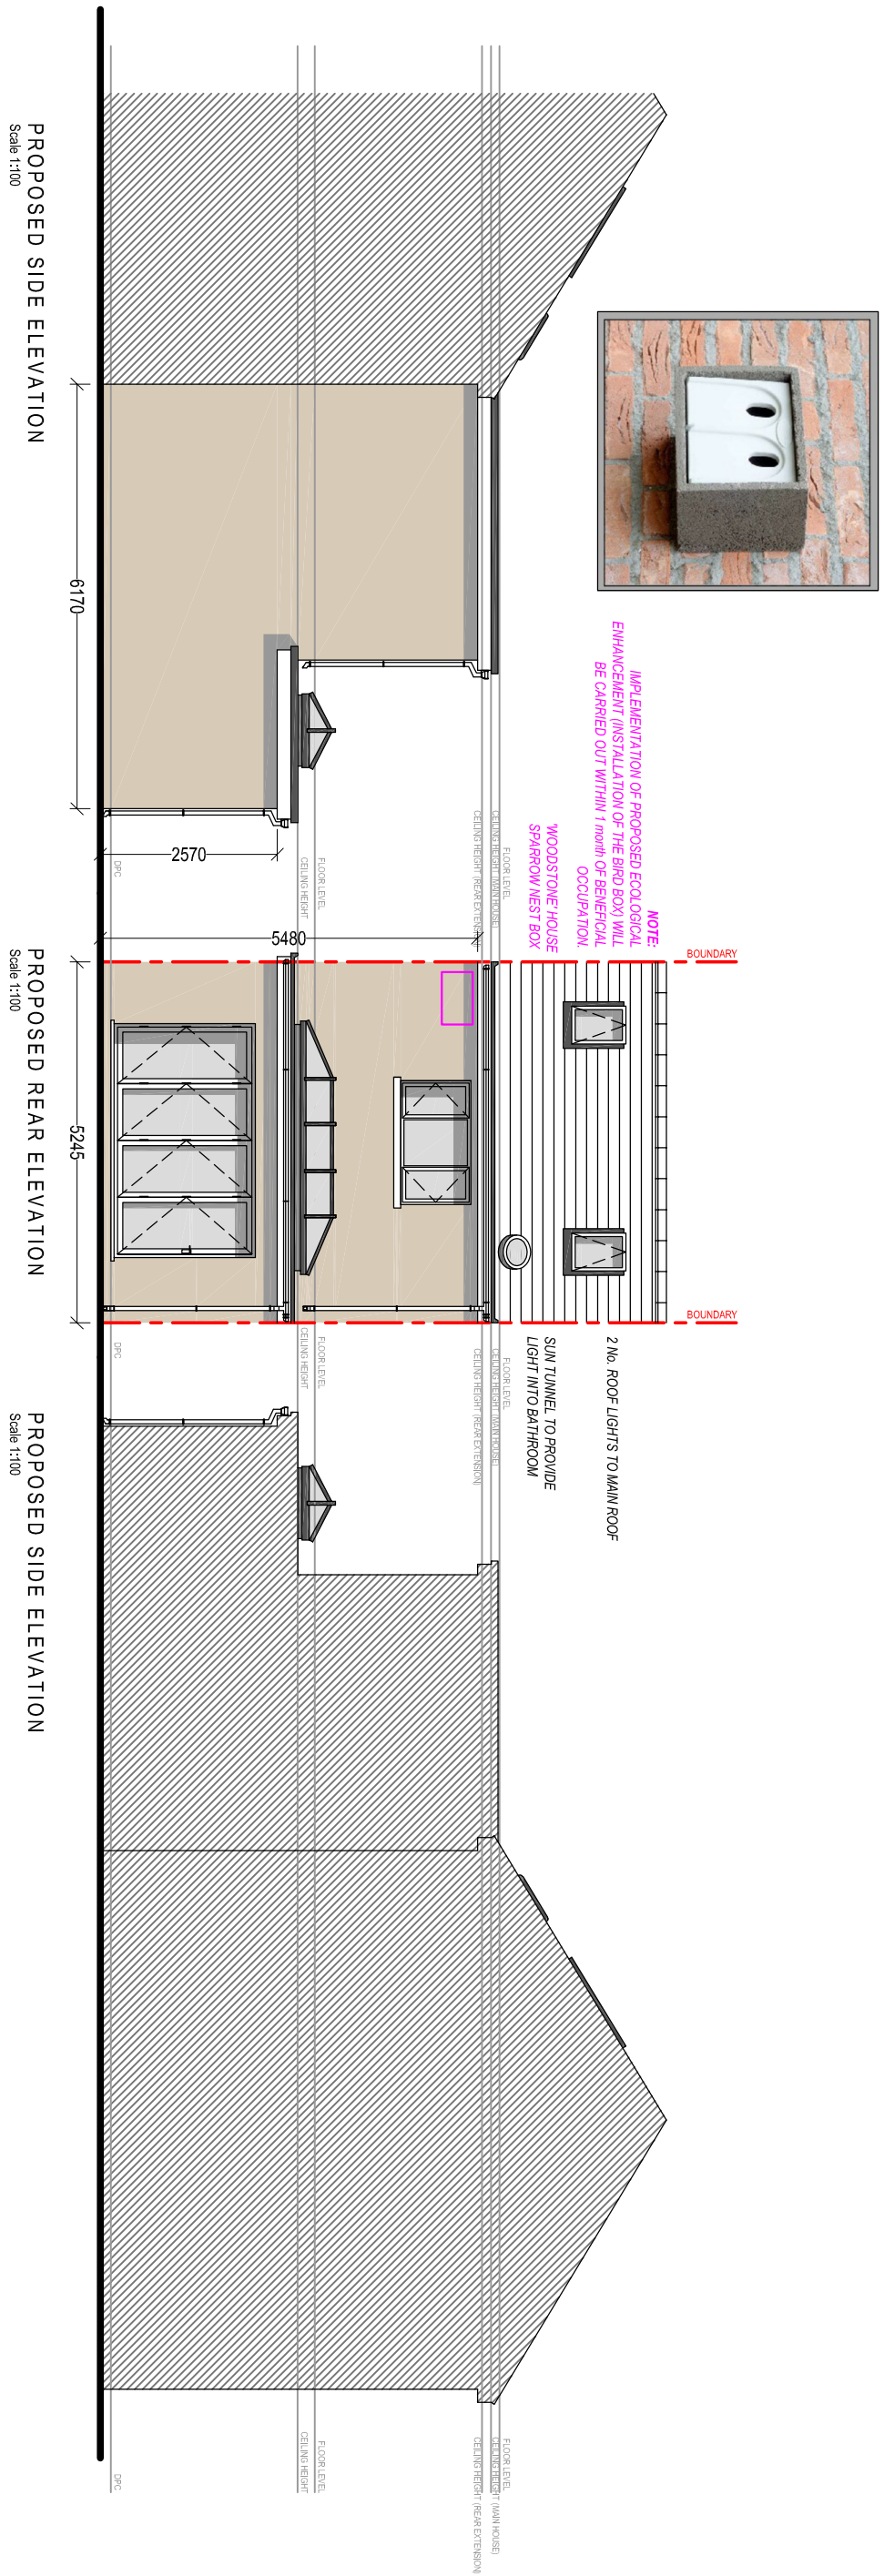

Client:	5 Leonard Street Llanthit Neath SA11 3HW
Project Title:	PROPOSED REAR EXTENSION AND LOFT CONVERSION
General Notes:	1. Do not scale from this drawing. Scale figures dimensions only. 2. Dimensions are in millimetres unless otherwise stated.
Drawing Title:	PLANNING
Drawing Title:	PROPOSED ELEVATIONS & FLOOR PLANS
Drawing No:	CPD-004
Date:	21-08-2025
Scale(s):	1:100
Page:	A2

