


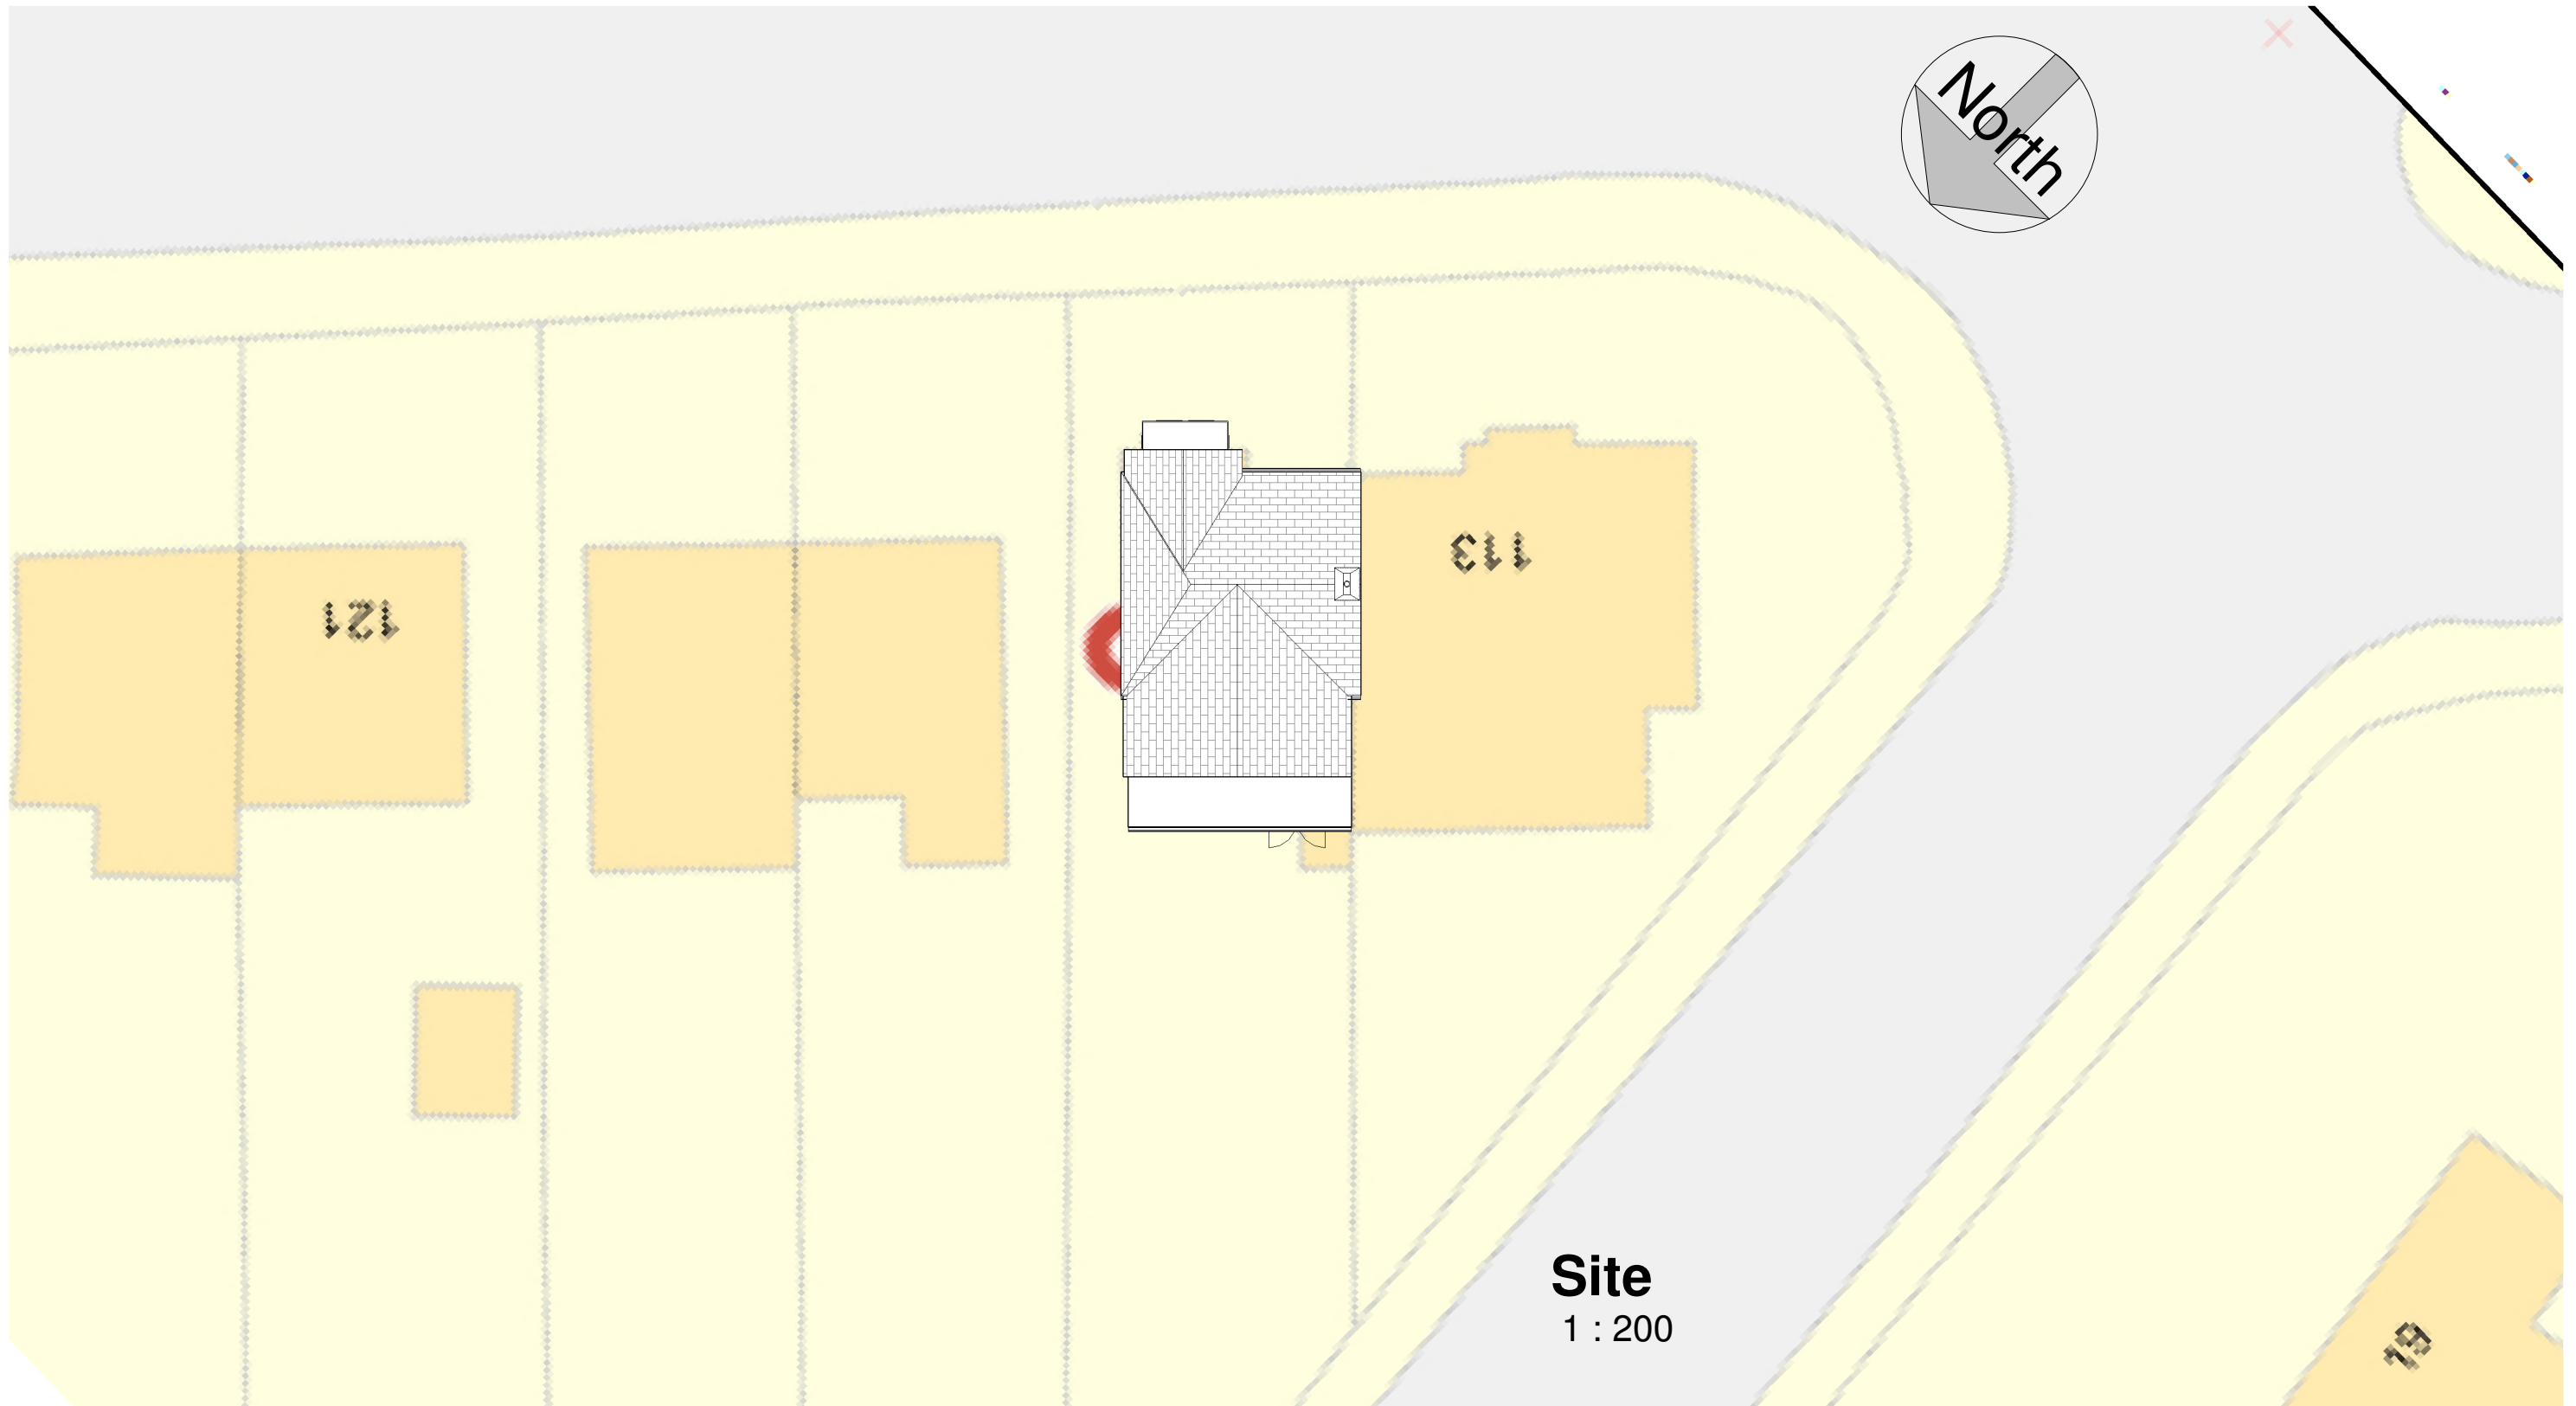

	No.	Description	Date	 www.ccs-solutions.co.uk				PROJECT Double storey rear extesnion		CLIENT Mr Mark Williams		
										Date 08/09/2022	Project number 01042022	Scale (@ A3) 1 : 200
				CODE	STATUS	SUITABILITY DESCRIPTION	PURPOSE OF ISSUE	SHEET Proposed Site Plan		Drawn by CCS	DRWAING NUMBER A305	REV B
										Checked by Client		