


Proposed Arrangements

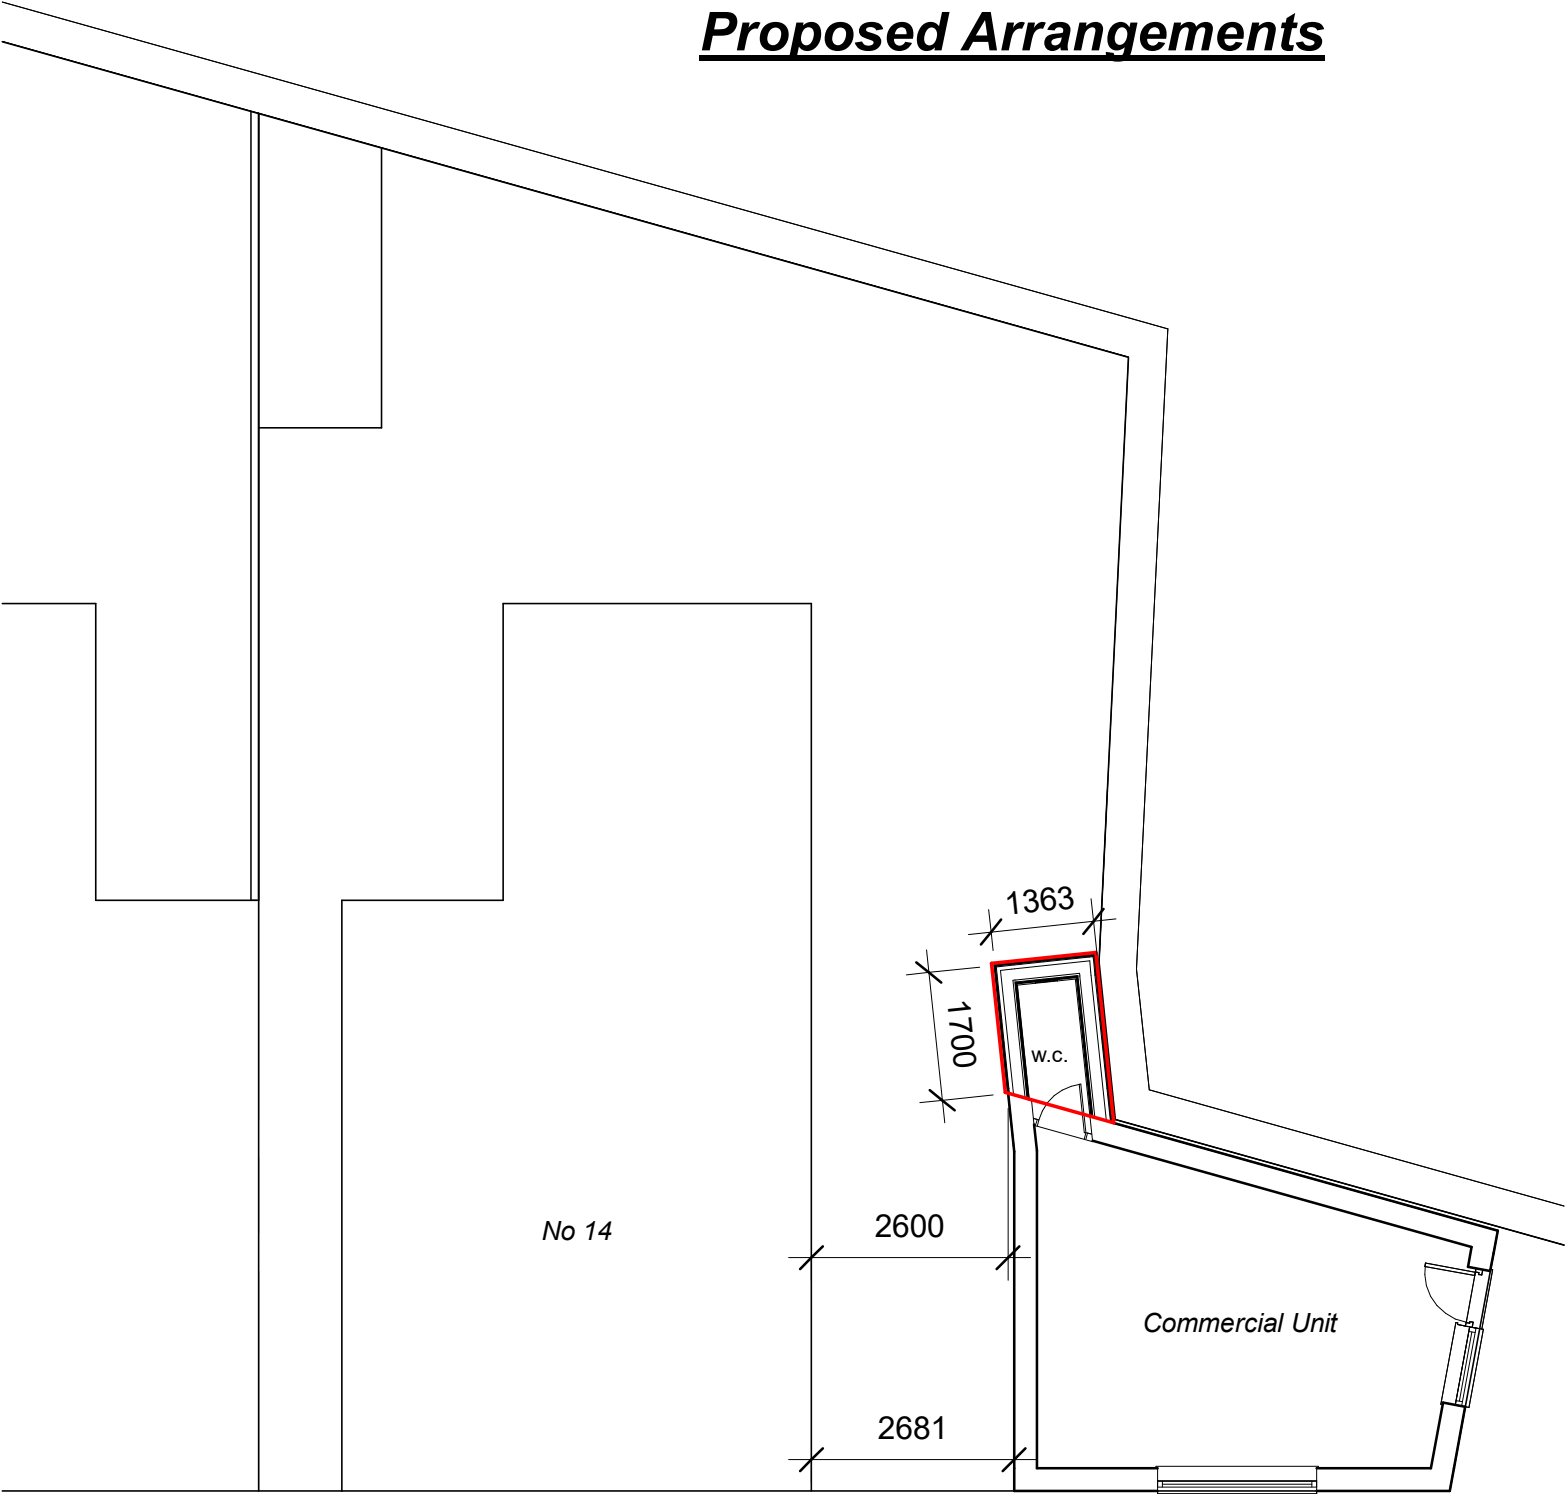

1

Block Plan

1 : 100

Project

Proposed Site Plan 14 Williams Ave, Resolven,
Neath SA11 4AD

Scale

1:100

Date

14/07/2025

Drawing No.

PLA02

File No.

25/010