



D:\STEVE\darren and emma\DARREN AND EMMA\DWG 2025 03.dwg

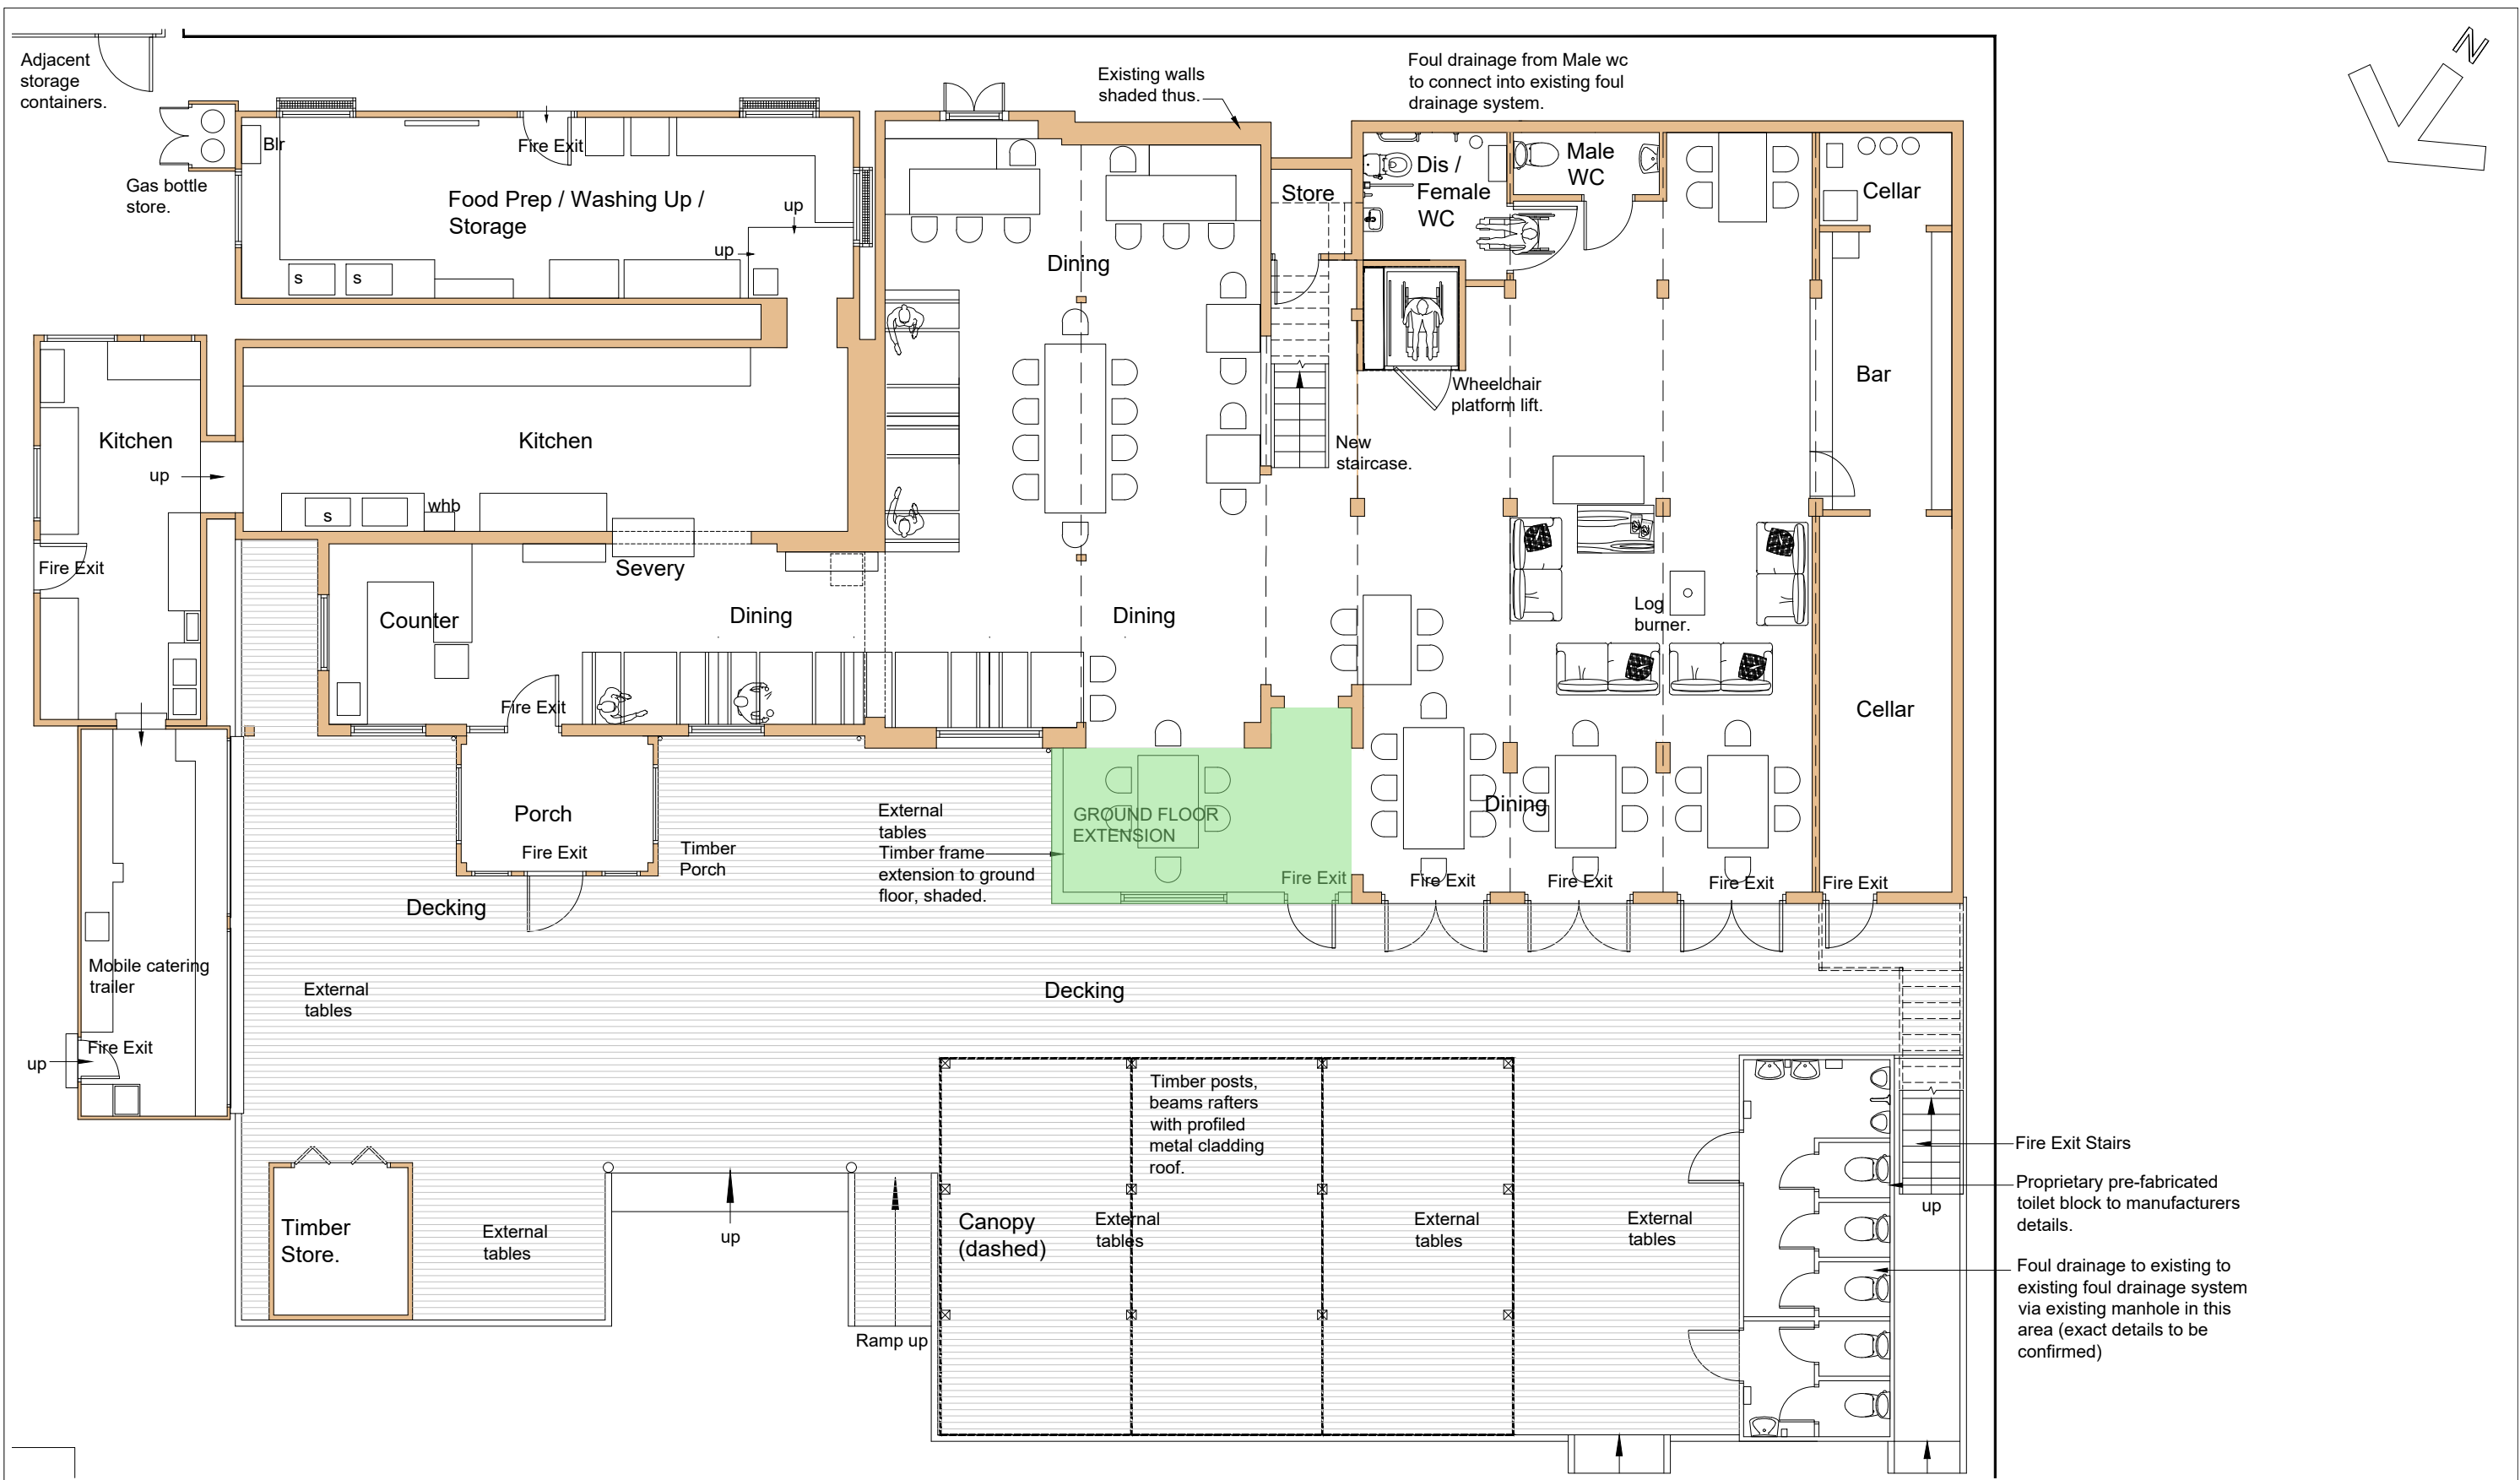

Proposed Ground Floor Plan (complete) 1:100

SCALE IN METRES

 

0 1 2 3 4 5

FOR PLANNING
PURPOSES ONLY

A	General amendments to clients requests.	Aug'25	Drawing Title Proposed Ground Floor Plan (complete)				Client Mr & Mrs Hughes		Project Name Proposed Extensions to Breakfast Bar and Grill, Old TRW Works Neath Vale Supplier Park, Resolven, Neath Port Talbot, SA11 4SR			
			Job No. 109	Drawing No. 08	Revision: A	Size: A3	Scale: 1:100	Date: May '25				