



D:\STEVE\darren and emma\DARREN AND EMMA\DWG 2025 03.dwg

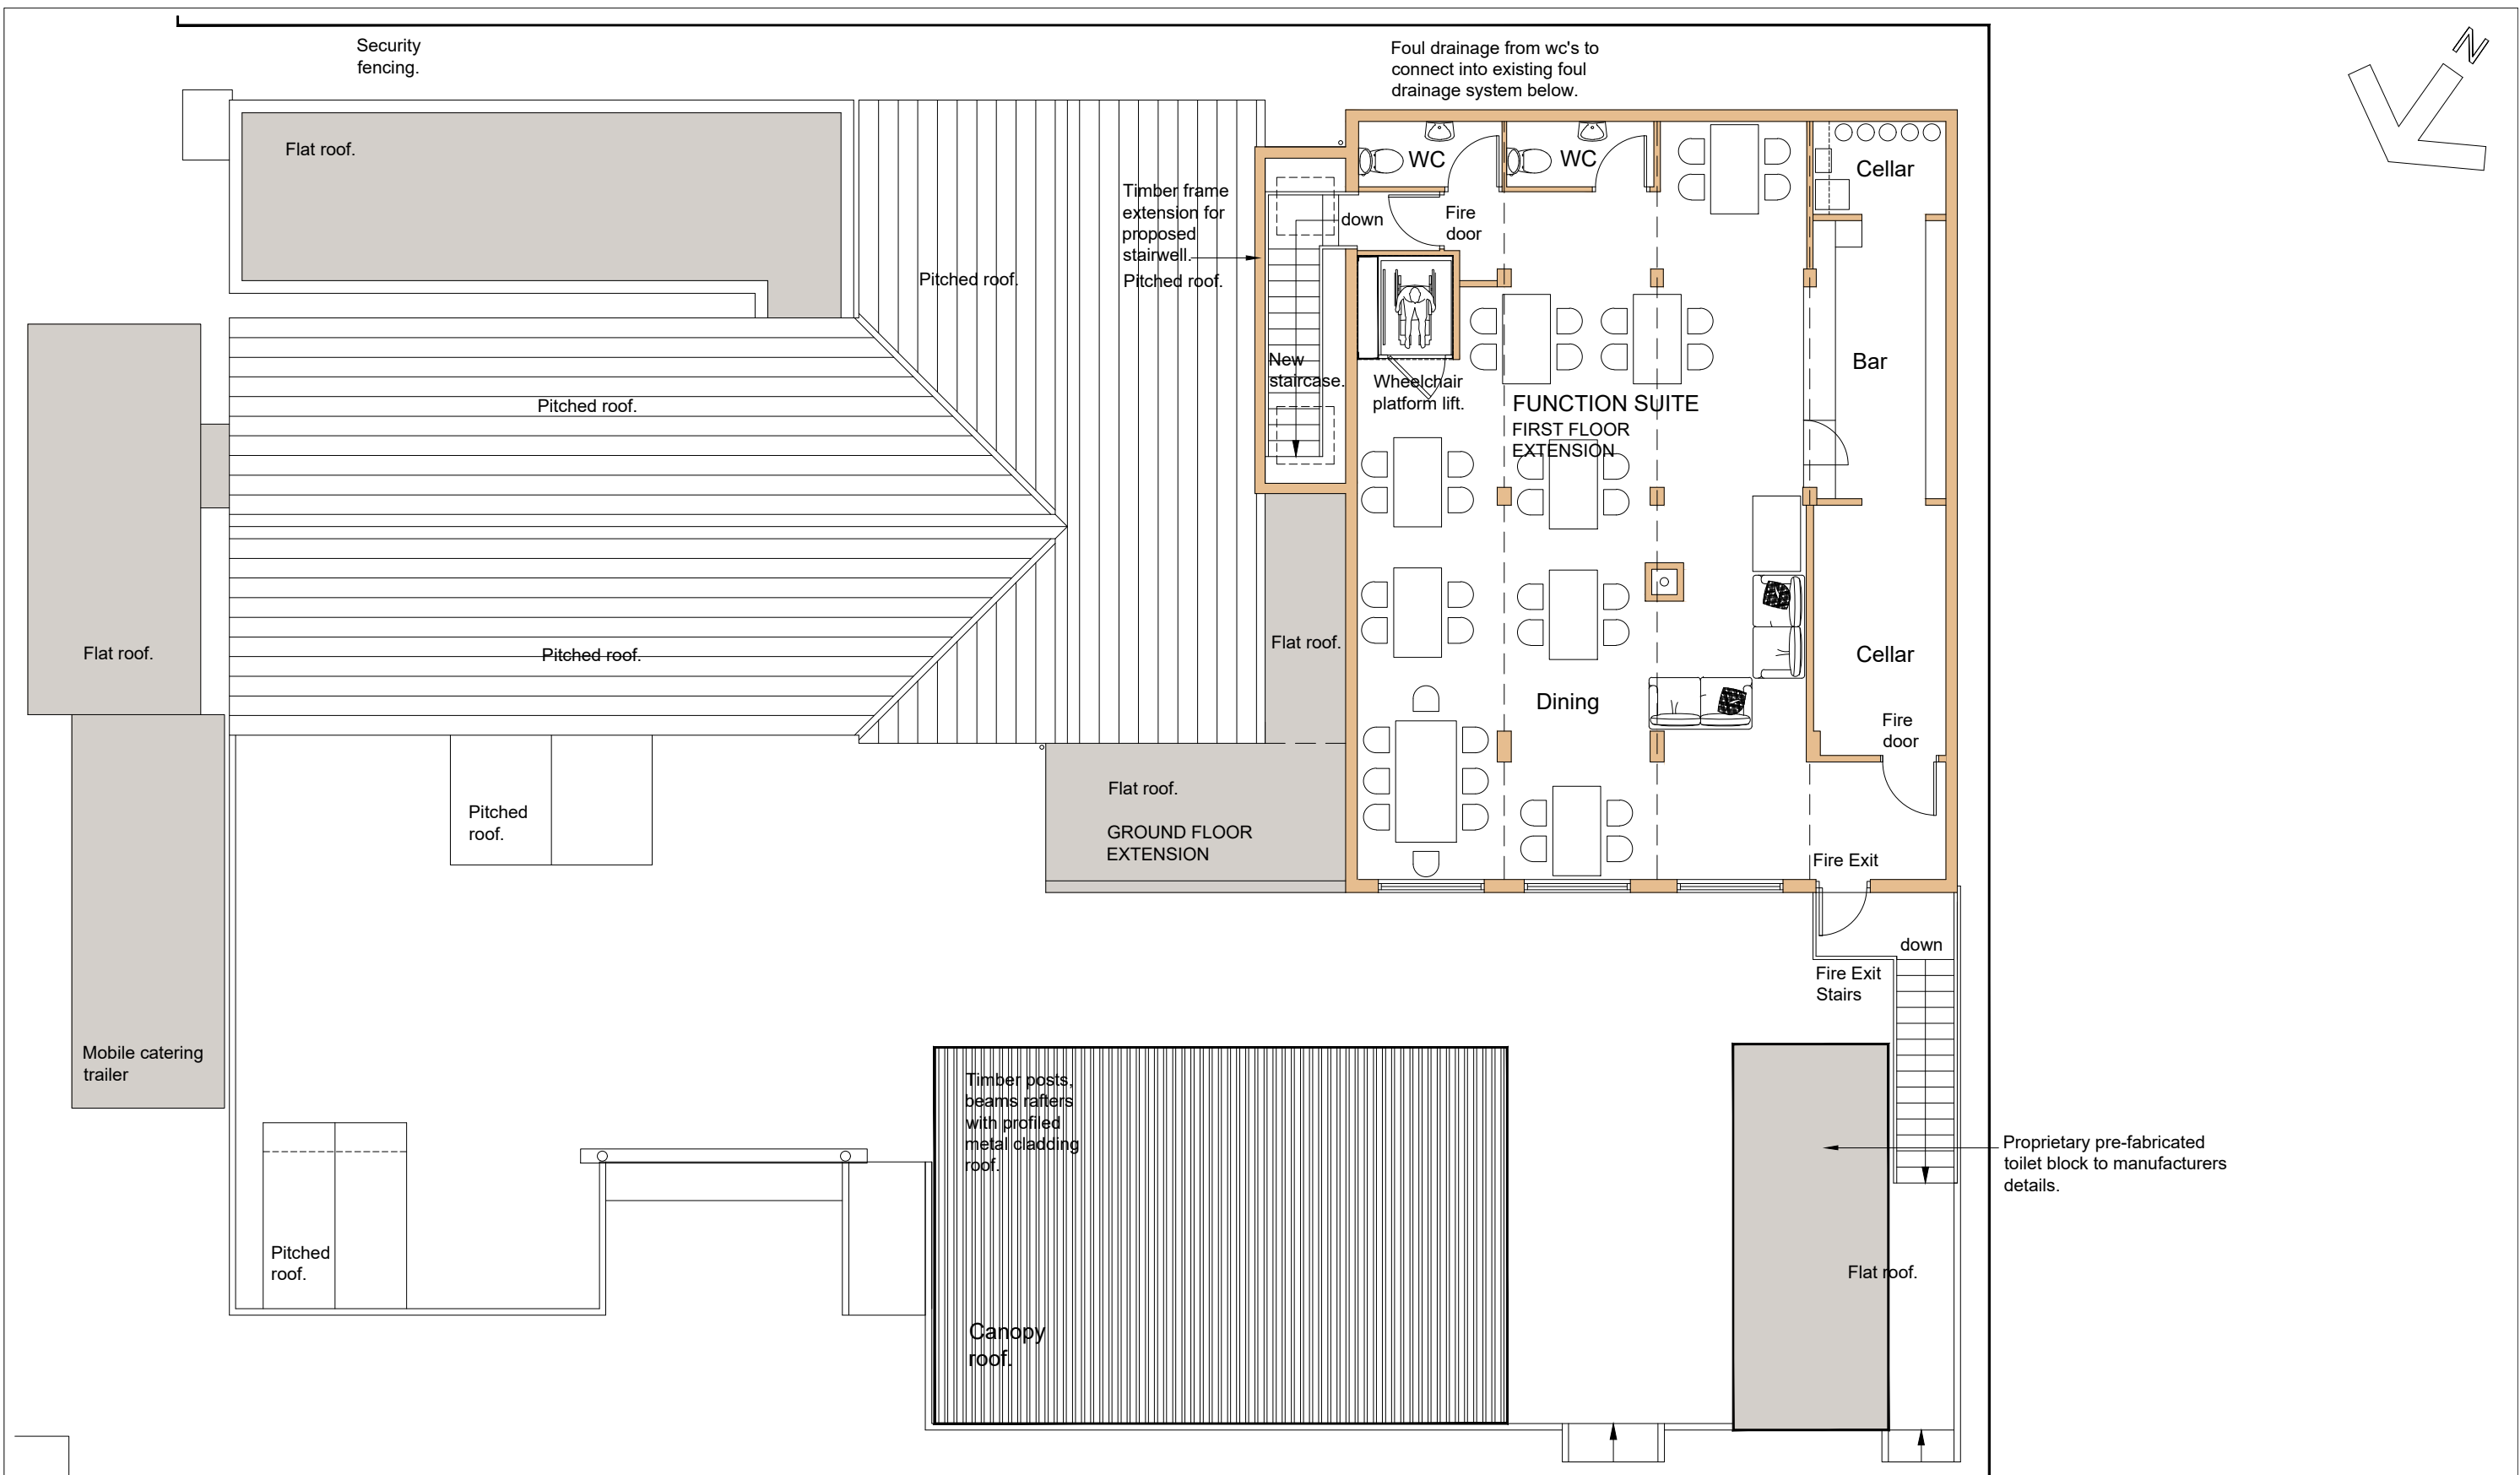

Proposed First Floor Plan (complete) 1:100

SCALE IN METRES

 

0 1 2 3 4 5

FOR PLANNING
PURPOSES ONLY

A	General amendments to clients requests.	Aug'25	Job No. 109	Drawing No. 09	Revision: A	Size: A3	Scale: 1:100	Date: May '25
Revision	Description	Date						

Drawing Title Proposed First Floor Plan (complete)
Client Mr & Mrs Hughes
Project Name Proposed Extensions to Breakfast Bar and Grill, Old TRW Works Neath Vale Supplier Park, Resolven, Neath Port Talbot, SA11 4SR