



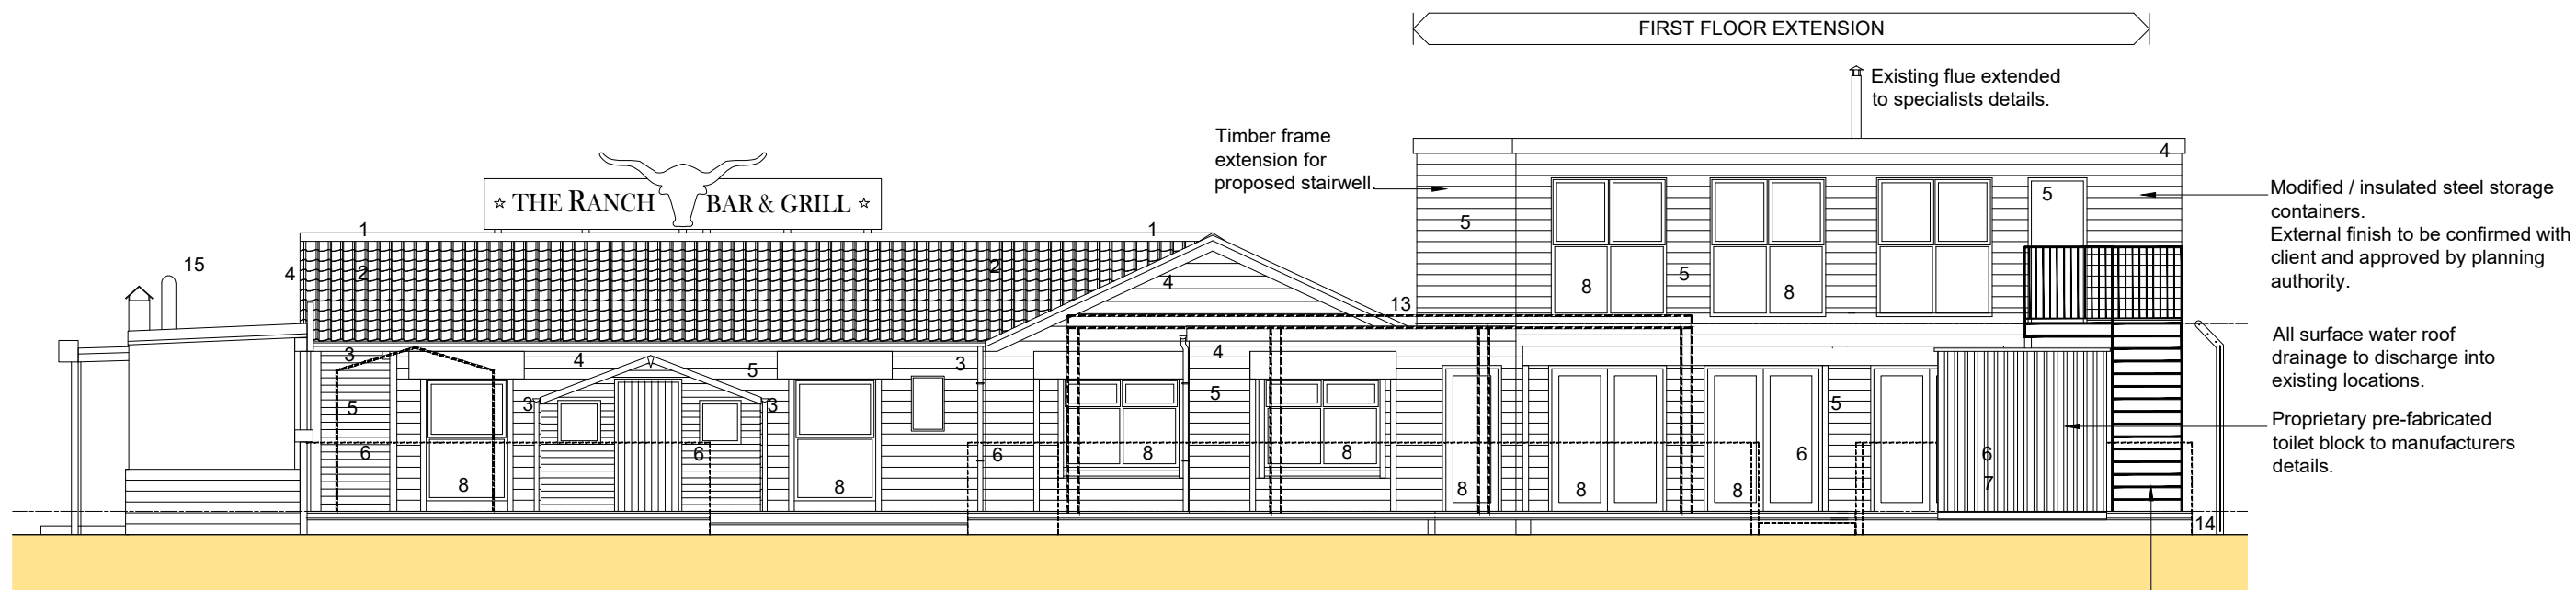


Proposed North Elevation (complete) 1:100

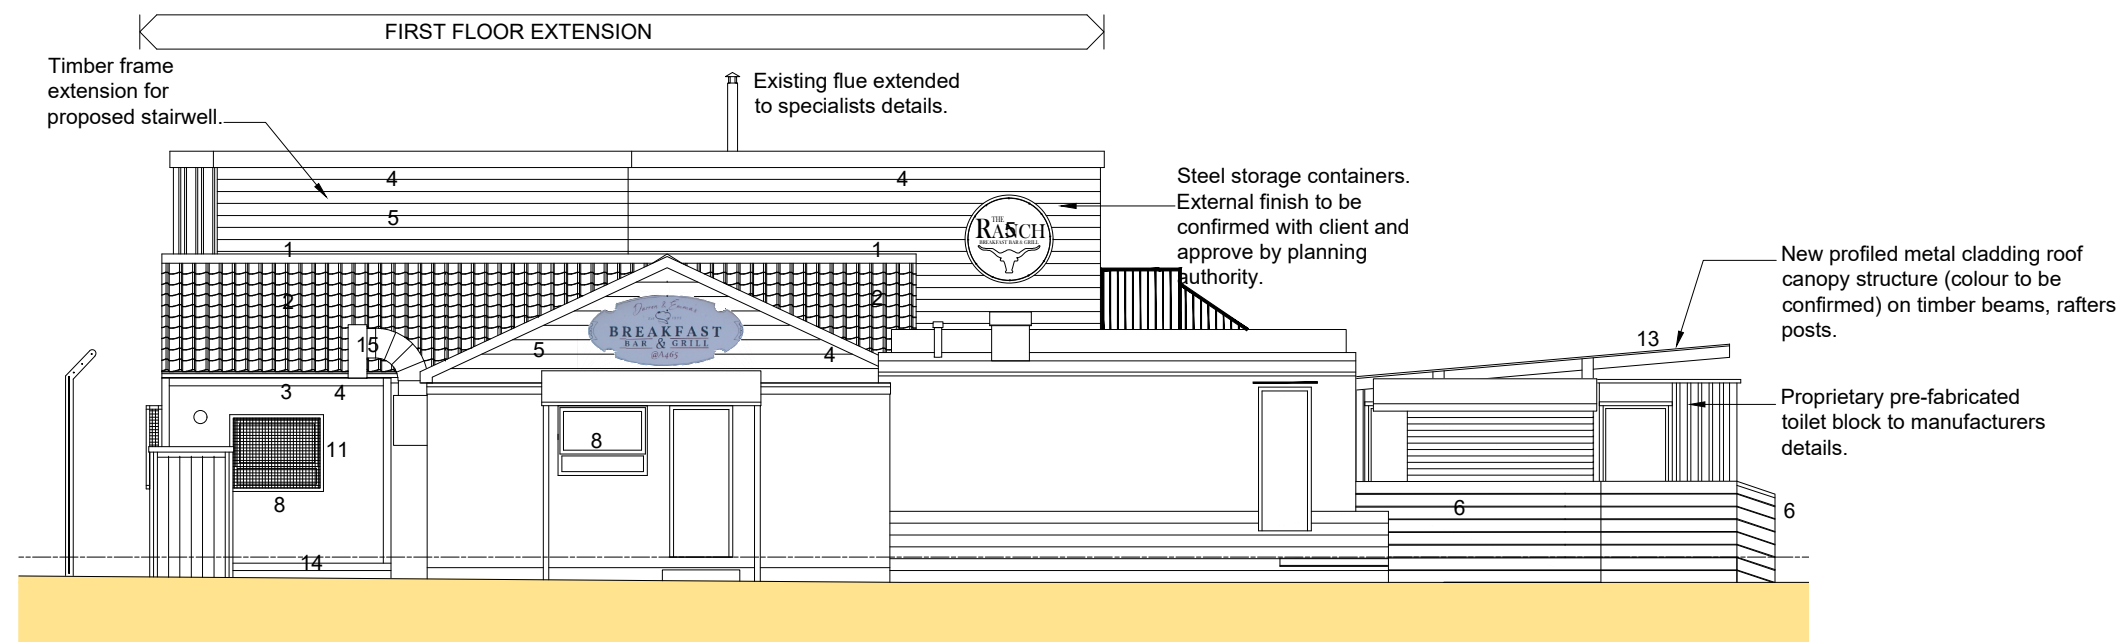

Proposed East Elevation (complete) 1:100

SCALE IN METRES

 

1. Terracotta ridge tiles.
2. Profiled tiled roof.
3. Black Upvc rainwater goods.
4. White Upvc / timber fascias / soffits / barge boards.
5. Horizontal timber cladding, painted.
6. Timber balustrade.
7. Painted steel shipping containers.
8. White Upvc windows / doors.
9. Painted steel windows.
10. Painted steel security door.
11. Painted steel security mesh to rear windows.
12. Steel security shutters.
13. Profiled metal cladding to canopy roof.
14. Brick / block supports to containers.
15. Stainless steel mechanical ventilation ducts.

**FOR PLANNING
PURPOSES ONLY**

A	General amendments to clients requests.	Aug'25
Revision	Description	Date
Drawing Title Proposed Elevations (complete)		
Client Mr & Mrs Hughes		
Project Name Proposed Breakfast Bar and Grill, Old TRW Works Neath Vale Supplier Park, Resolven, Neath Port Talbot, SA11 4SR		
Job No. 109	Drawing No. 11	Revision: A
Size: A3	Scale: 1:100	Date: May '25