


Existing Floor Plans & Elevations
1 High St, Cwmafan, Port Talbot SA12 9BH

EXTERNAL FINISHES	
WALL	Render & blockworks
ROOF	Slate
DOORS	Wooden and PVCu
WINDOWS	Wooden and PVCu
RWG	Black PVCu

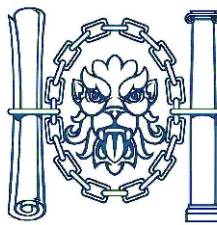


Chartered Institute of
Architectural Technologists
Registered Practice

THIS SCHEME IS SUBJECT TO LOCAL PLANNING AND ALL OTHER NECESSARY CONSENTS. ALL DIMENSIONS, SITE LEVELS AND AREAS WHERE GIVEN ARE APPROXIMATE AND SUBJECT TO SITE SURVEY UNLESS STATED OTHERWISE. ALL DIMENSIONS MUST BE CHECKED ON SITE. DO NOT SCALE OFF THIS DRAWING. THIS DRAWING IS TO BE READ IN CONJUNCTION WITH ALL RELEVANT CONSULTANTS' AND/OR SPECIALISTS' DRAWINGS OR DOCUMENTS. SAURO ARCHITECTURAL DESIGN MUST BE NOTIFIED OF ANY VARIATIONS OR DISCREPANCIES BEFORE THE AFFECTED WORK COMMENCES. ALL QUERIES RELATING TO DESIGN OF FOUNDATIONS, FLOOR SLABS AND ANY OTHER STRUCTURAL ELEMENTS ARE TO BE REFERRED TO THE STRUCTURAL ENGINEER FOR CLARIFICATION.




Front Elevation
1:100

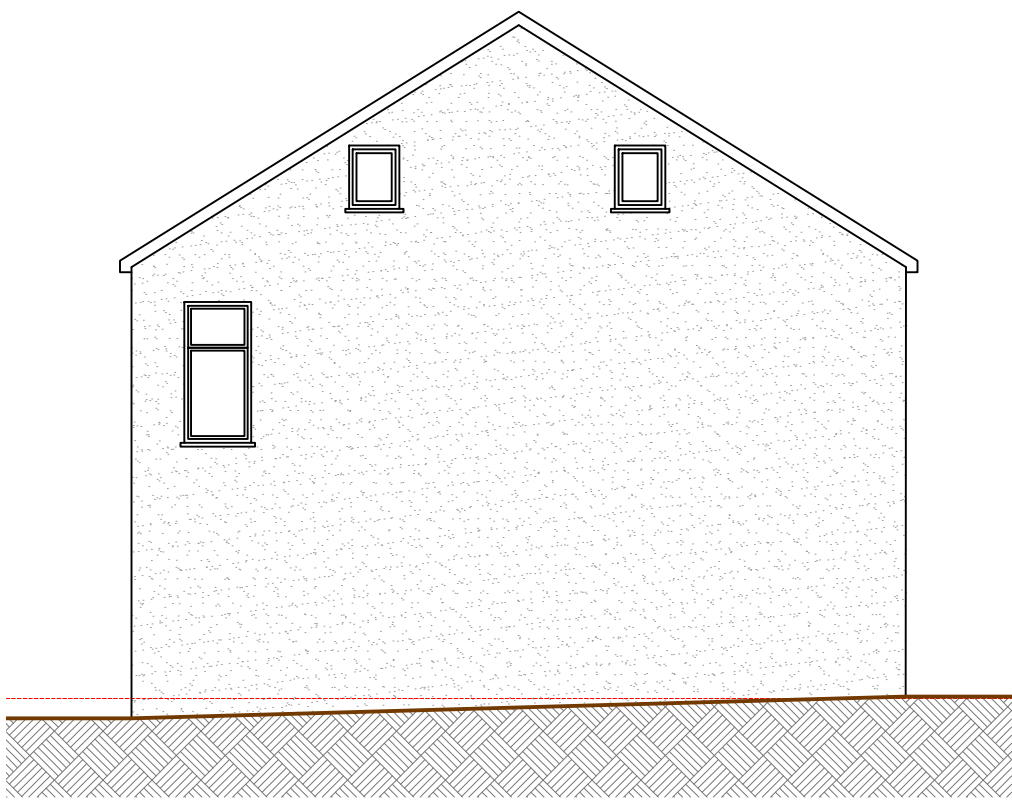


Side Elevation
1:100




Rear Elevation
1:100

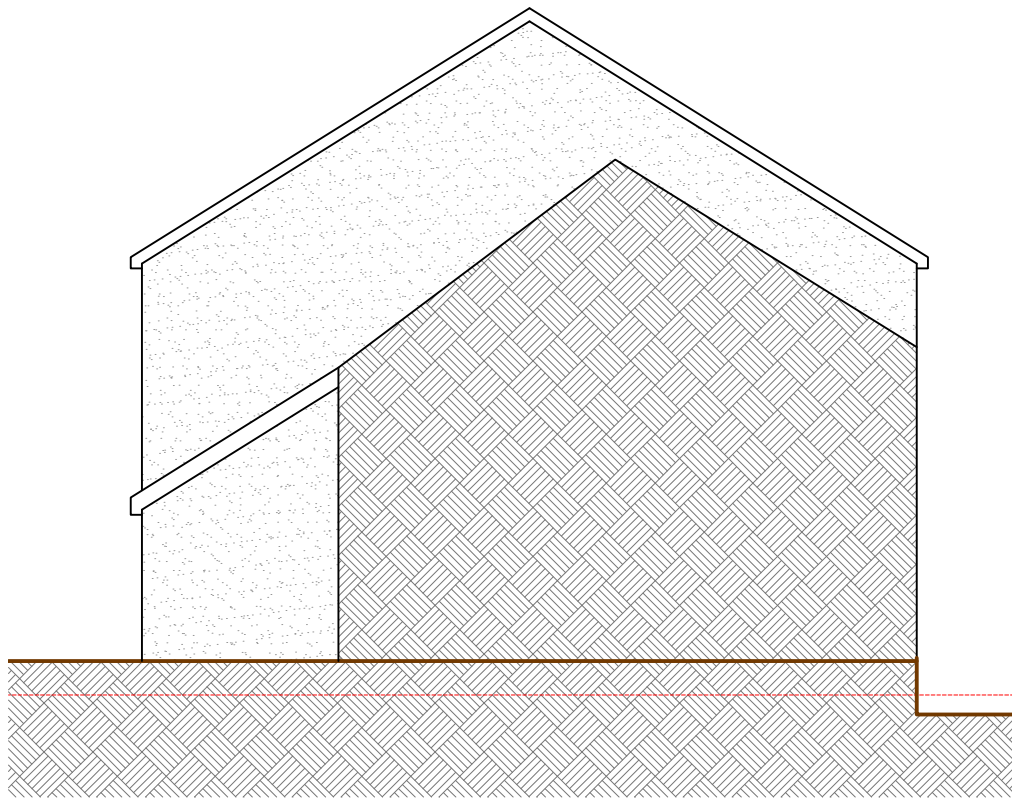


Side Elevation
1:100

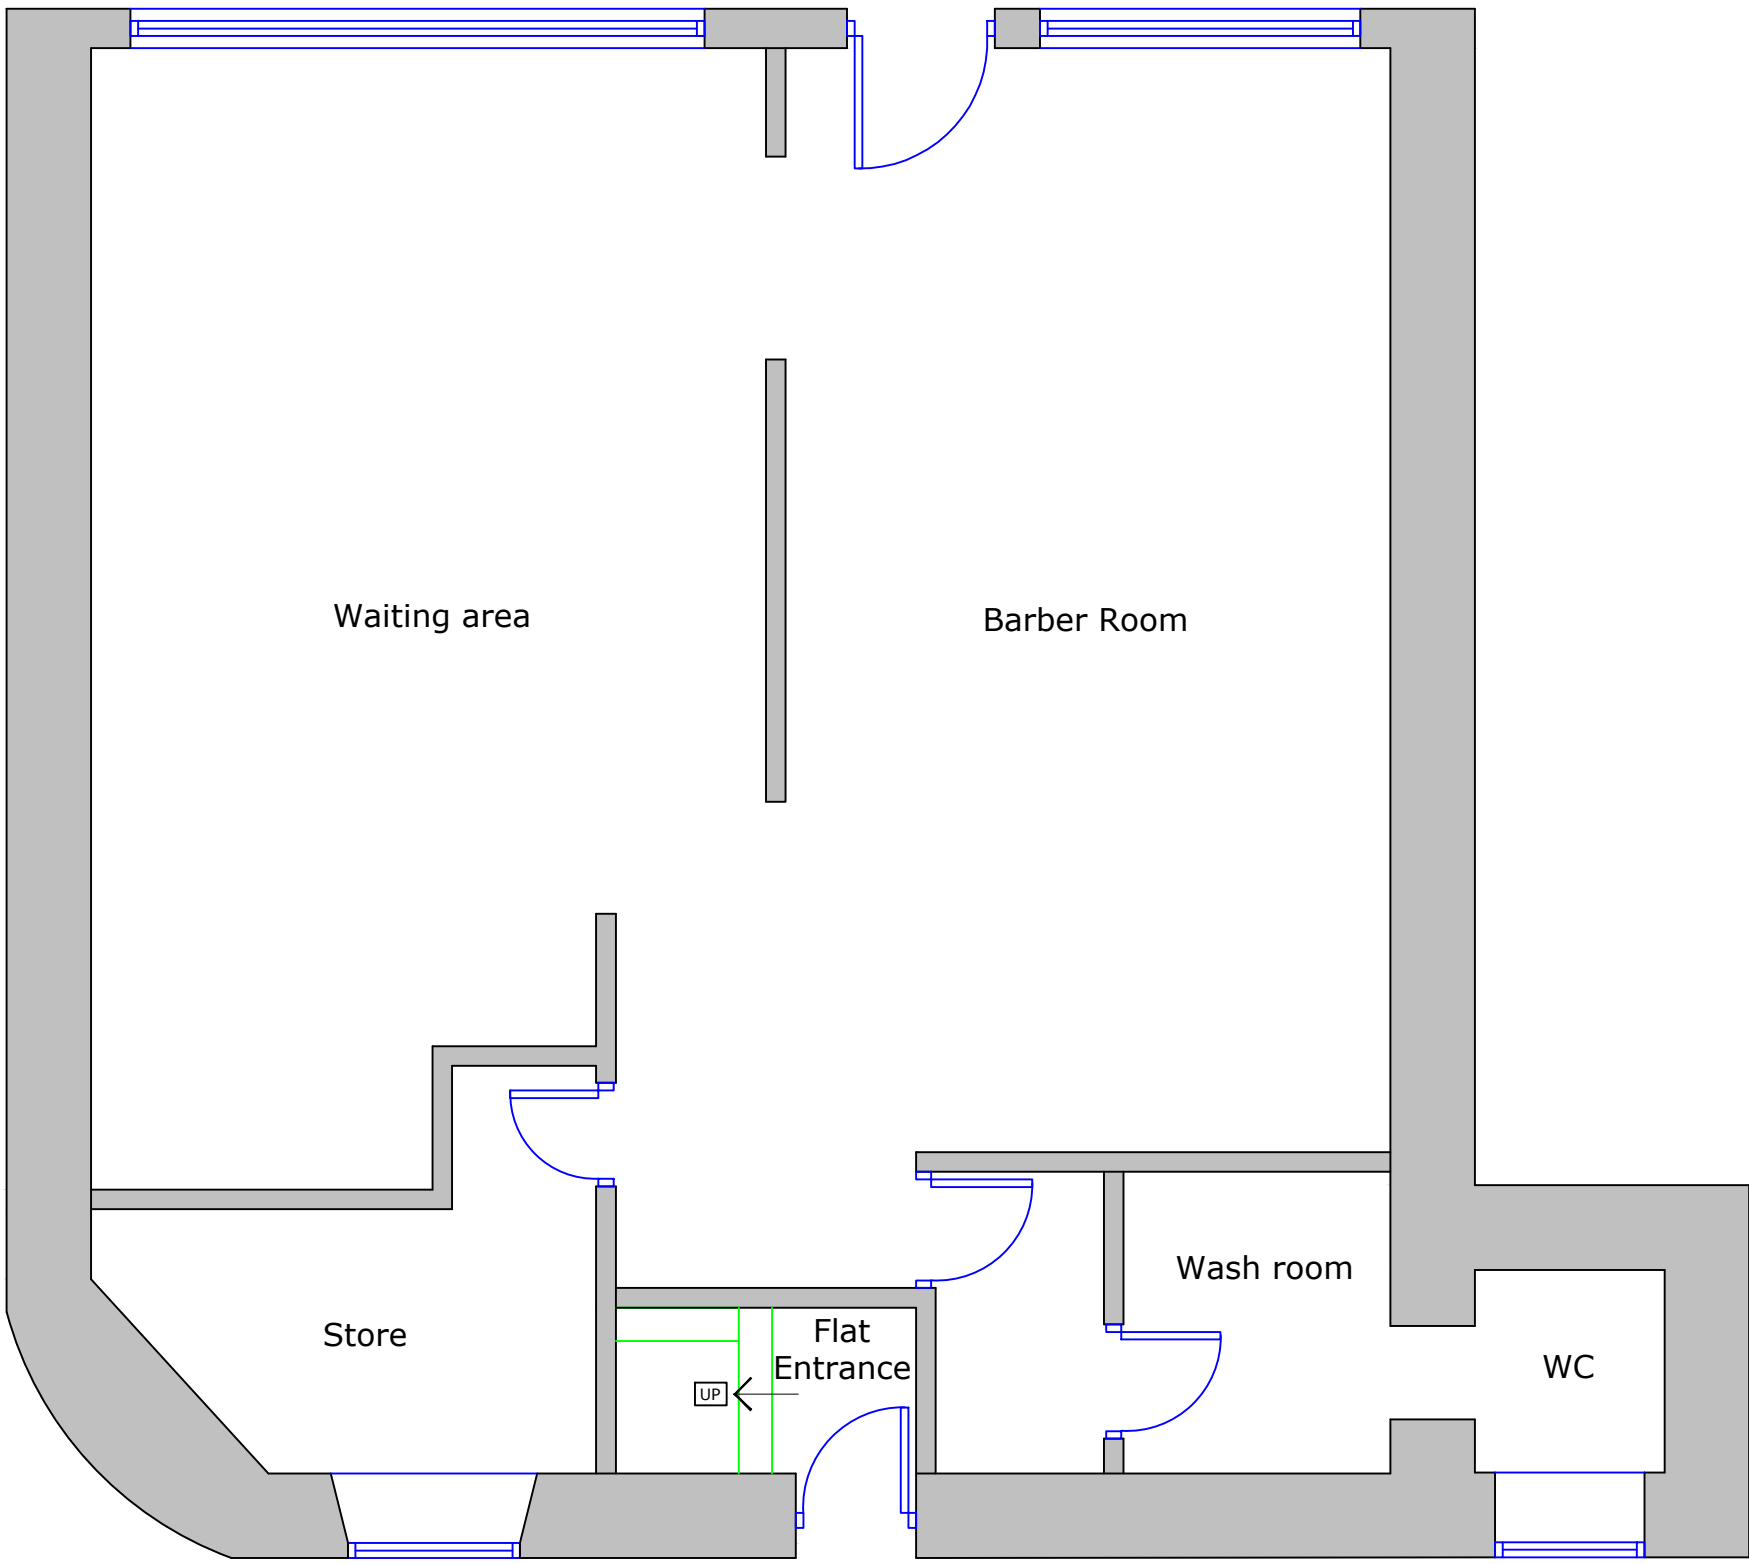

Ground Floor
1:50

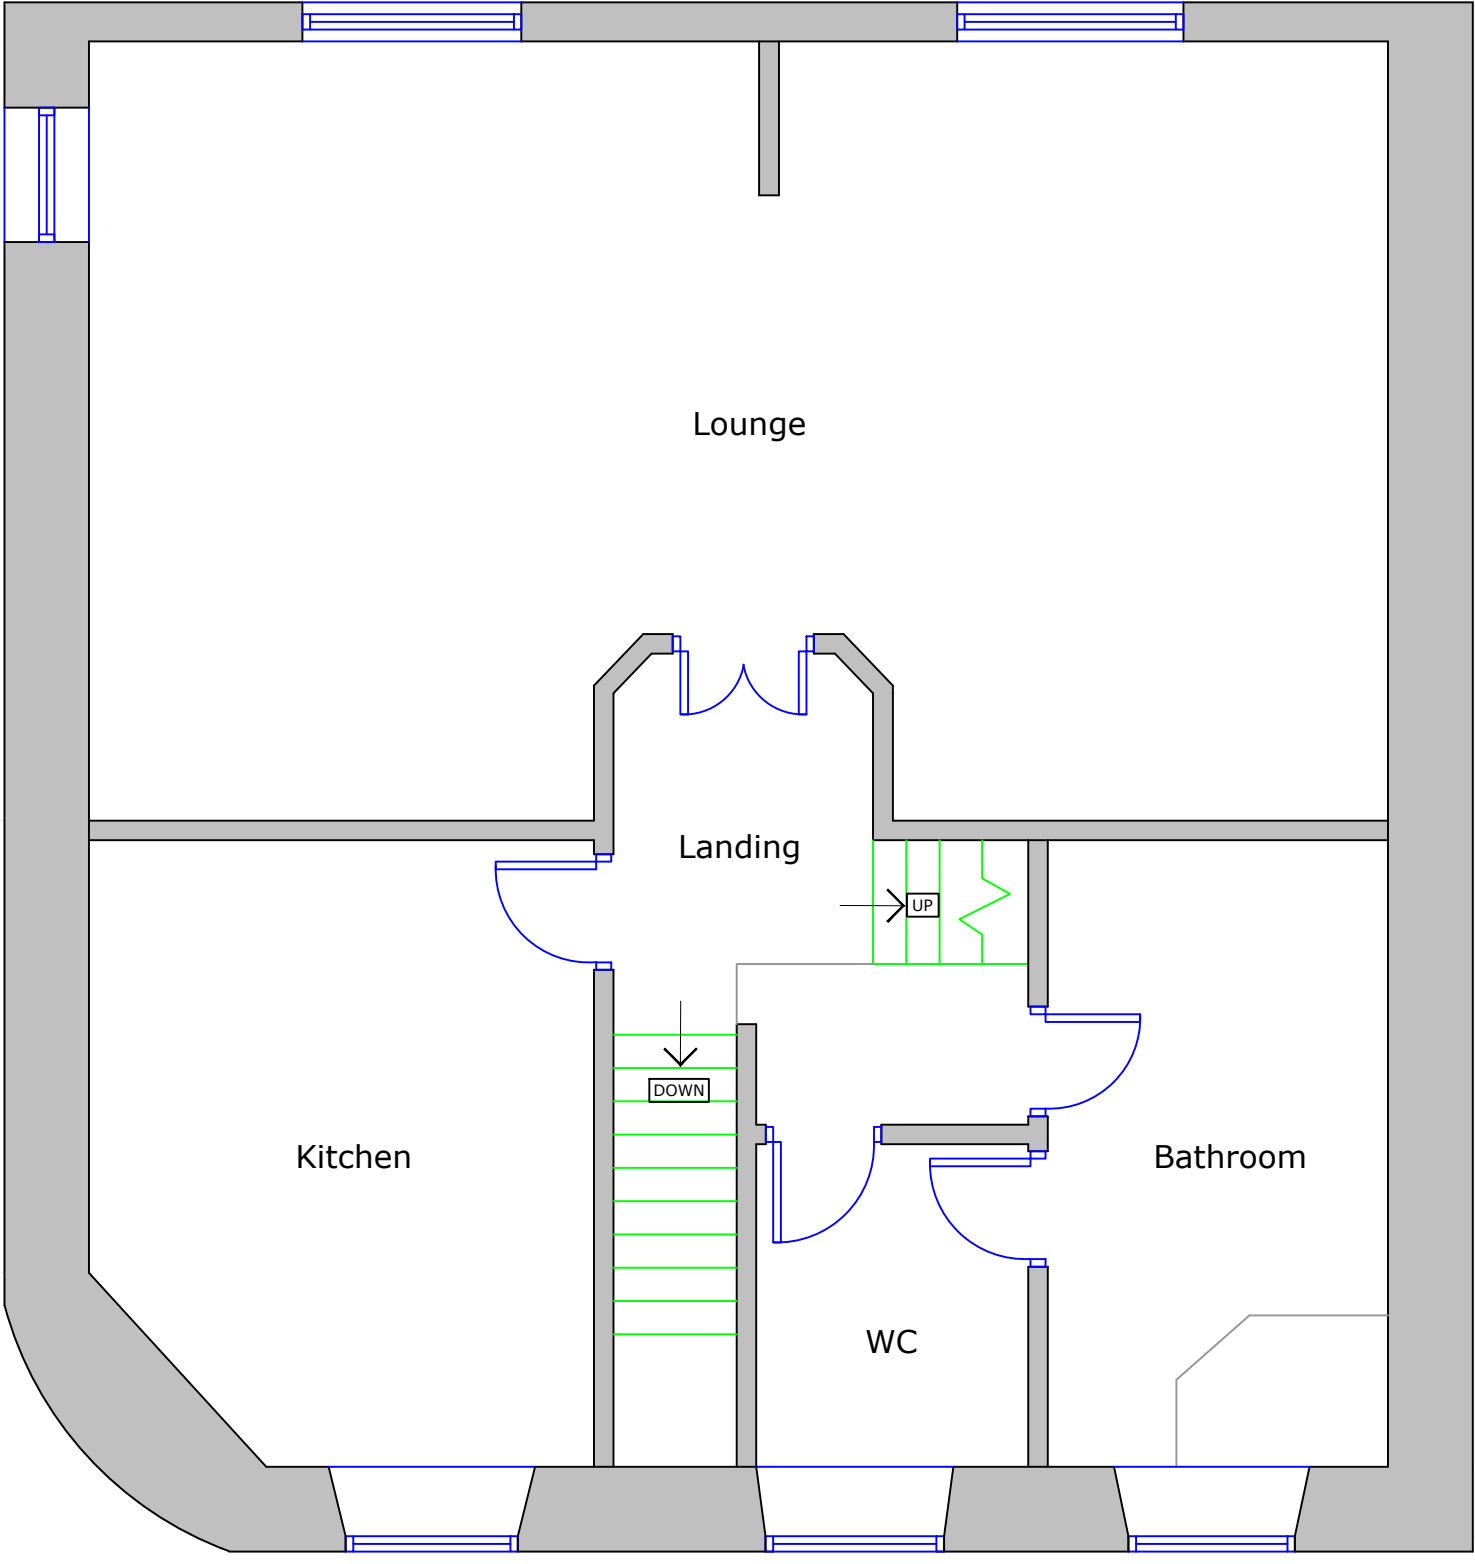

First Floor
1:50

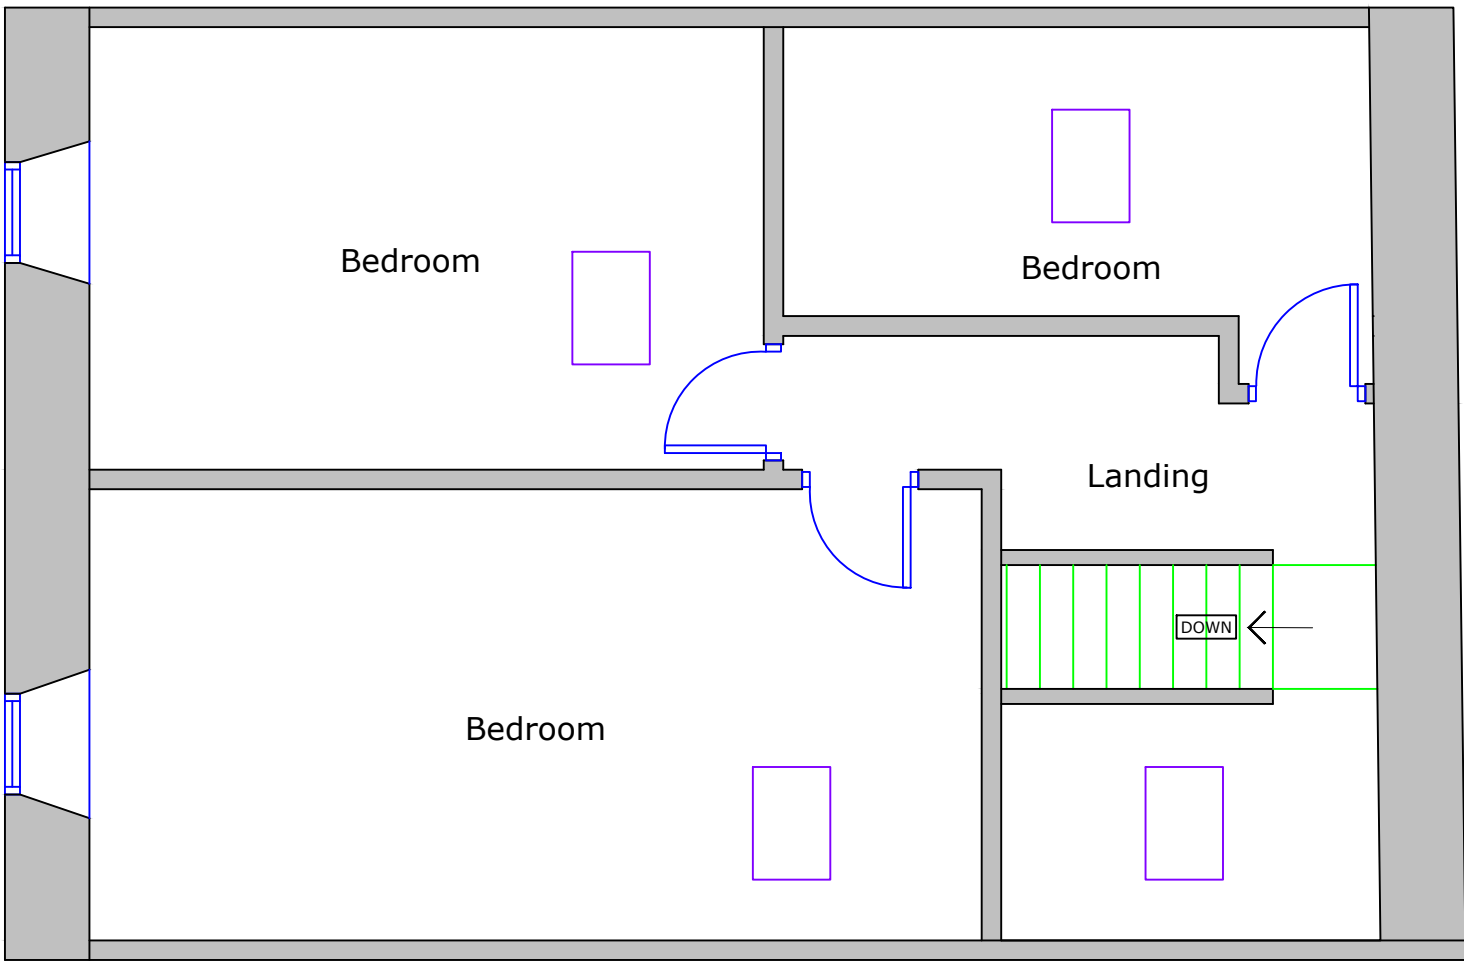

Second Floor
1:50

Rev.	Description	By	Date

PLANNING



SAURO ARCHITECTURAL DESIGN LTD
9 ELLISTON TERRACE,
CARMARTHEN, SA31 1HA
Tel: (01267) 233 684
Email: design@sauro.co.uk
© Drawing Copyright Sauro Architectural Design Ltd

Client
Mr D Phillips

Project Title
- **Proposed Chance of use from C3 dwelling to 5 bedroom HMO at first floor, 9 High street, Cwmafan, Port talbot, SA12 9BH**

Drawing Title
Existing floor plans and elevations

Scale 1:50/100	Sheet Size A1	
Date 08/07/2025 08	Drawn by ###	Checked by ###
Job No. 1399	Drawing No. 01	Revision ###