




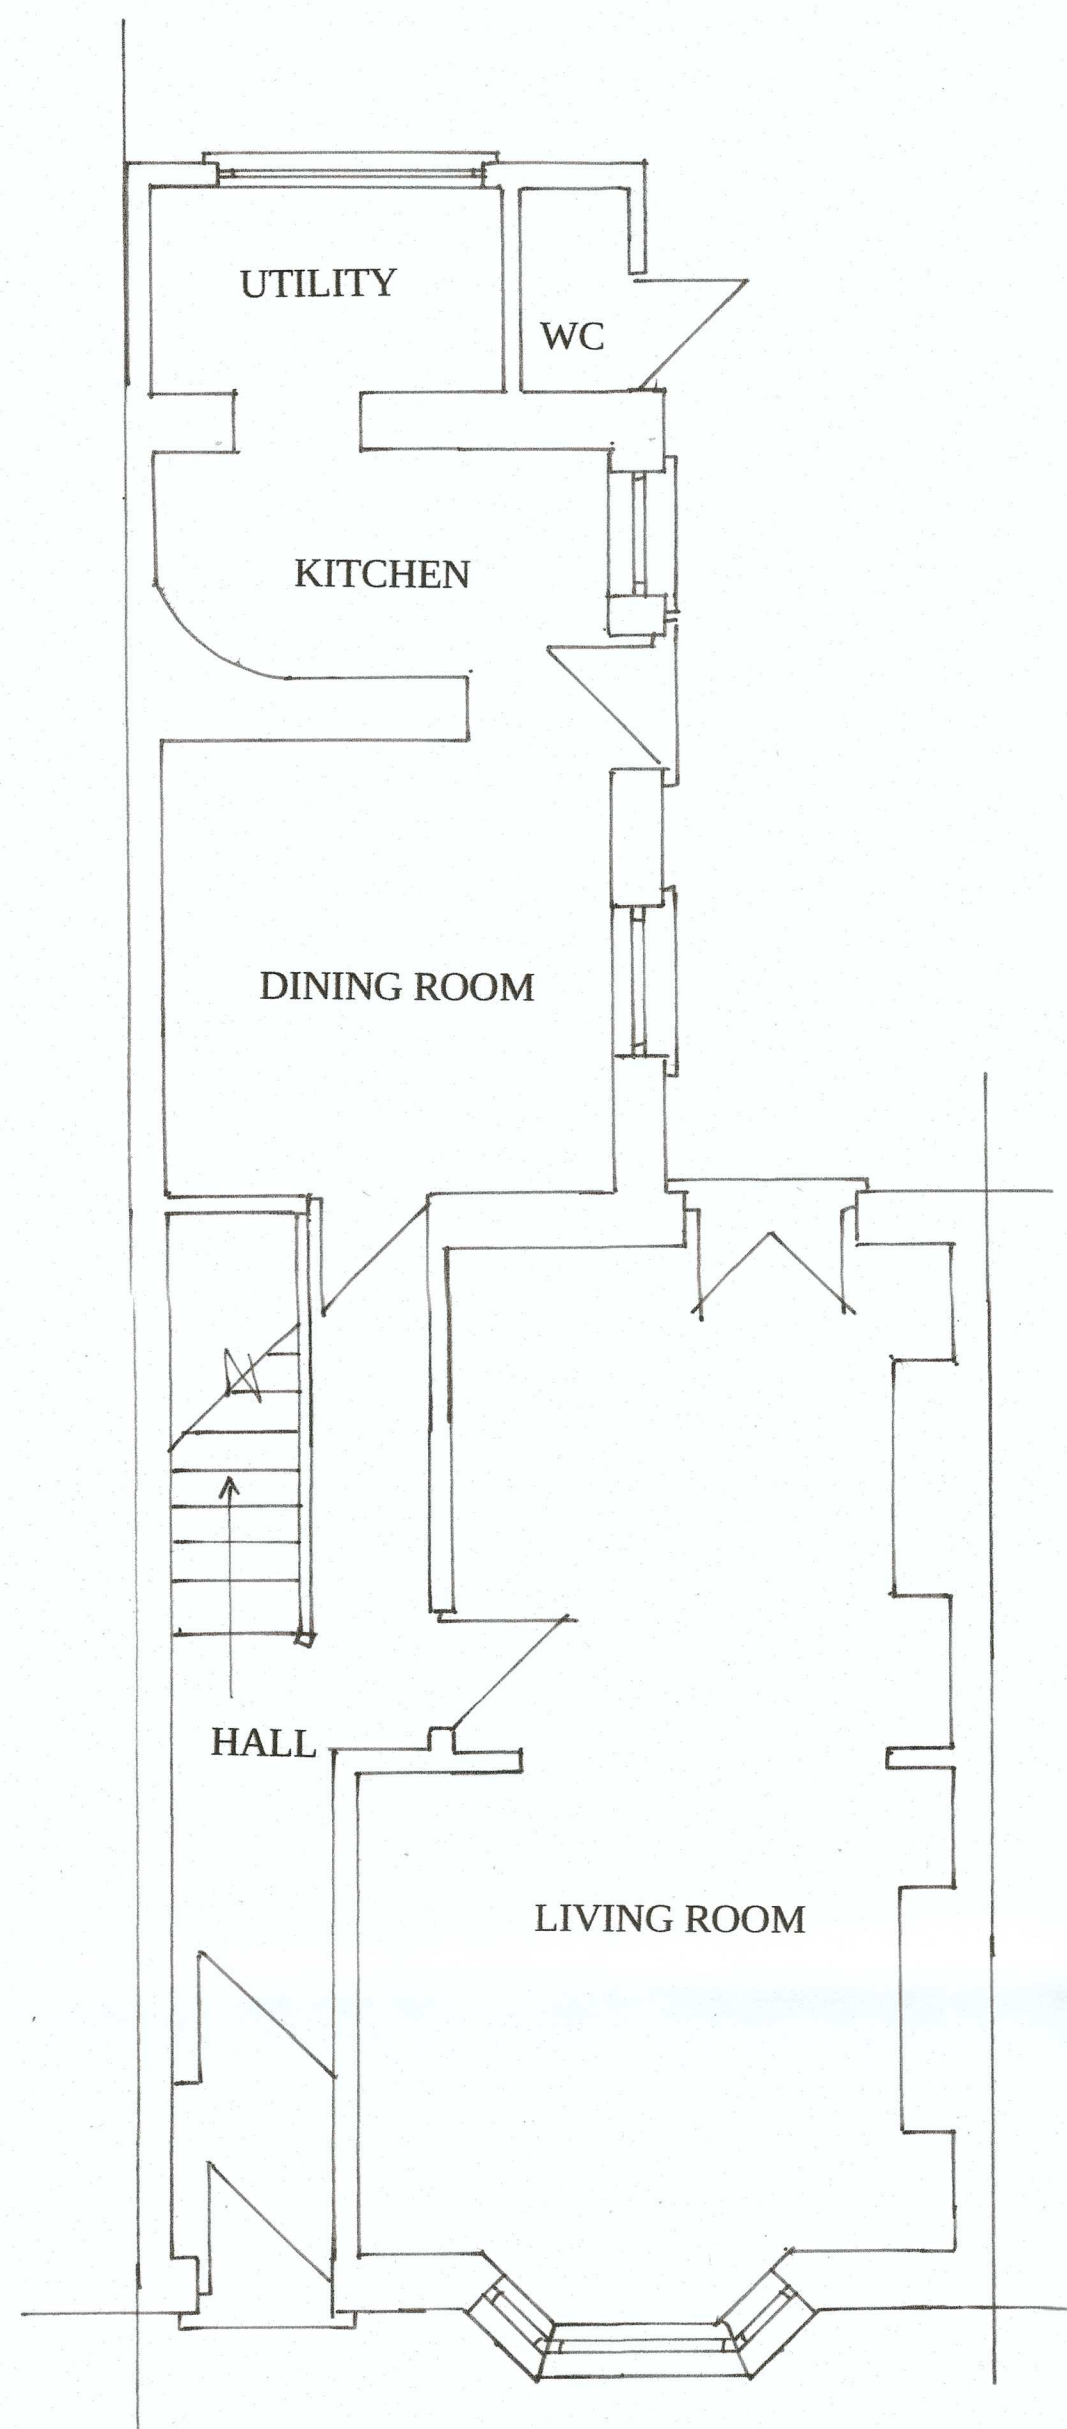


EXISTING GROUND FLOOR PLAN- SCALE 1:50

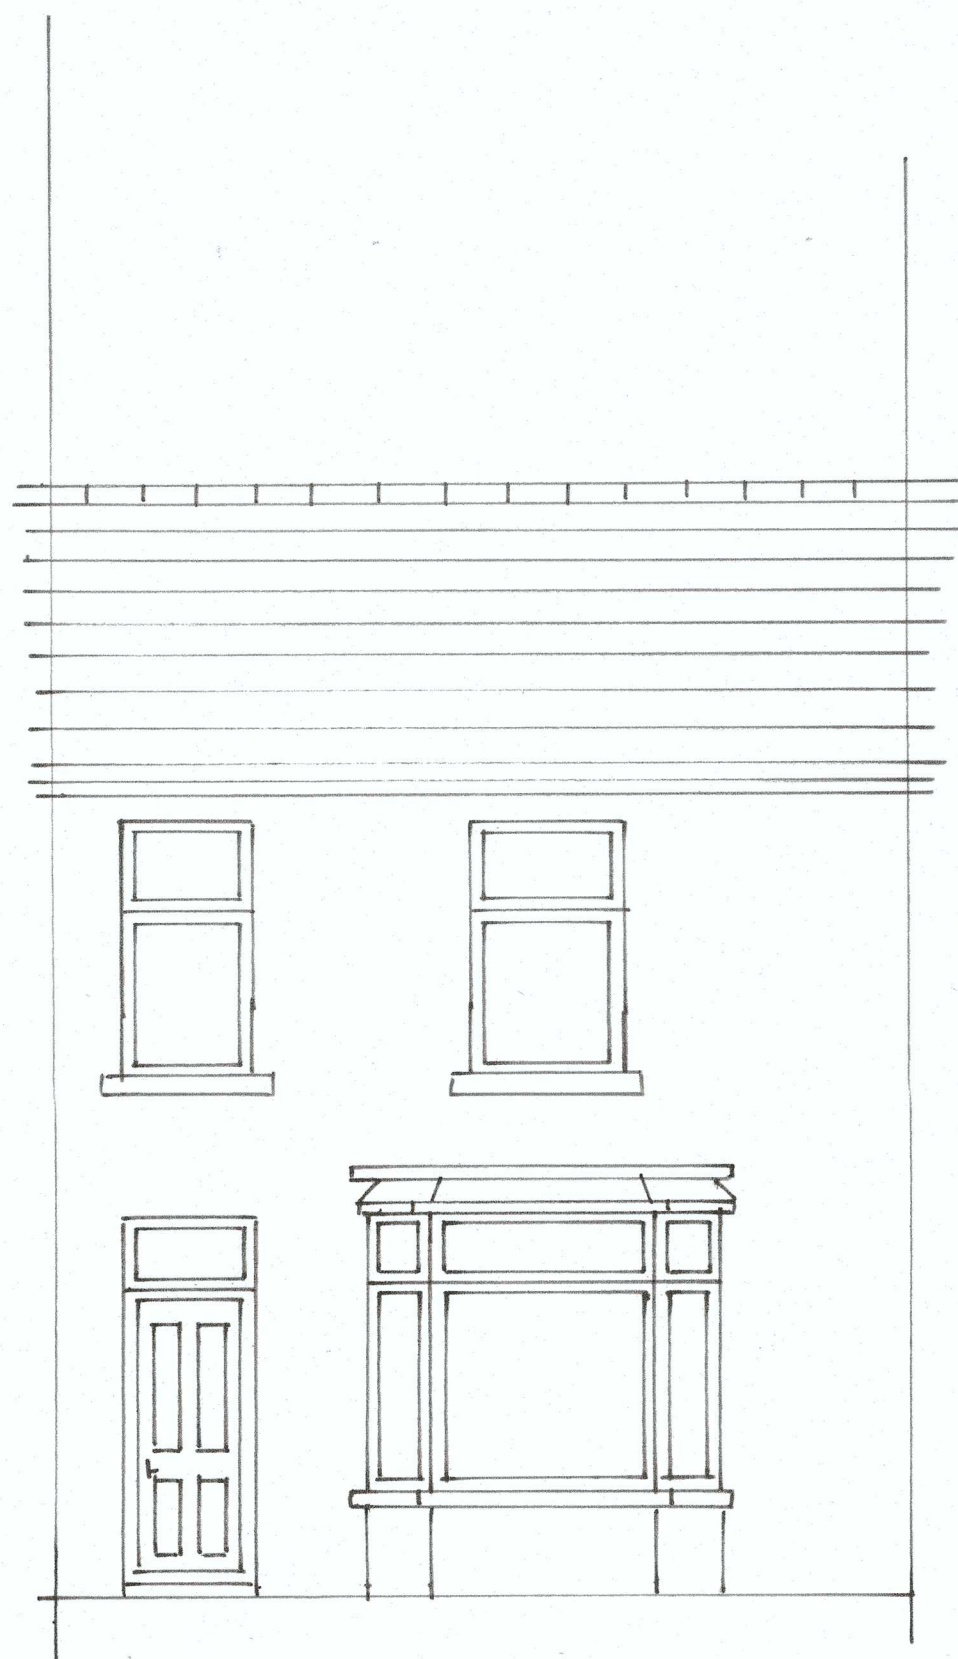


EXISTING FRONT ELEVATION- SCALE 1:50
(this elevation does not change from existing to proposed)

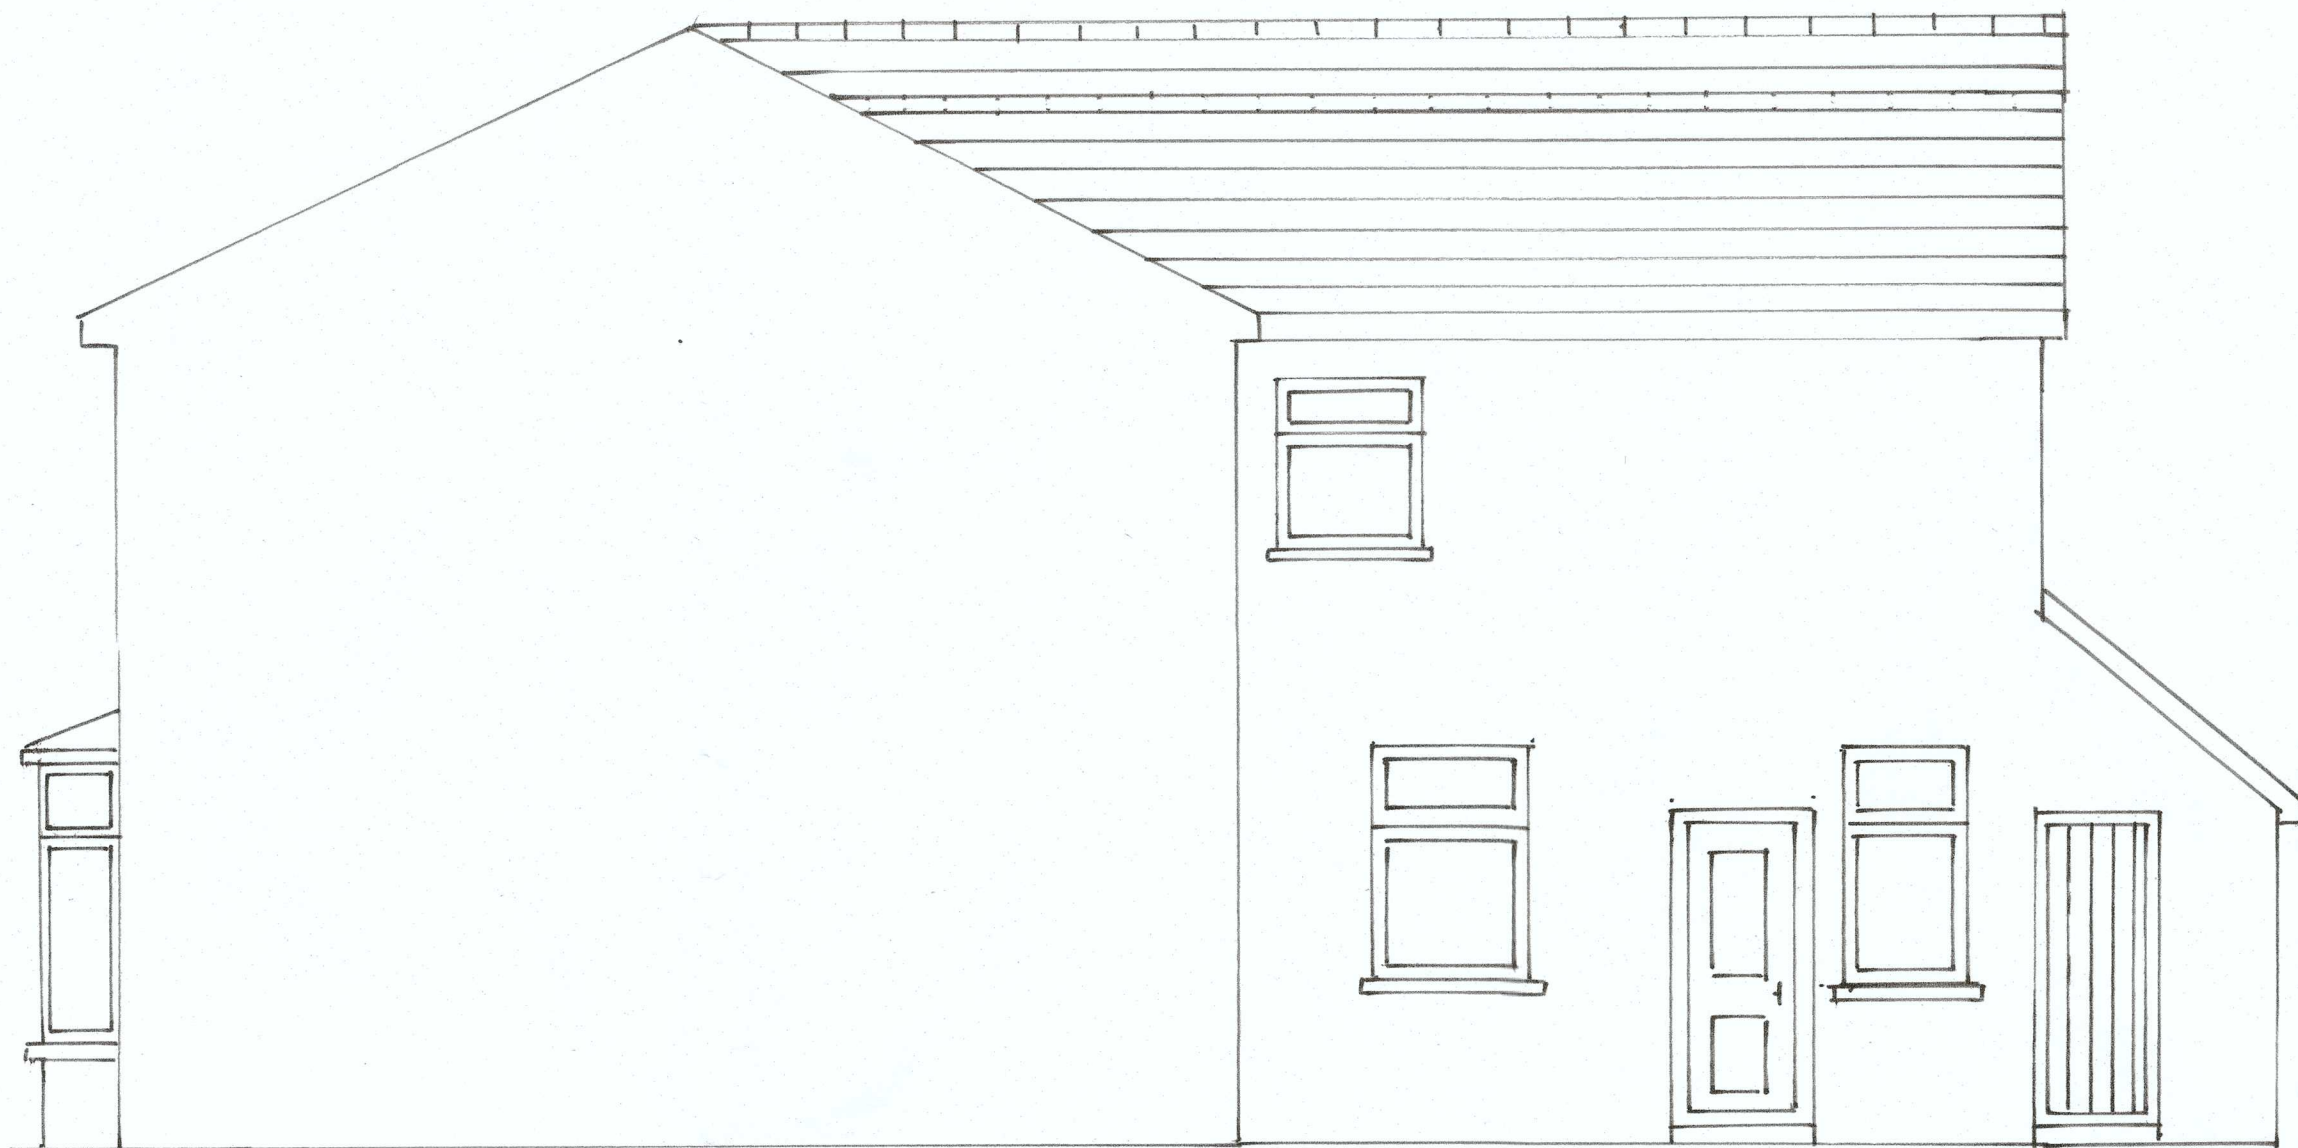

EXISTING SIDE ELEVATION- SCALE 1:50

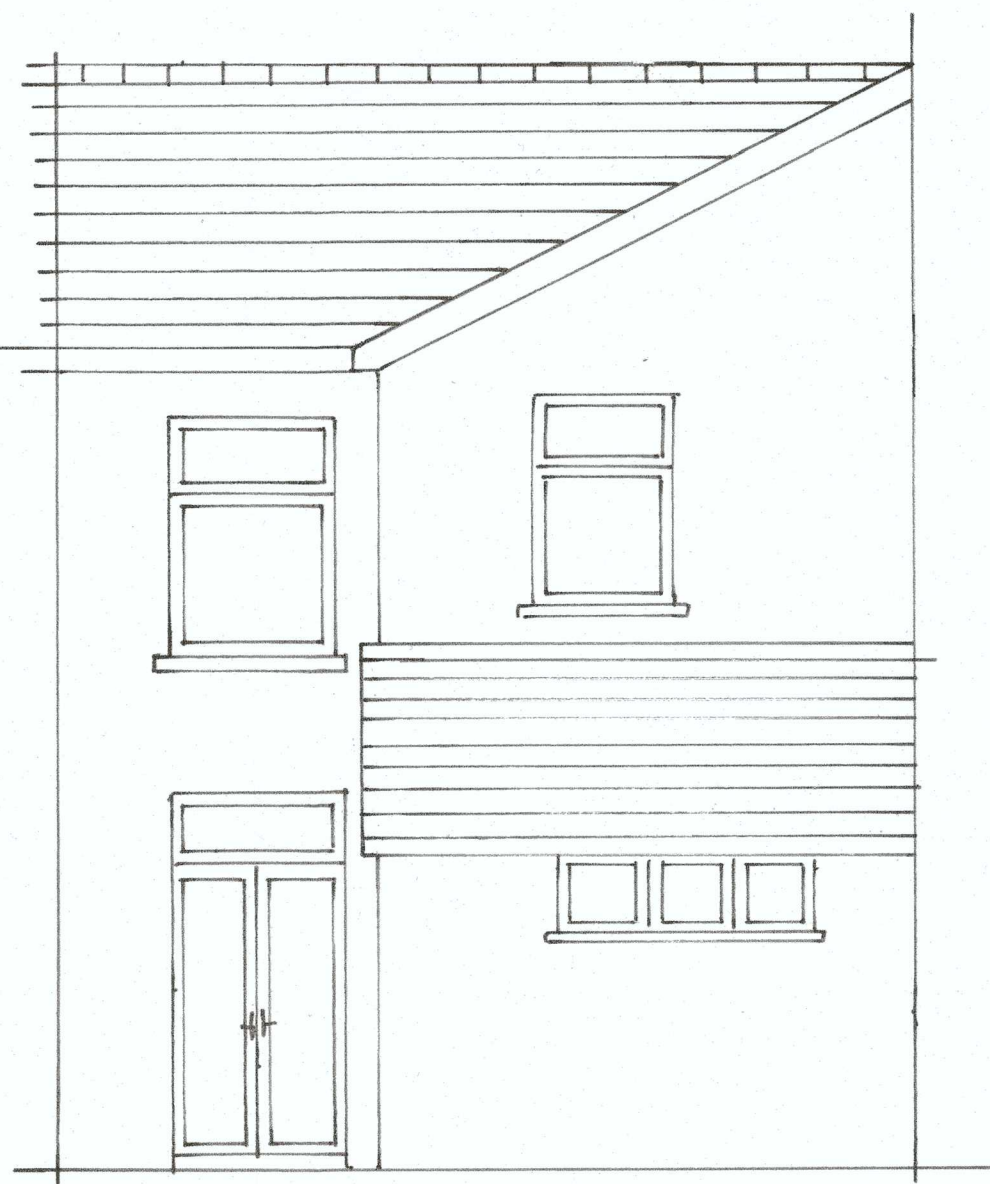

EXISTING REAR ELEVATION- SCALE 1:50

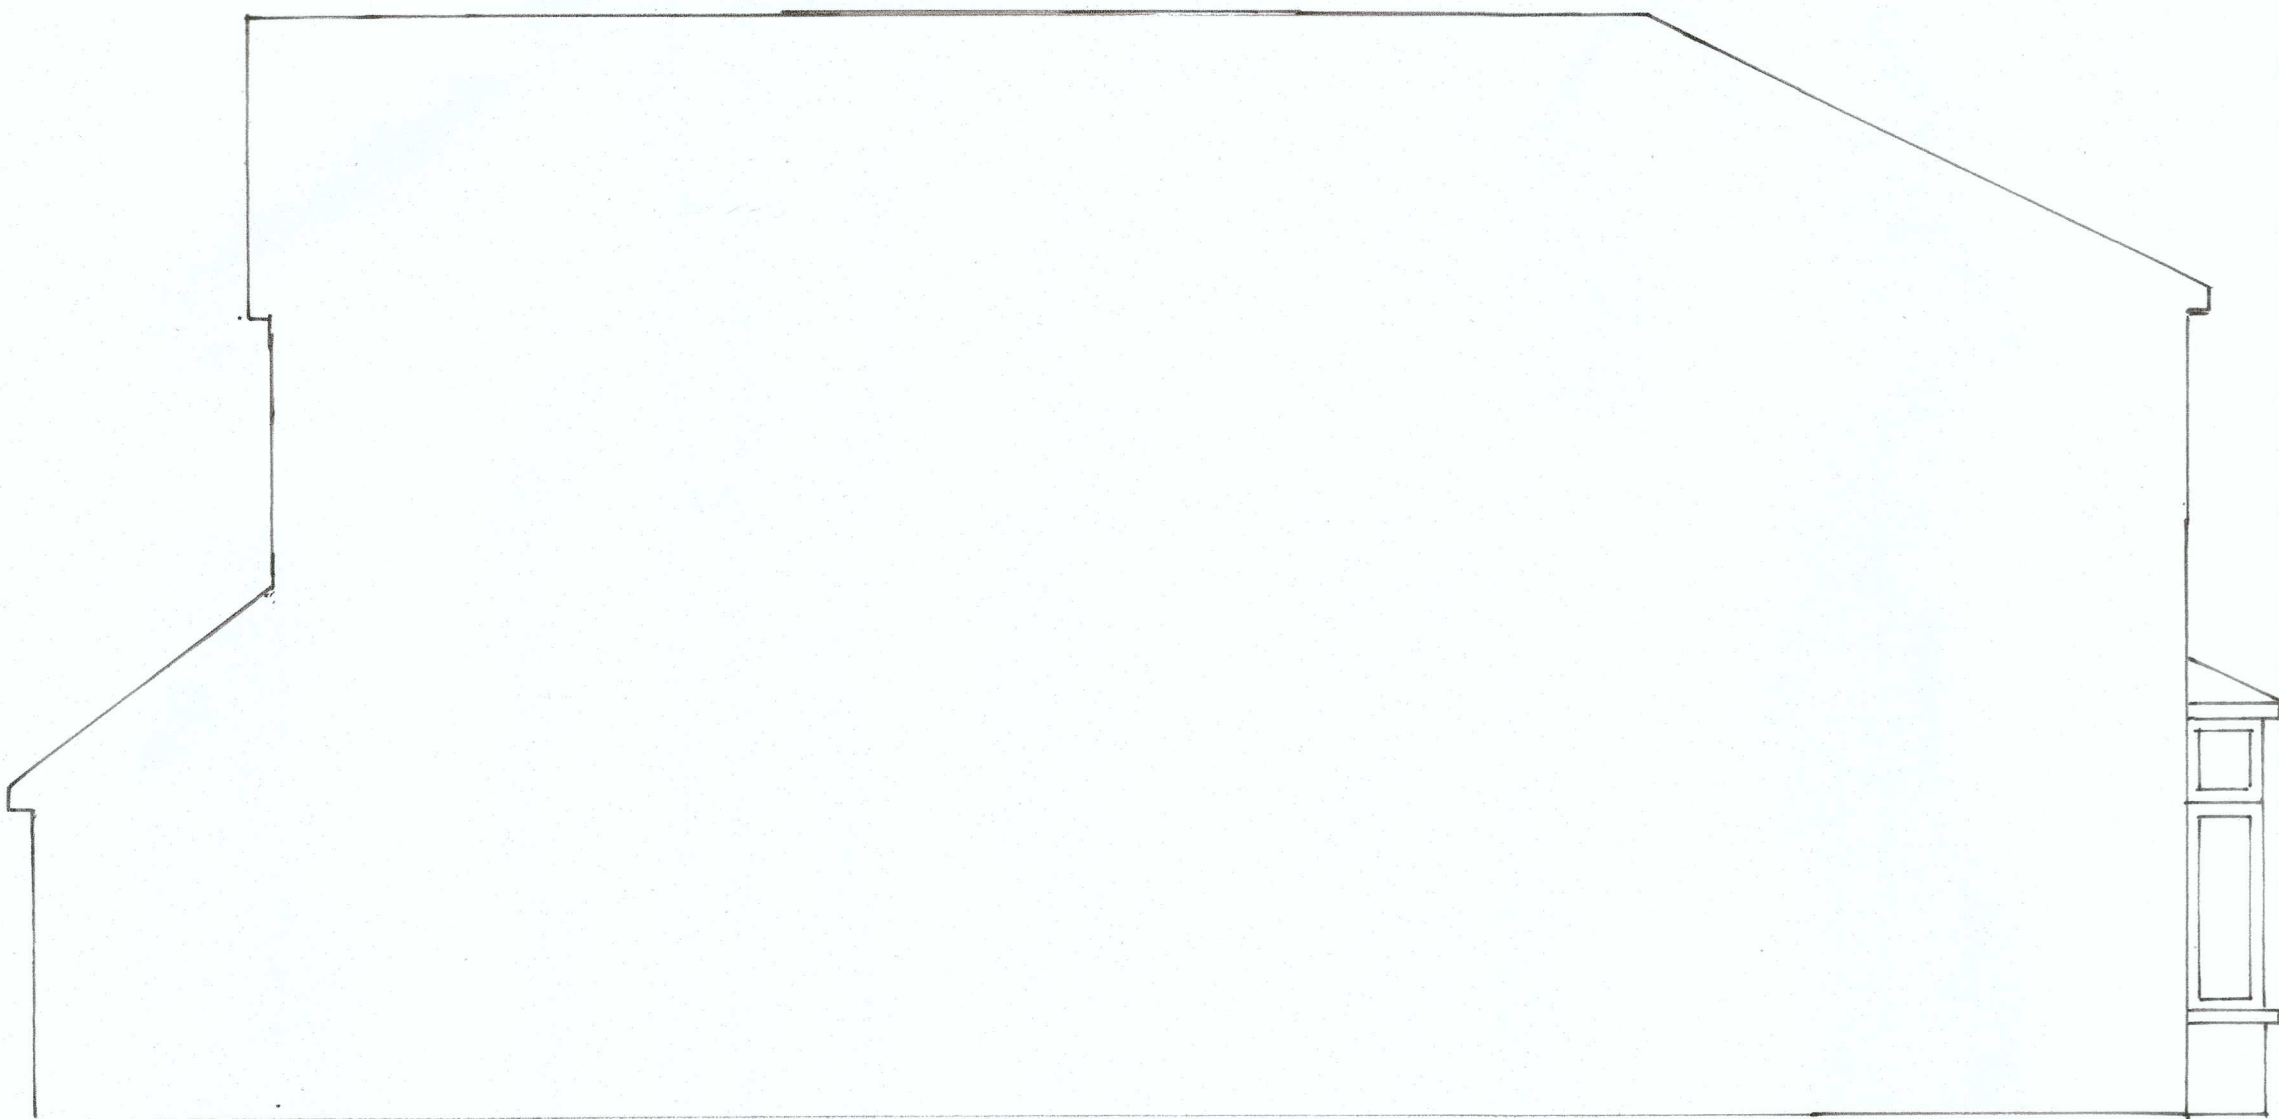

EXISTING SIDE ELEVATION- SCALE 1:50

BLOCK/SITE PLAN
AREA 90m x 90m
SCALE 1:500 on A4
CENTRE COORDINATES: 273832, 194744



CLIENT	DRWG.NO.
ANNE JEREMIAH	01
ADDRESS	SCALE
6 GIANTS GRAVE ROAD BRITON FERRY SA11 2LS	AS SHOWN
PROJECT	
PROPOSED GROUND FLOOR SIDE AND REAR EXTENSION	
EXISTING FLOOR PLANS AND ELEVATIONS	