


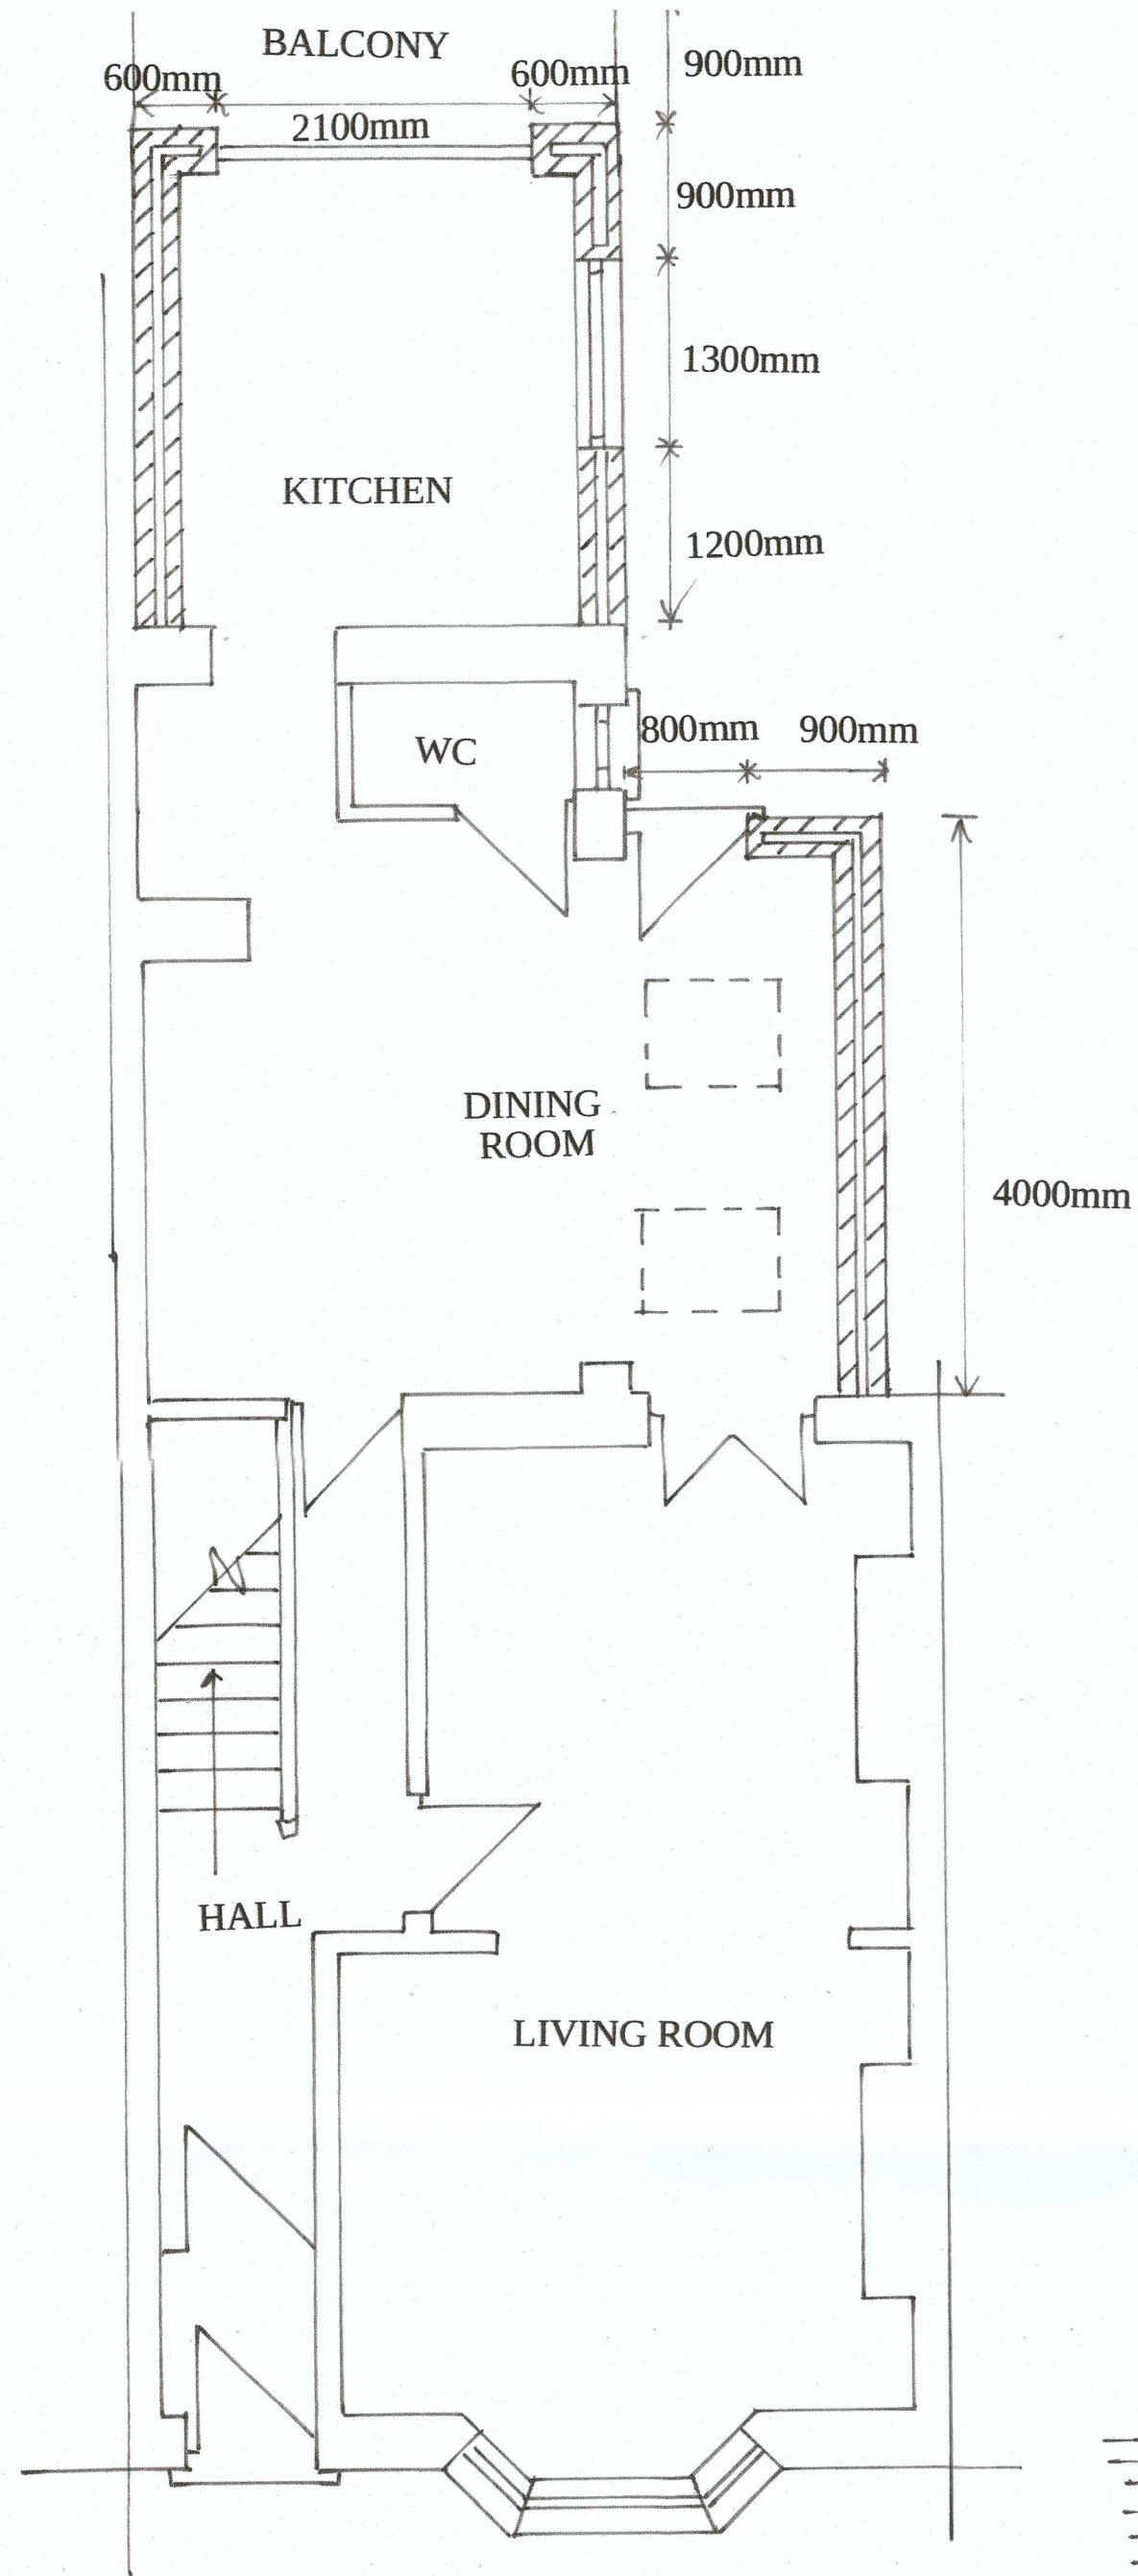


PROPOSED GROUND FLOOR PLAN- SCALE 1:50


SITE LOCATION PLAN
AREA 2 HA
SCALE 1:1250 on A4
CENTRE COORDINATES: 273832, 194744




WINDOWS AND DOORS-UPVC
WALLS- RENDER TO MATCH THE EXISTING
ROOF-TILES

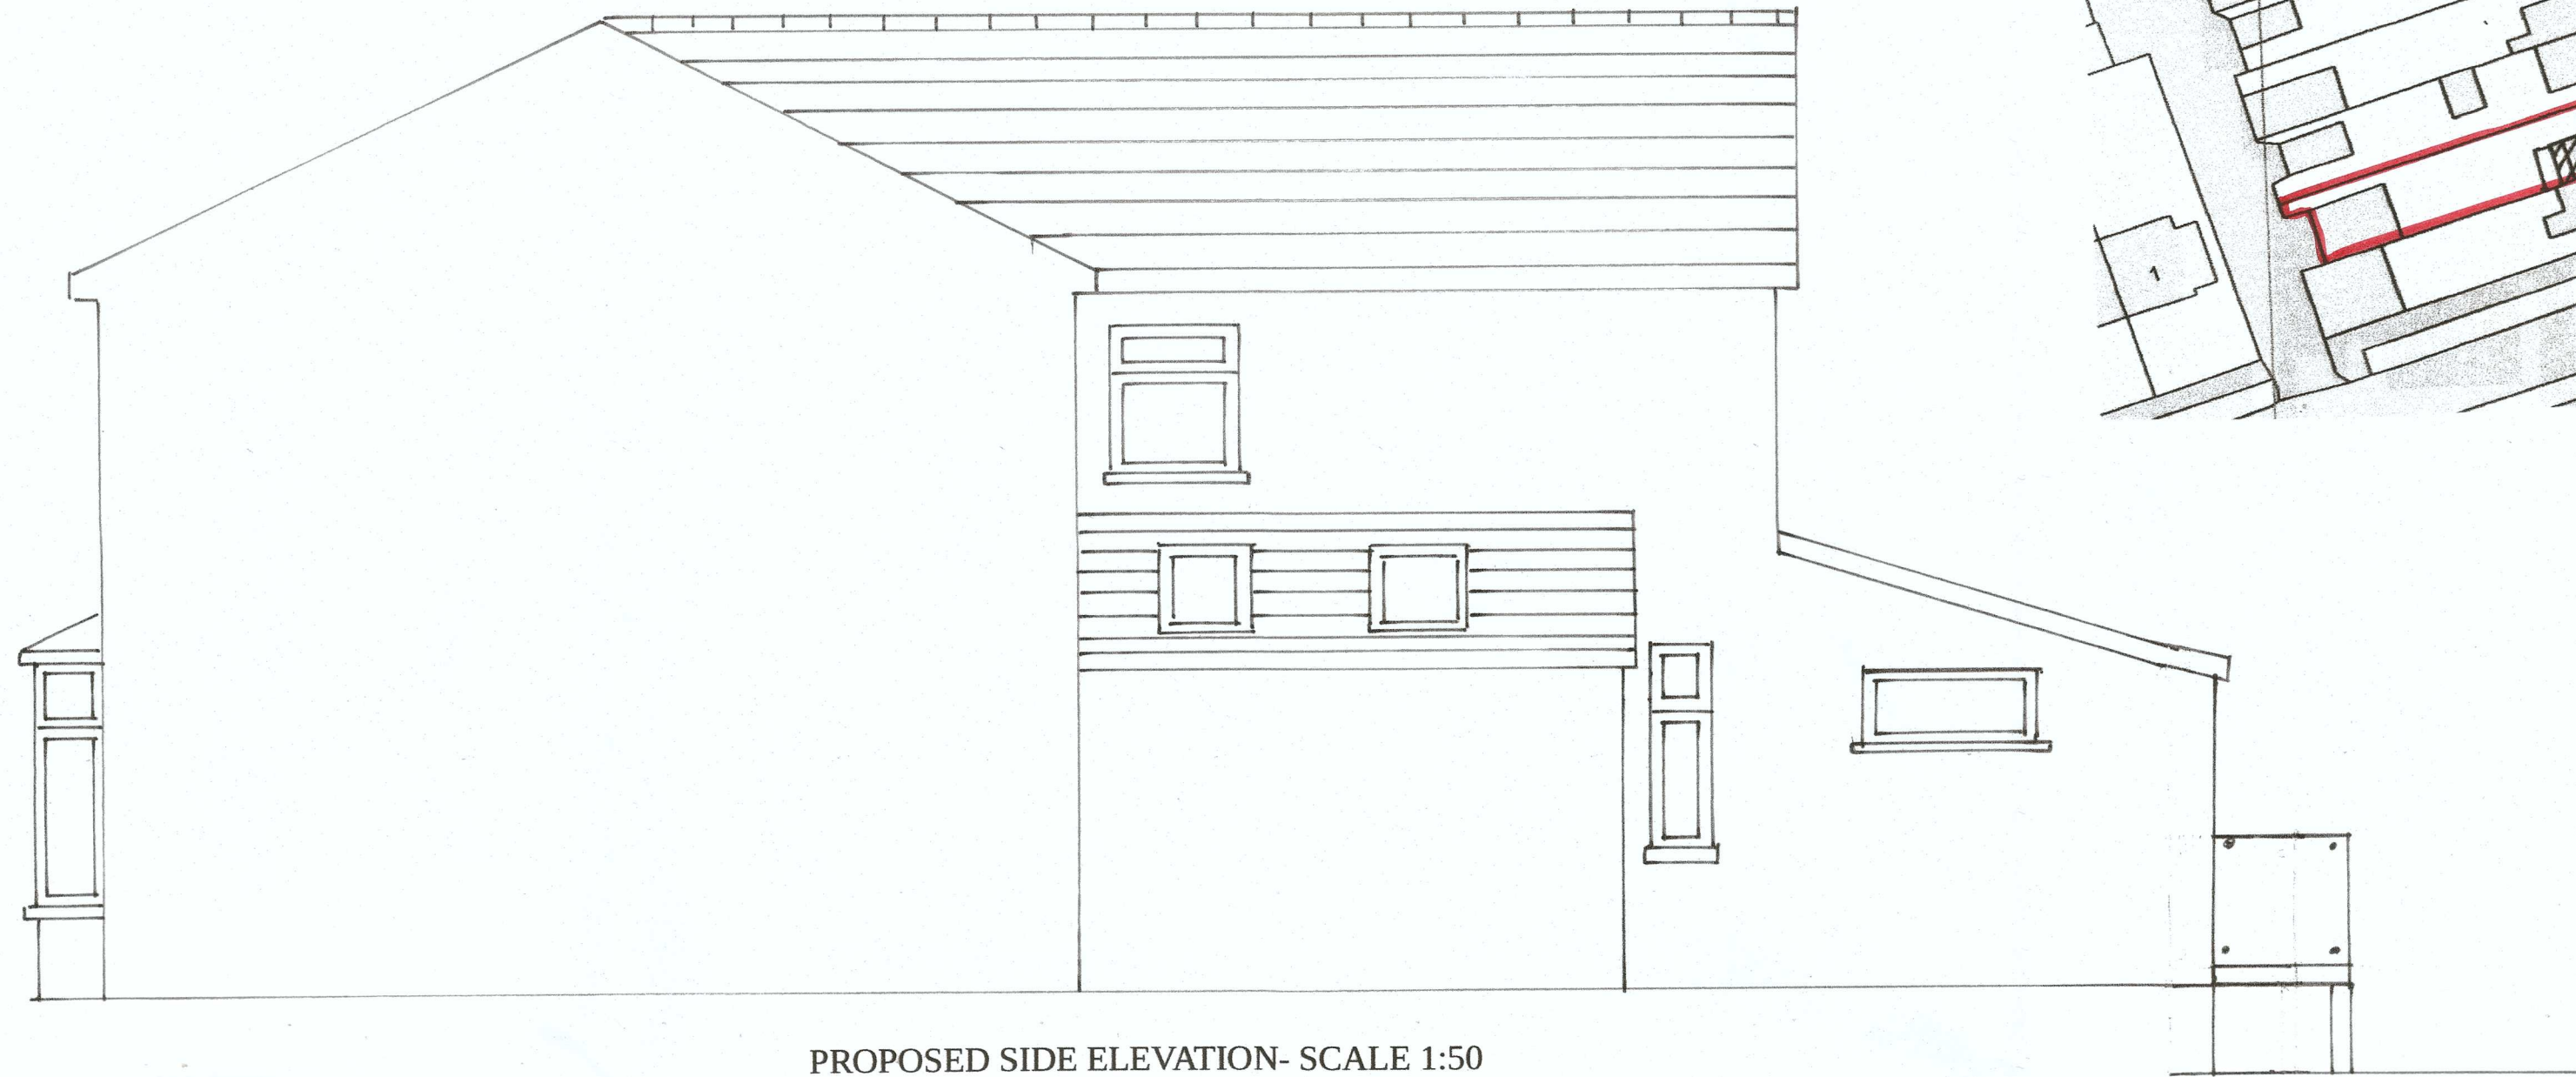

PROPOSED SIDE ELEVATION- SCALE 1:50

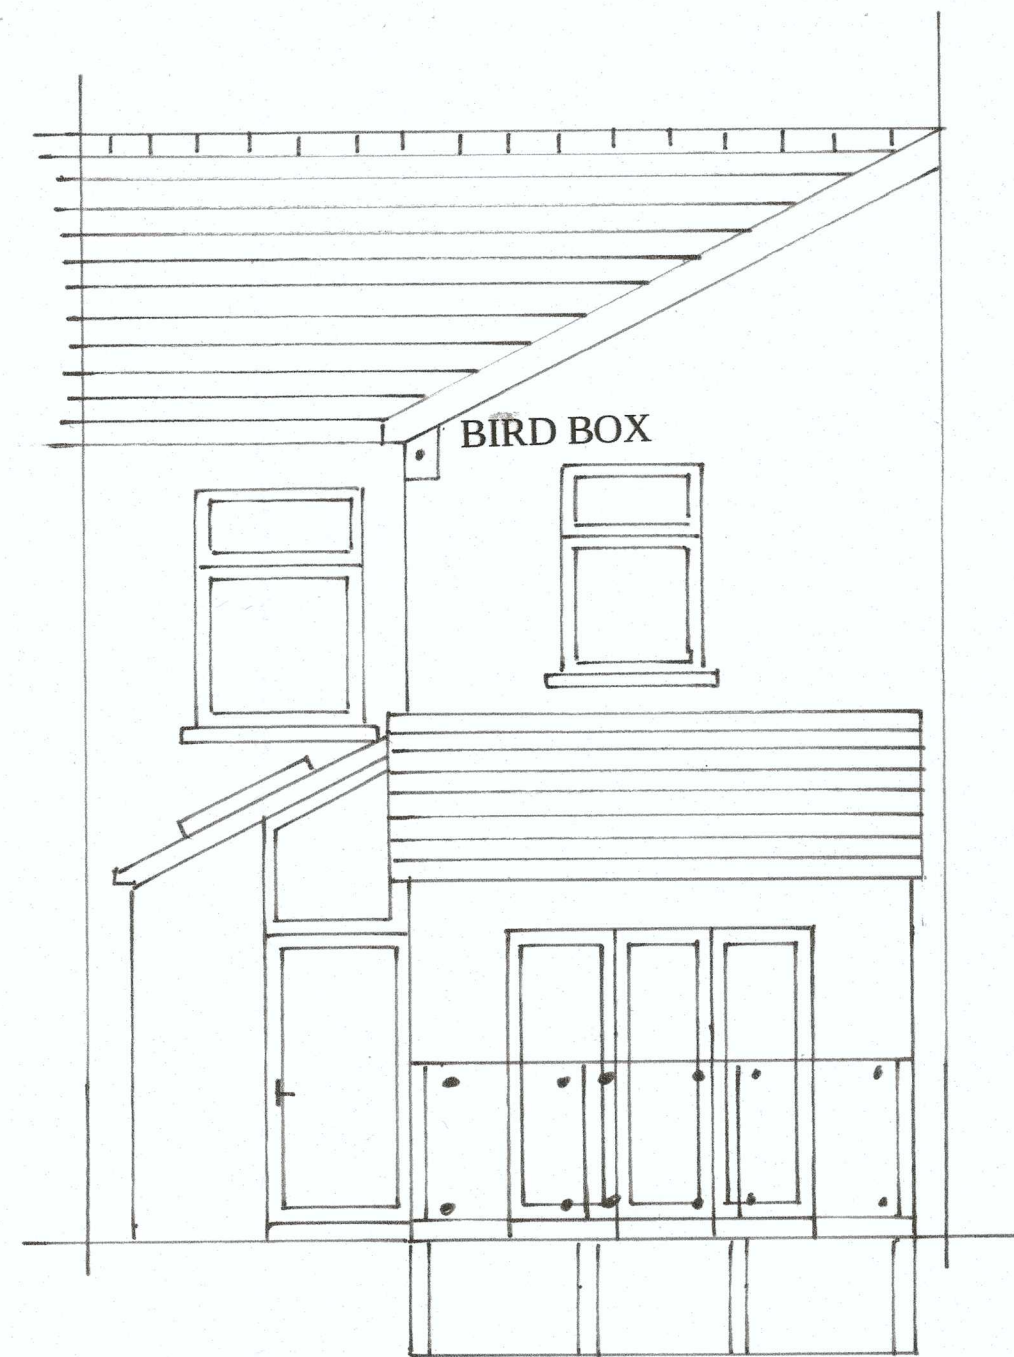


PROPOSED REAR ELEVATION- SCALE 1:50

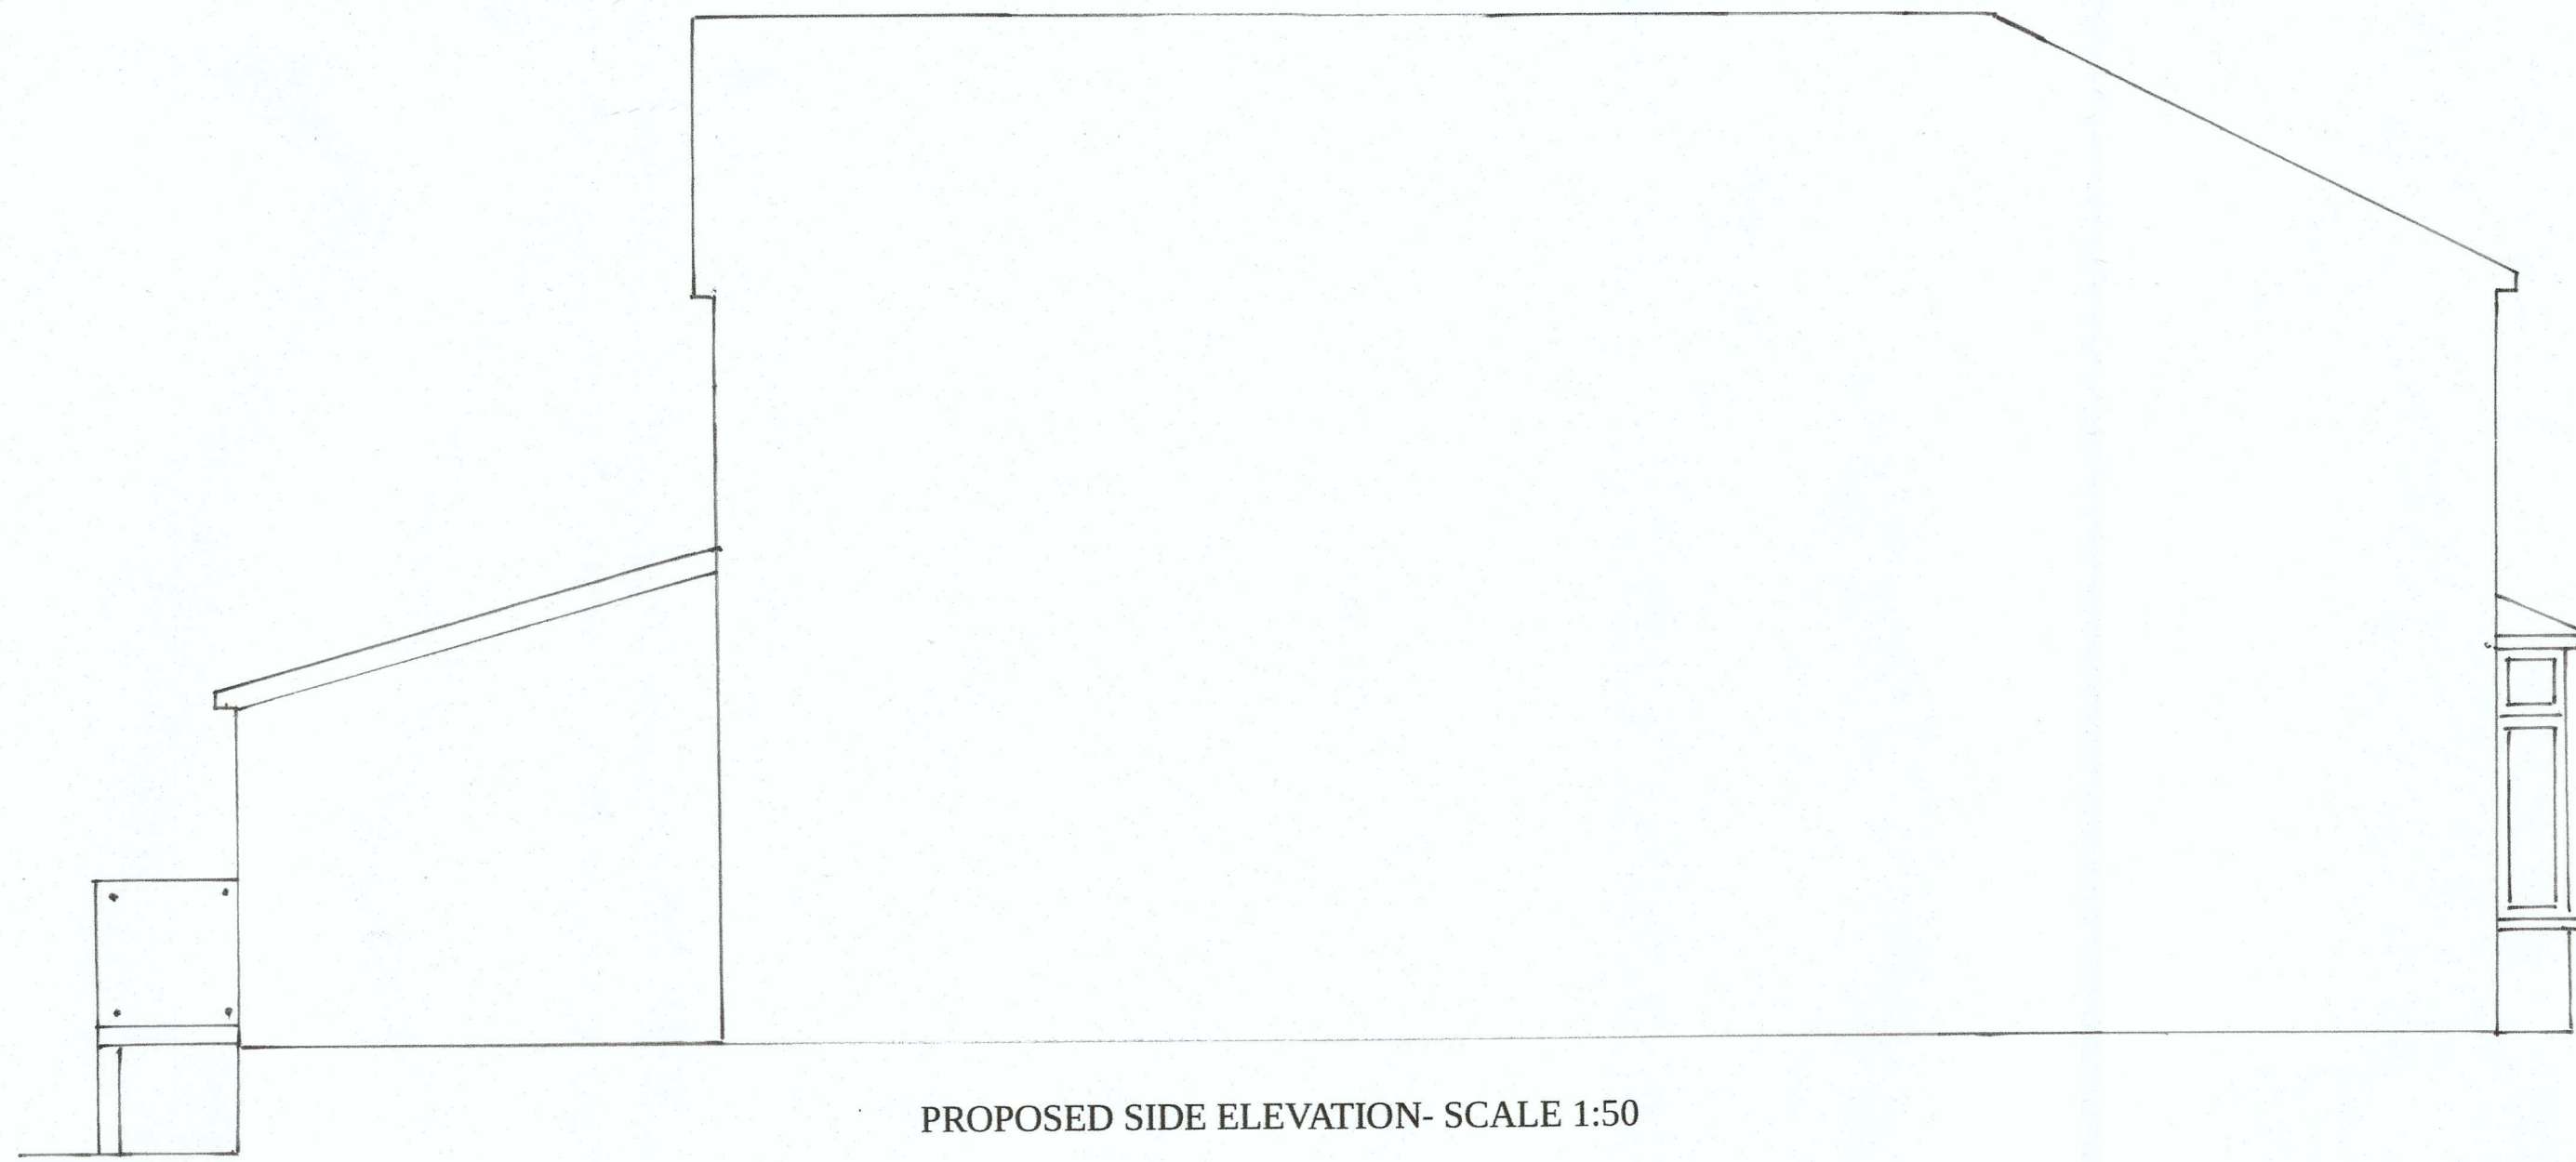

PROPOSED SIDE ELEVATION- SCALE 1:50

PROPOSED
BLOCK/SITE PLAN
AREA 90m x 90m
SCALE 1:500 on A4
CENTRE COORDINATES: 273832, 194744

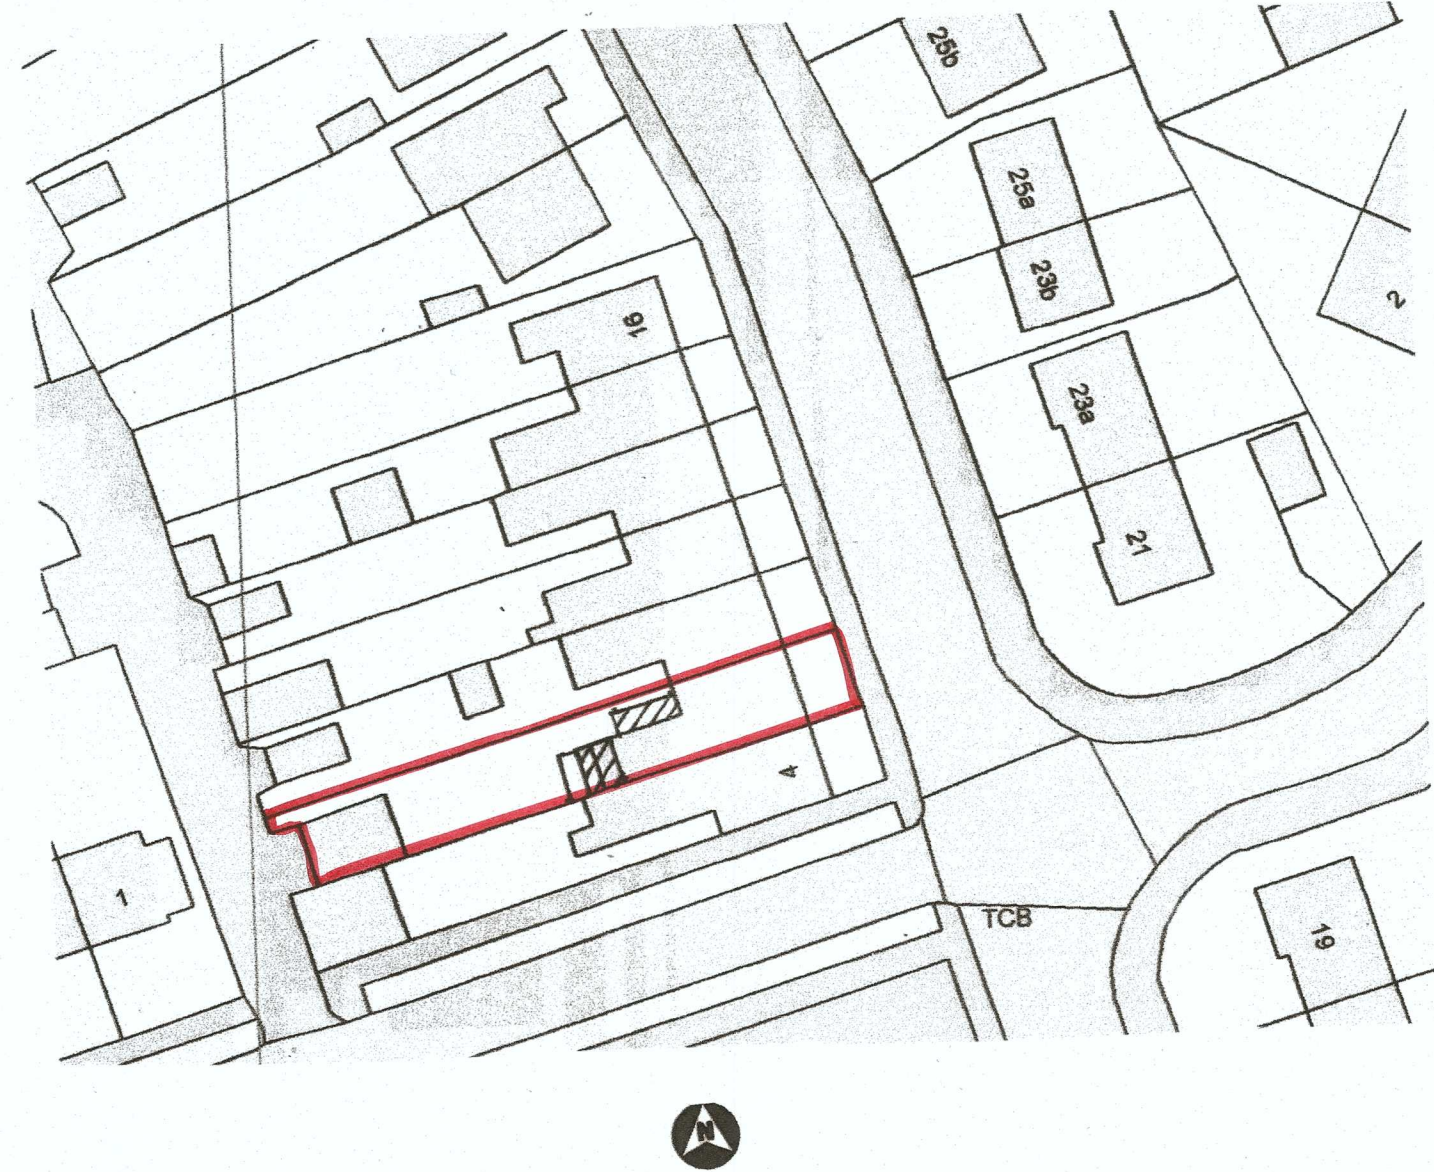

CLIENT ANNE JEREMIAH	SCALE AS SHOWN
ADDRESS 6 GIANTS GRAVE ROAD BRITON FERRY SA11 2LS	DRWG.NO. 02
PROJECT PROPOSED GROUND FLOOR SIDE AND REAR EXTENSION PROPOSED FLOOR PLANS AND ELEVATIONS	