
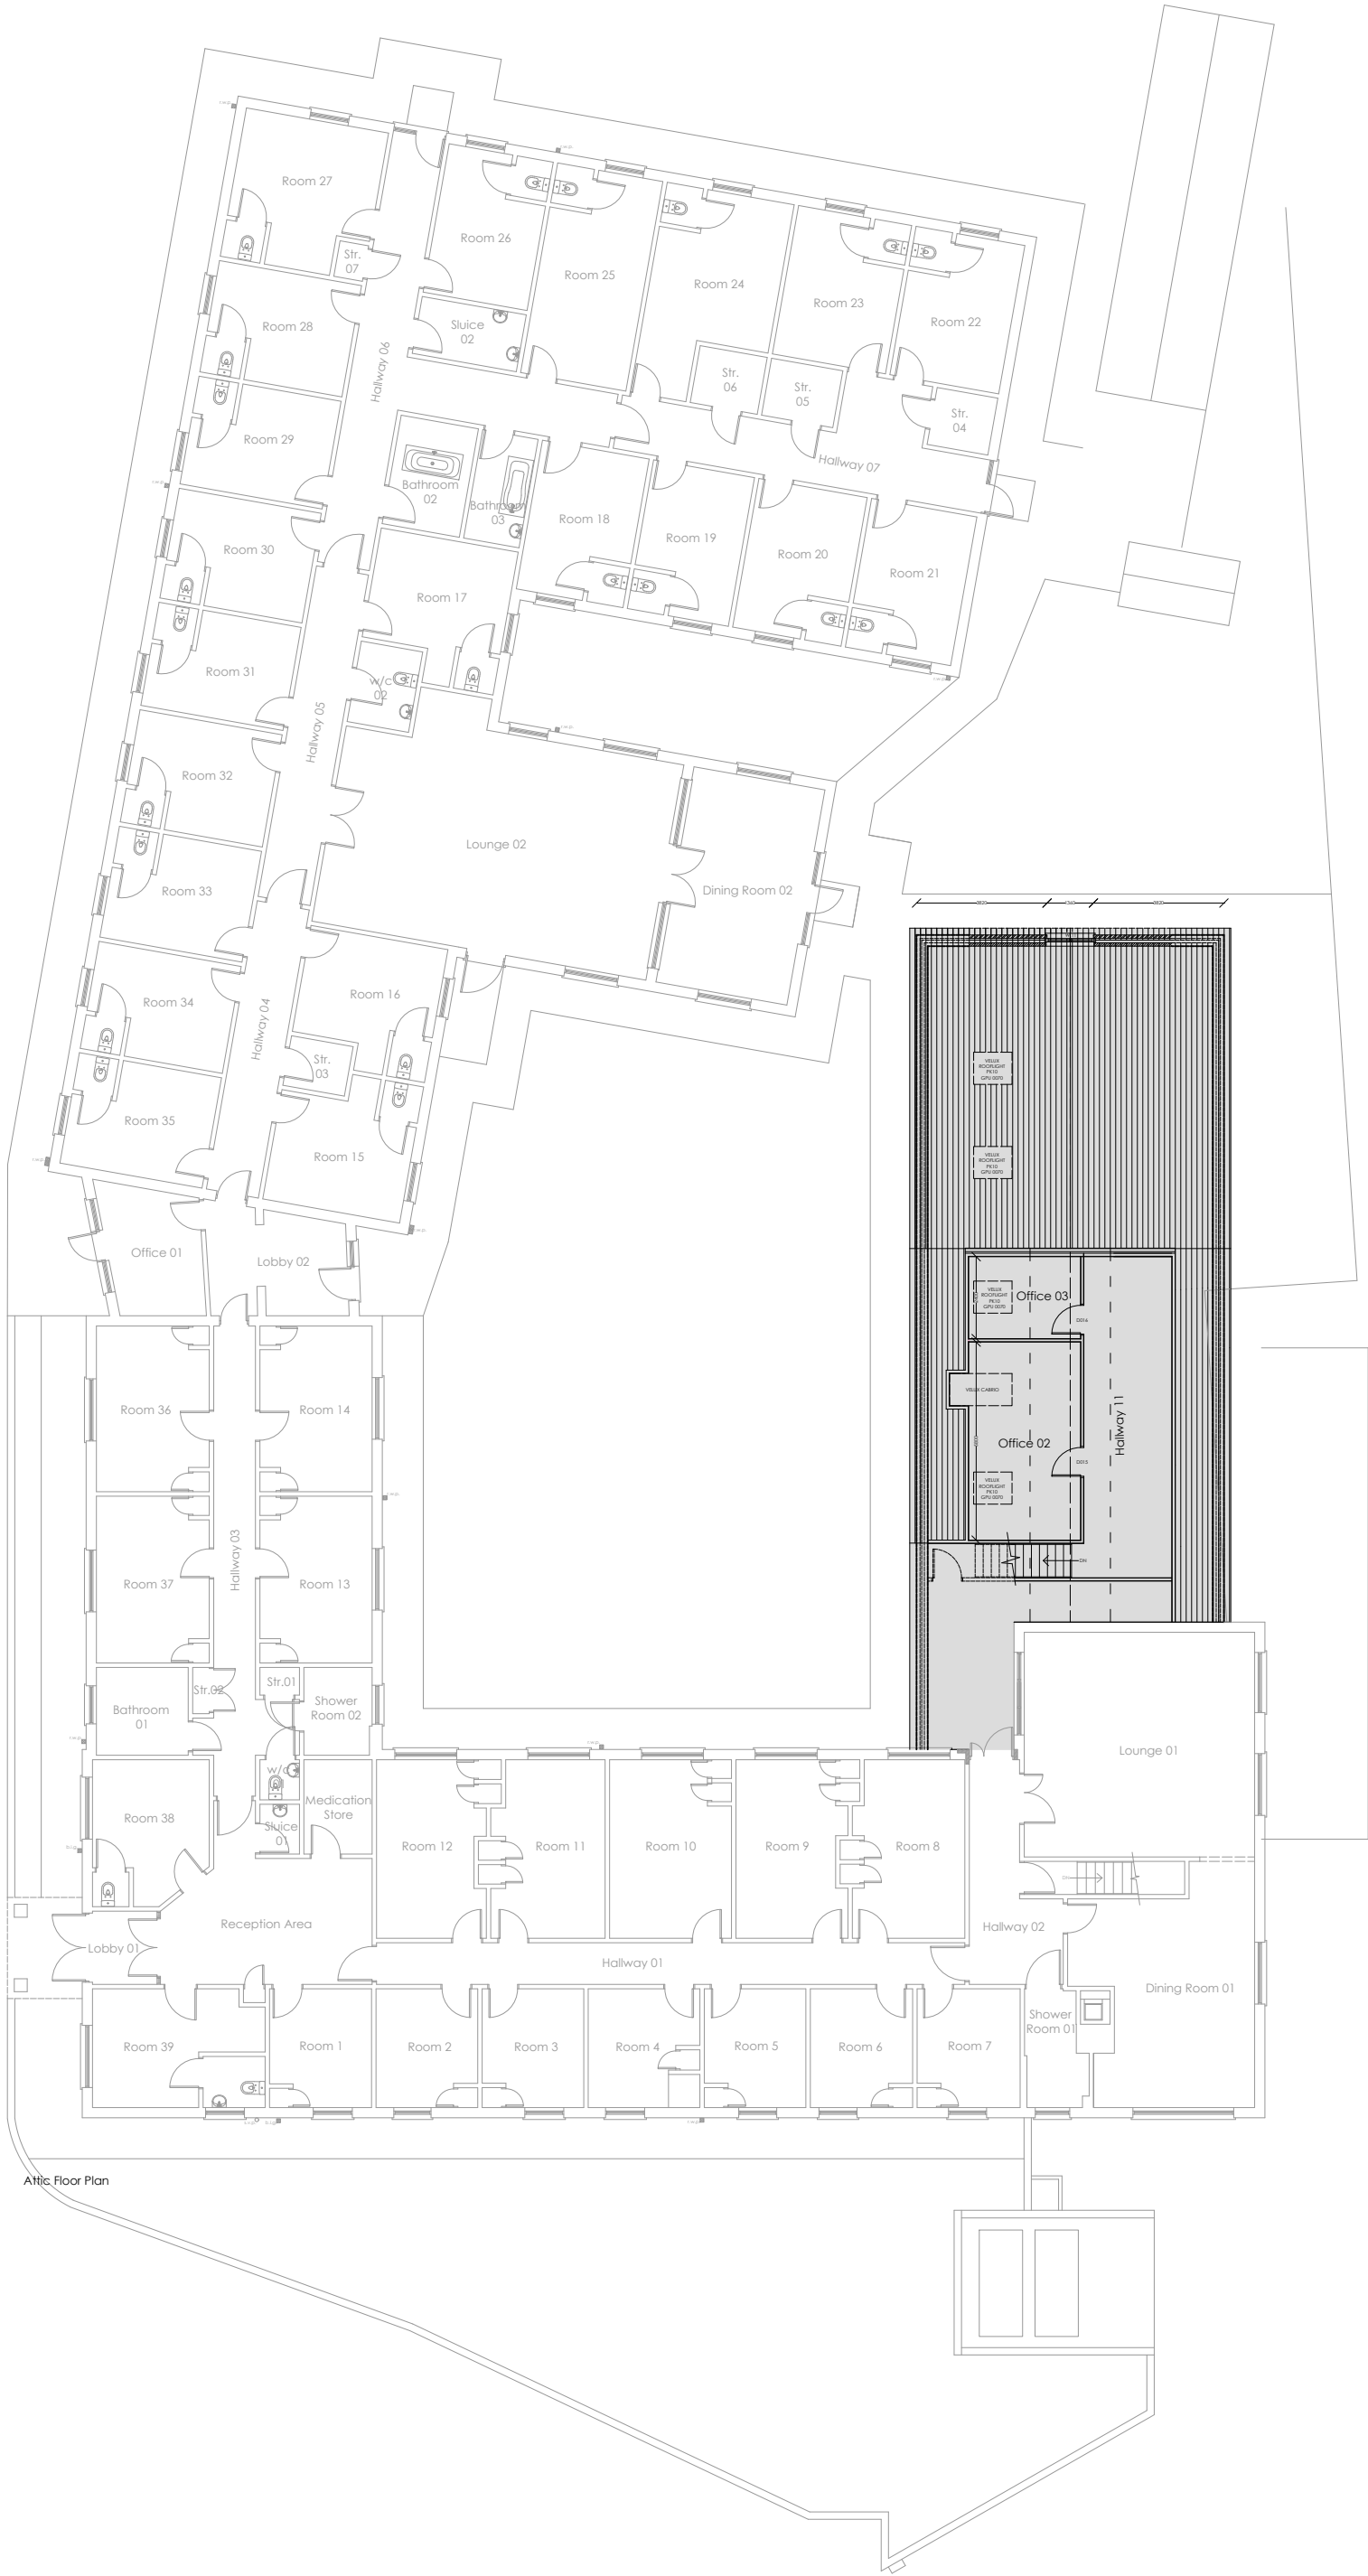


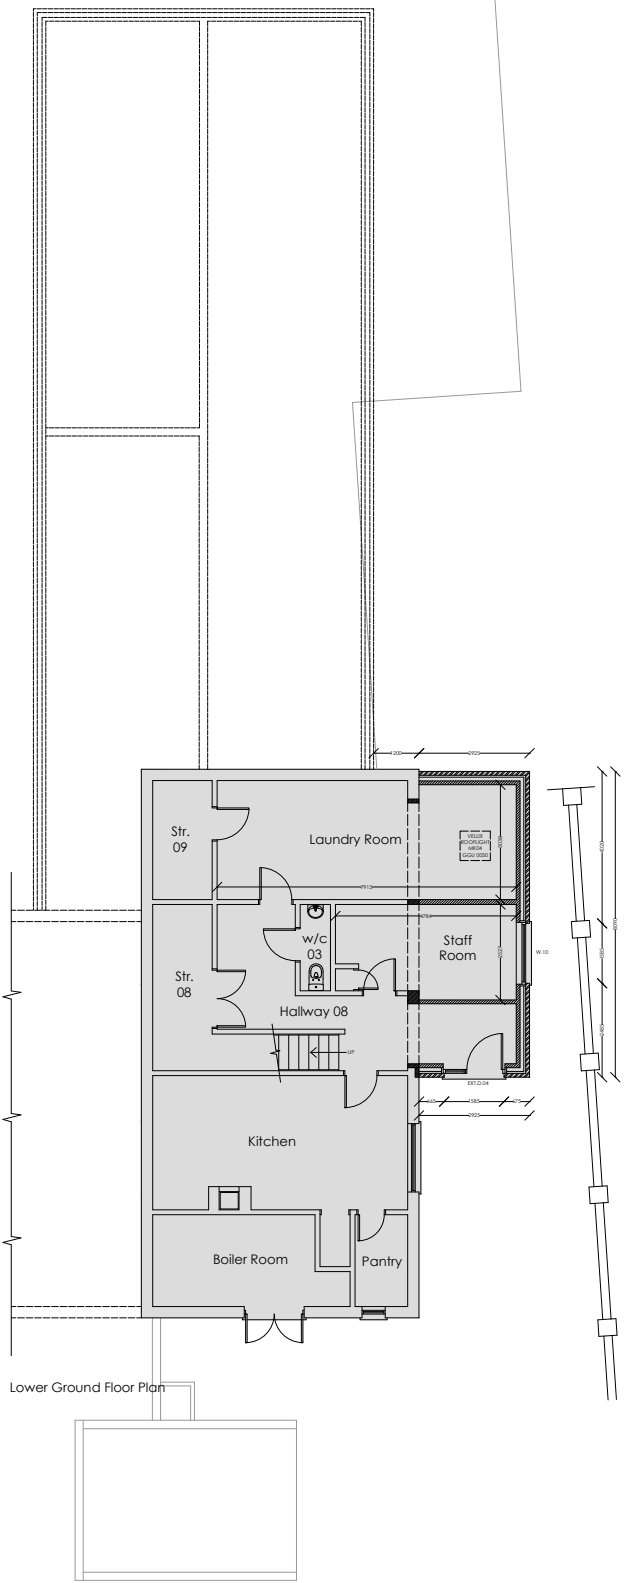

revision	
a	
b	
c	
d	
e	
f	
g	

project	drawing	date
GLANGARNANT CARE HOME, NEUADD ROAD, GCG	PROPOSED FLOOR PLANS	SEPTEMBER 2025
client	drawing no.	scale
ARKASH MANAGEMENT CONSULTANTS LTD	25.173.04	1:200 @ A2
www.ipanarchitecture.co.uk	hello@ipanarchitecture.co.uk	07765 660189