



- 1 Brown concrete roofing tiles to match existing
- 2 White upvc fascias, soffits and rainwater goods
- 3 Buff color brickwork to match existing
- 4 White upvc double glazed windows and doors

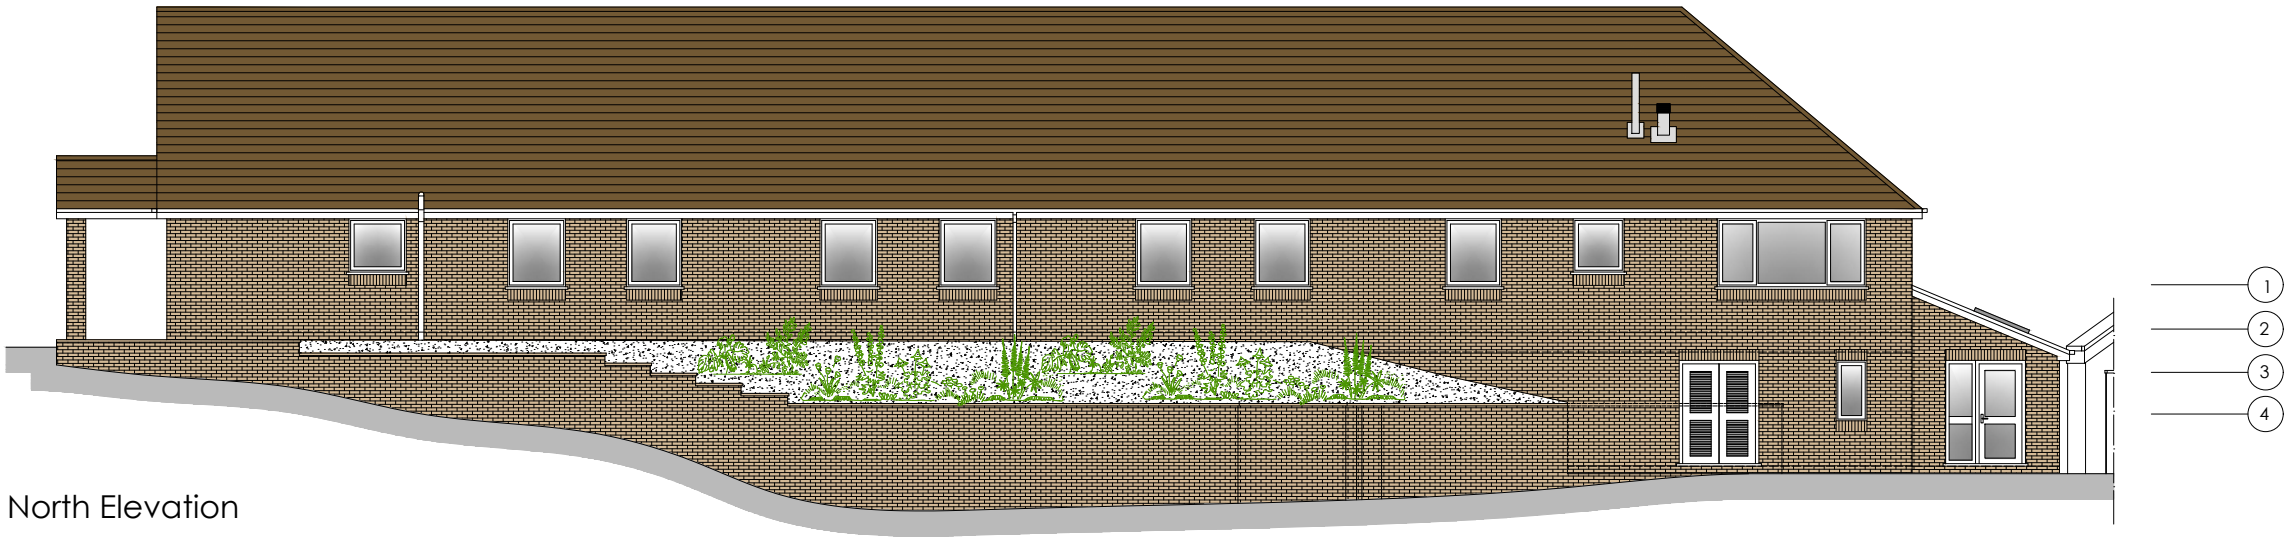


North Elevation



East Elevation

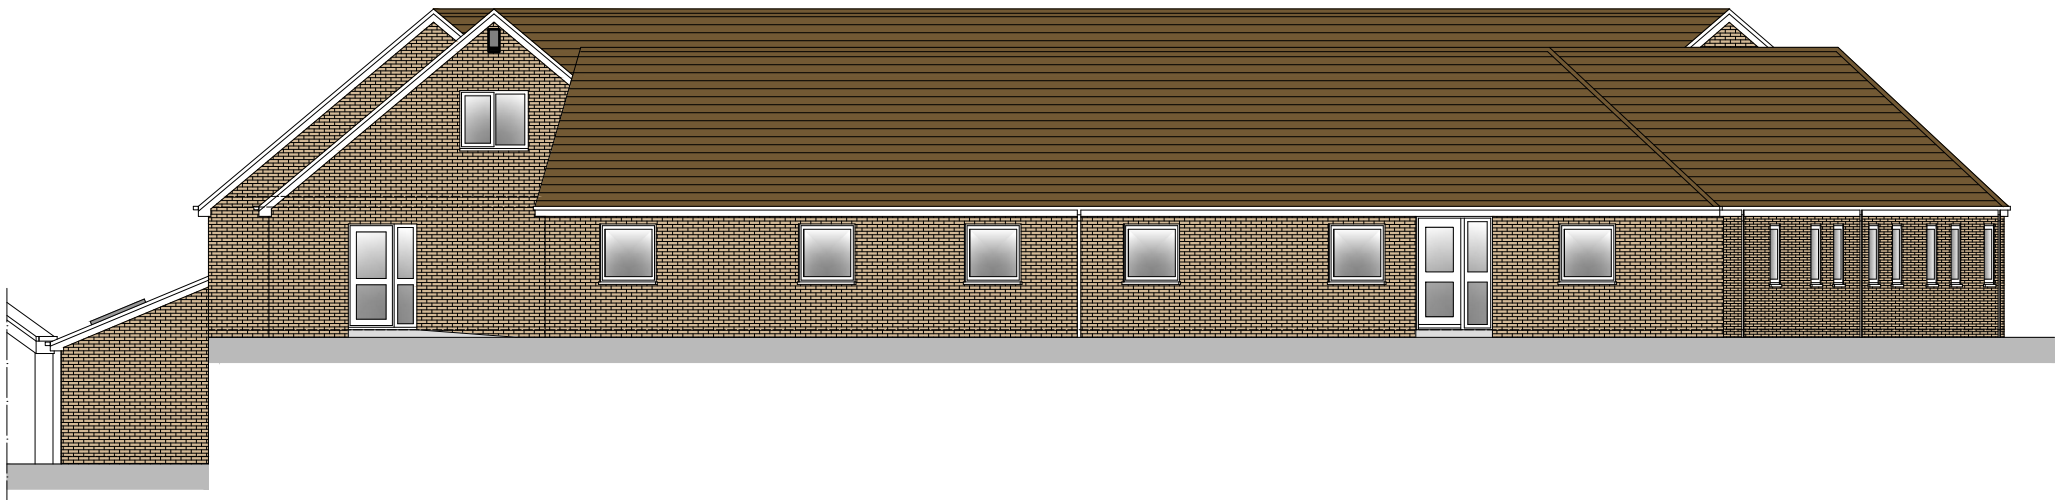

West Elevation

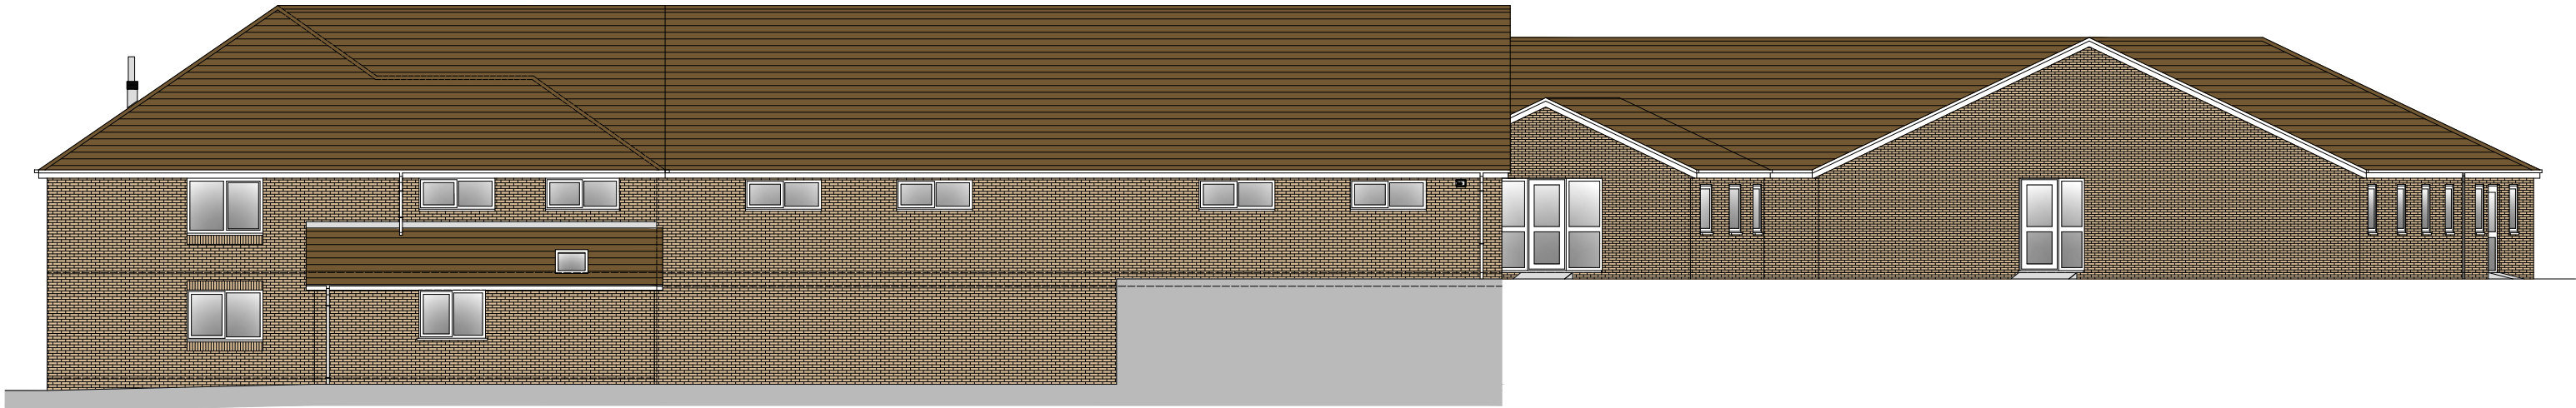

South Elevation

revision	
a	
b	
c	
d	
e	
f	
g	

planning	project	GLANGARNANT CARE HOME, NEUADD ROAD, GCG	drawing	PROPOSED ELEVATIONS	date	SEPTEMBER 2025
	client	ARKASH MANAGEMENT CONSULTANTS LTD	drawing no.	25.173.06	scale	1:150 @ A2
	www.iplanarchitecture.co.uk		hello@iplanarchitecture.co.uk		07765 660189	