





Reproduced from an Ordnance Survey map with the permission of the
Controller of Her Majesty's Stationary Office.
©Crown Copyright. All rights reserved.

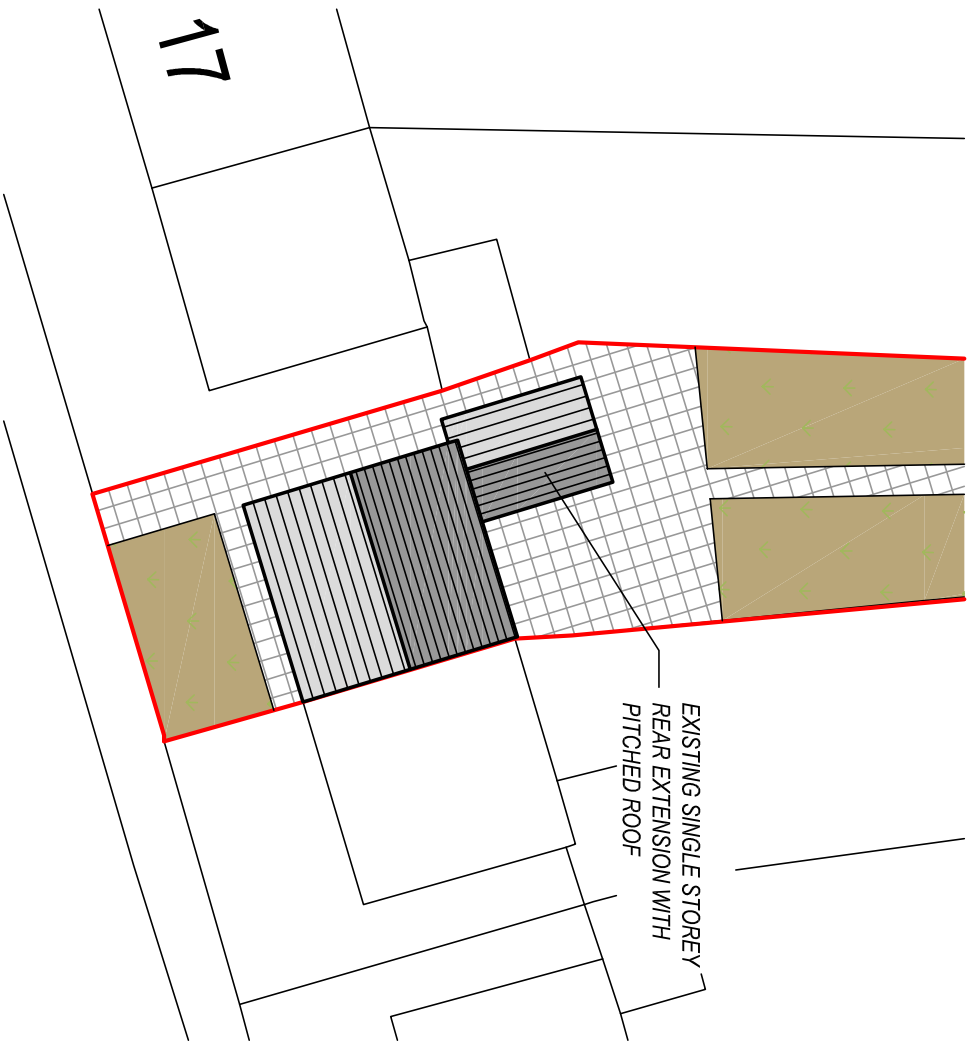

EXISTING SITE PLAN
Scale 1:250



Reproduced from an Ordnance Survey map with the permission of the
Controller of Her Majesty's Stationary Office.
©Crown Copyright. All rights reserved.

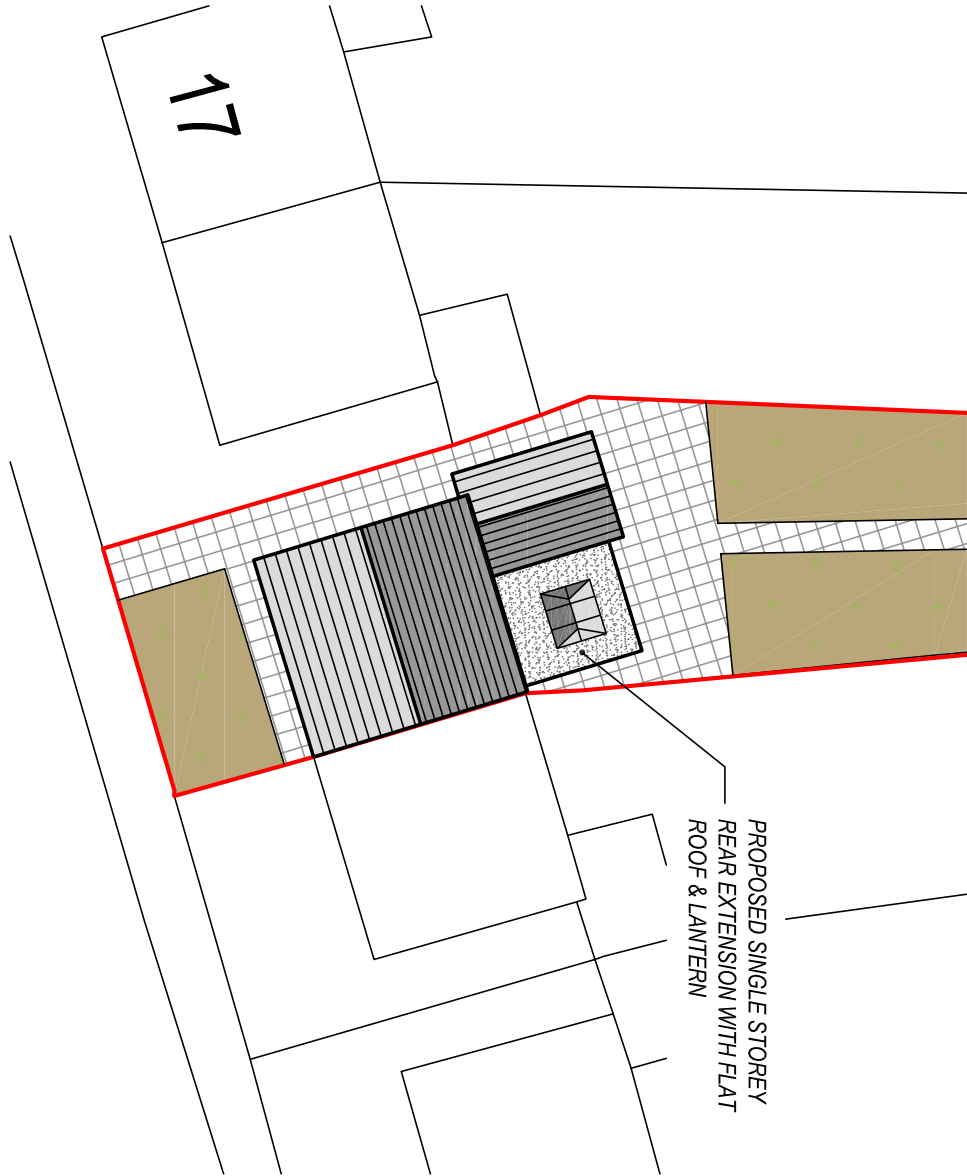

PROPOSED SITE PLAN
Scale 1:250

Client:

Mr. Paul Hastings
19 Heol y Nant, Rhos,
Pontardawe,
Neath Port Talbot,
SA8 3EQ

Project Title:

PROPOSED SINGLE
STOREY REAR EXTENSION

General Notes:

1. Do not scale from this drawing. Take figures dimensions only.
2. Dimensions are in millimetres unless otherwise stated.

Drawing Issue:

**LAWFUL
DEVELOPMENT**

Drawing Title:

EXISTING & PROPOSED SITE PLANS

Drawing No:	Revision:
CPD-002	A
Date:	Revised:
12-05-2025	22-08-2025
Scale(s):	Paper Size:
1:250	A3



Cwm Planning & Design Ltd.
(Civil, Structural & Architectural)