
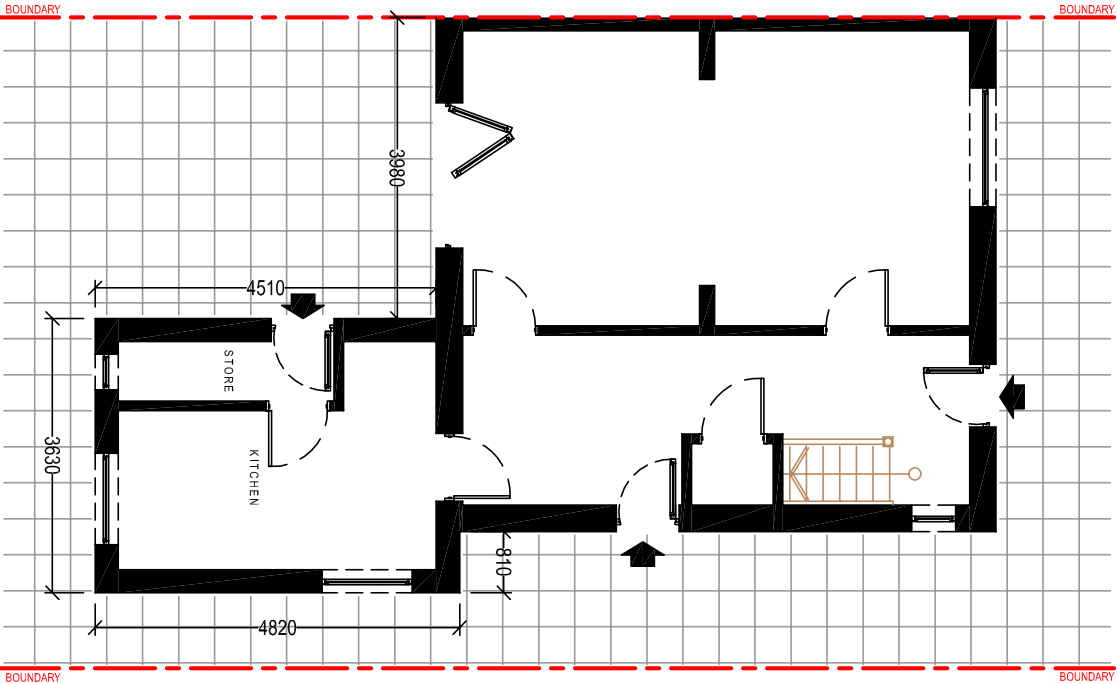
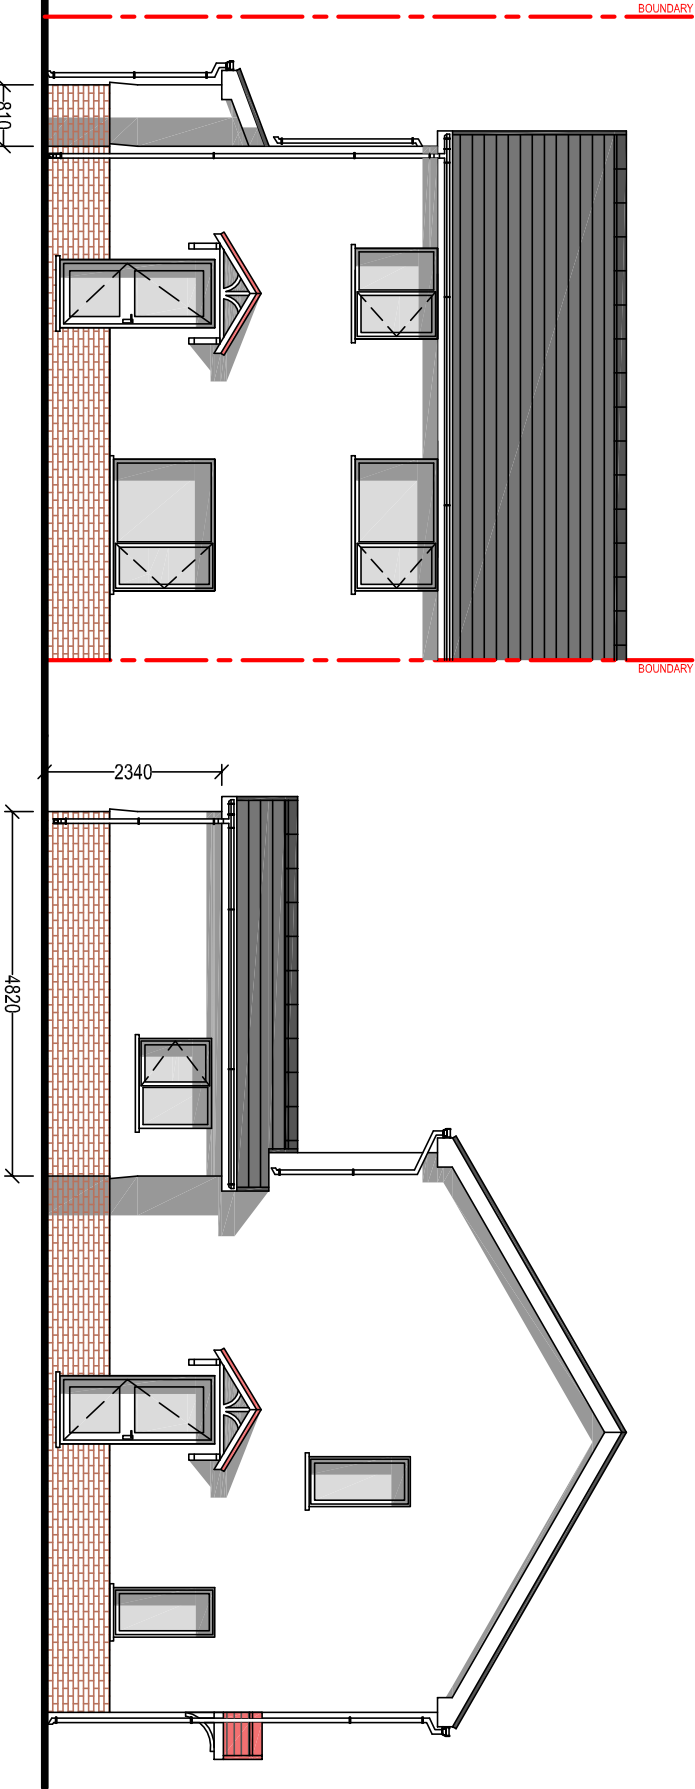


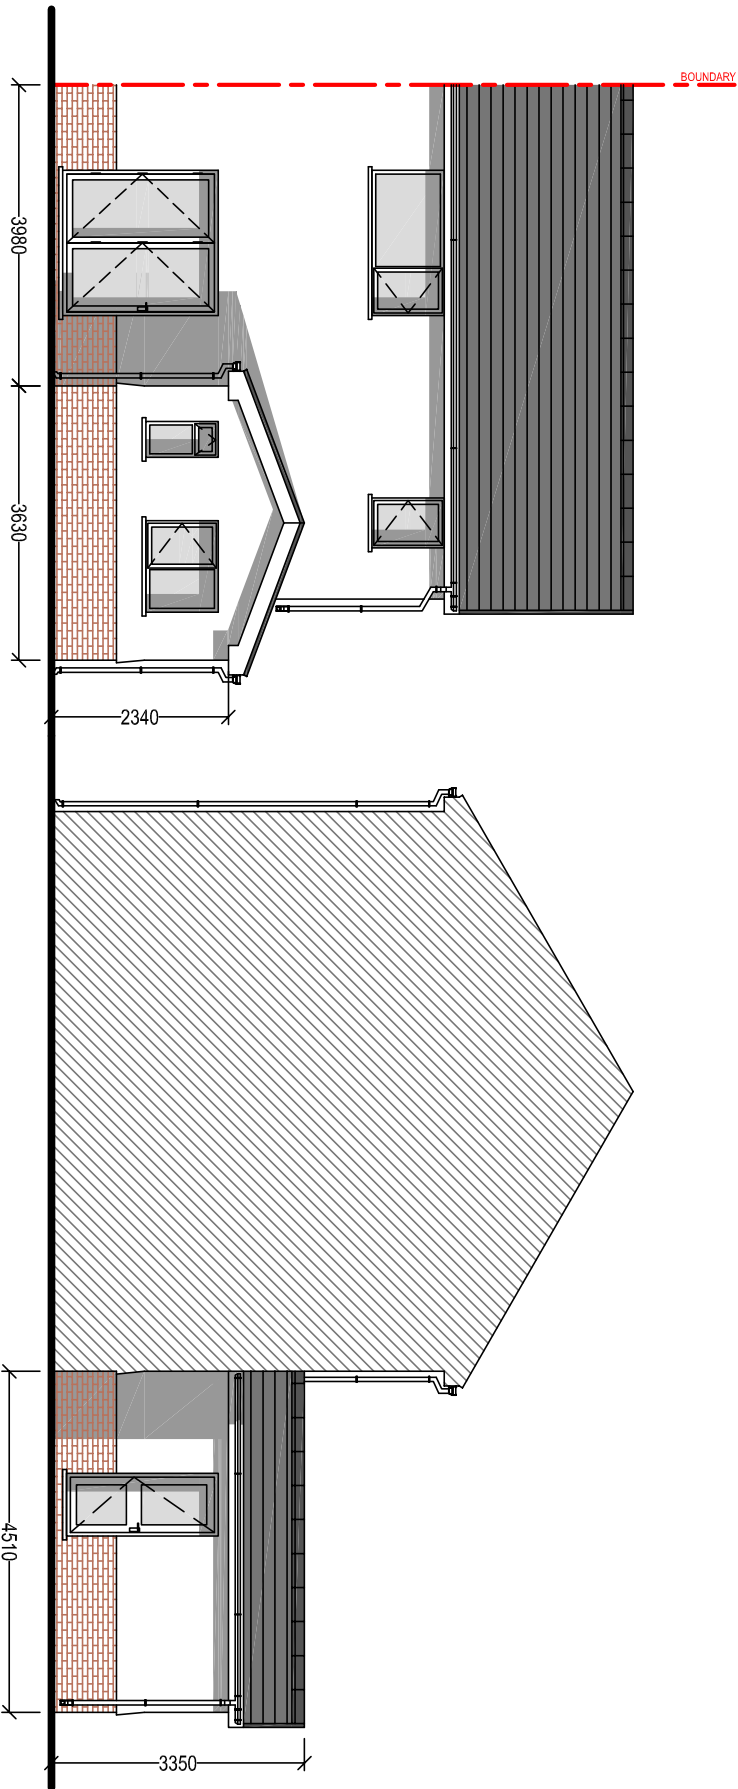

Client:		Mr. Paul Hastings 19 Heol y Nant, Rhos, Pontardawe, Neath Port Talbot, SA8 3EQ	
Project Title:		PROPOSED SINGLE STOREY REAR EXTENSION	
General Notes: 1. Do not scale from this drawing. Take figures dimensions only. 2. Dimensions are in millimetres unless otherwise stated.			
Drawing Issue:			
LAWFUL DEVELOPMENT			
Drawing Title: EXISTING ELEVATIONS & FLOOR PLANS			
Drawing No:	CPD-003	Revision:	A
Date:	12-05-2025	Revised:	22-09-2025
Scale(s):	1:100	Paper Size:	A3
 Cwm Planning & Design Ltd. (Civil, Structural & Architectural)			