
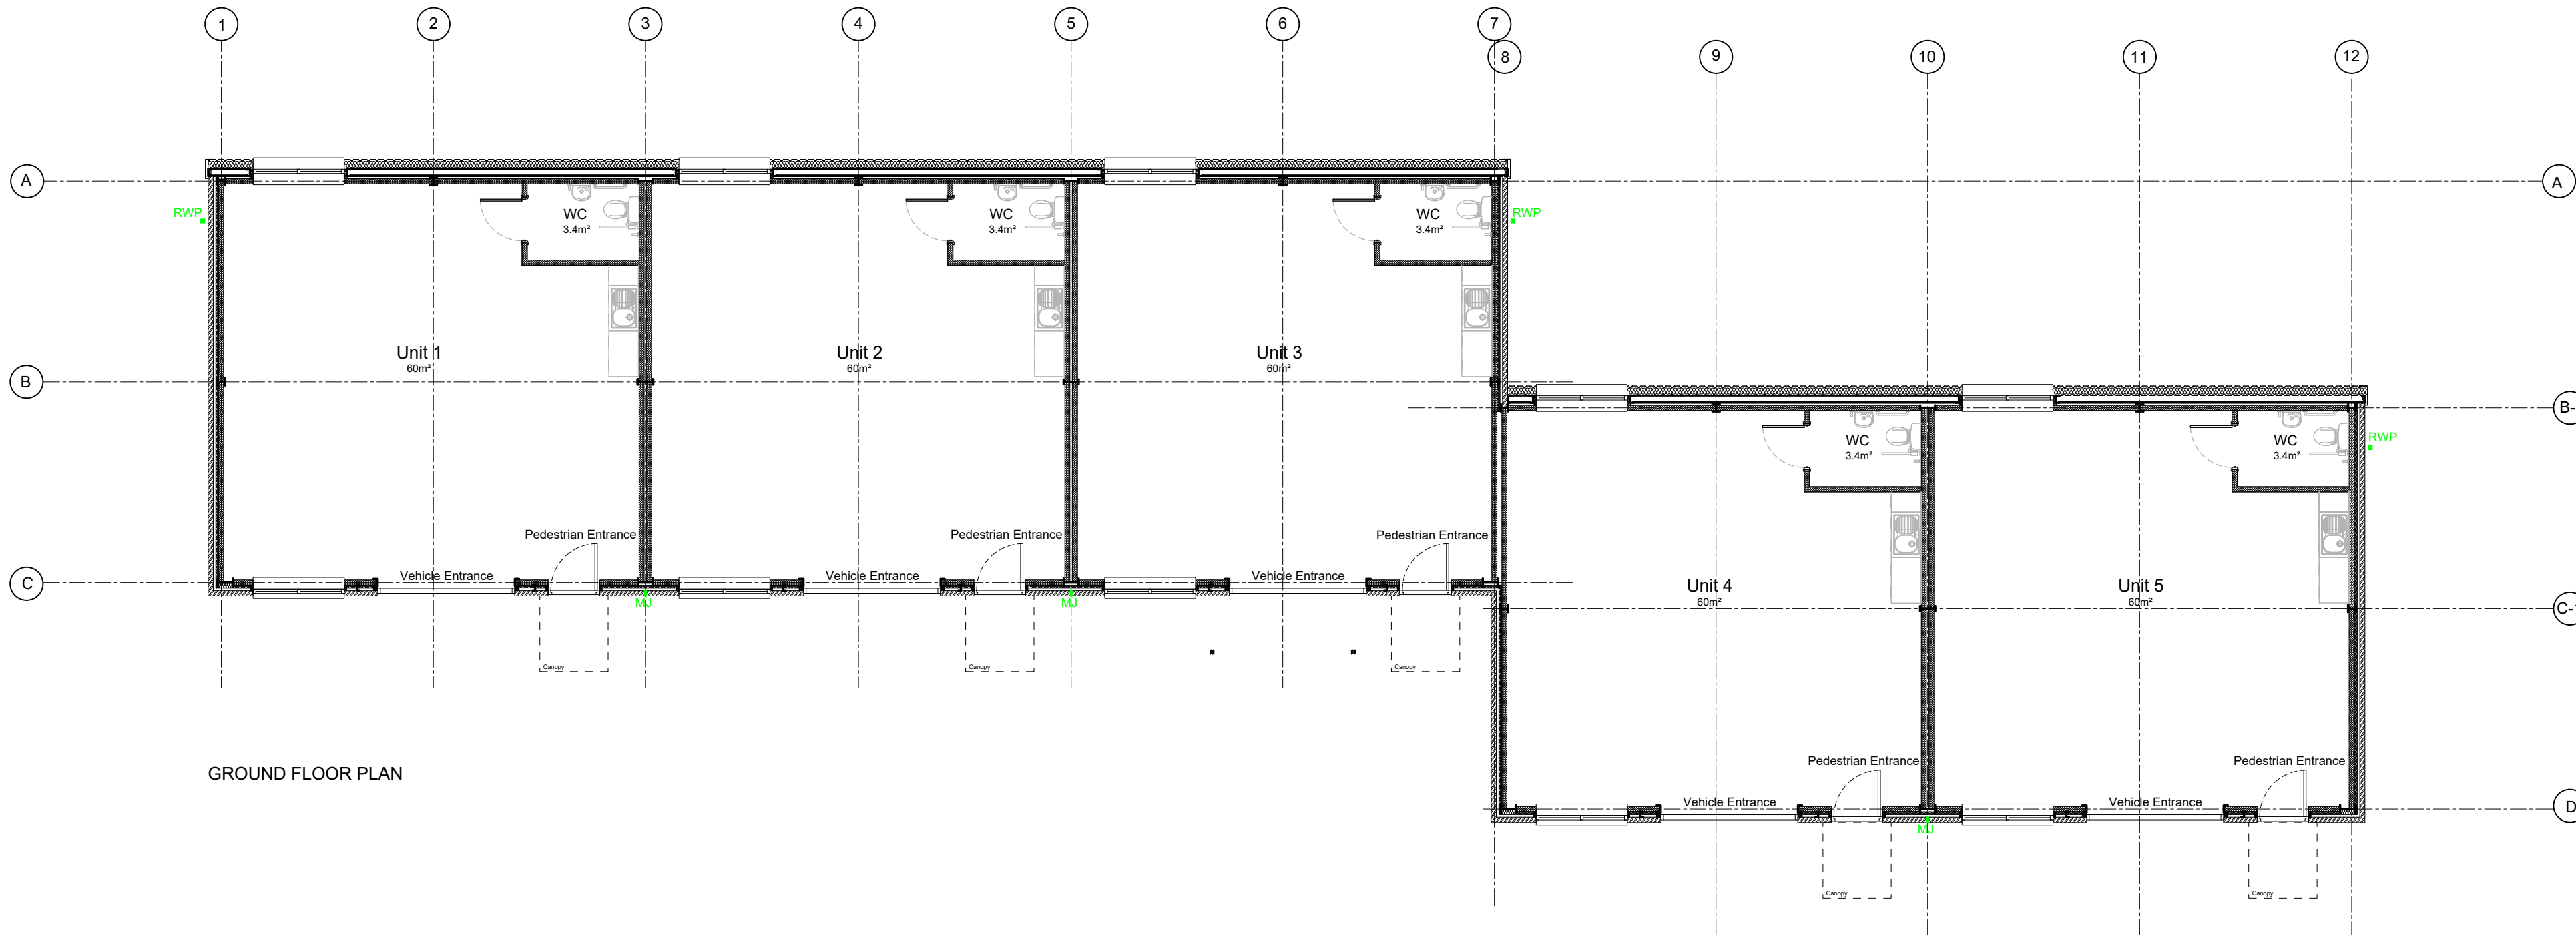


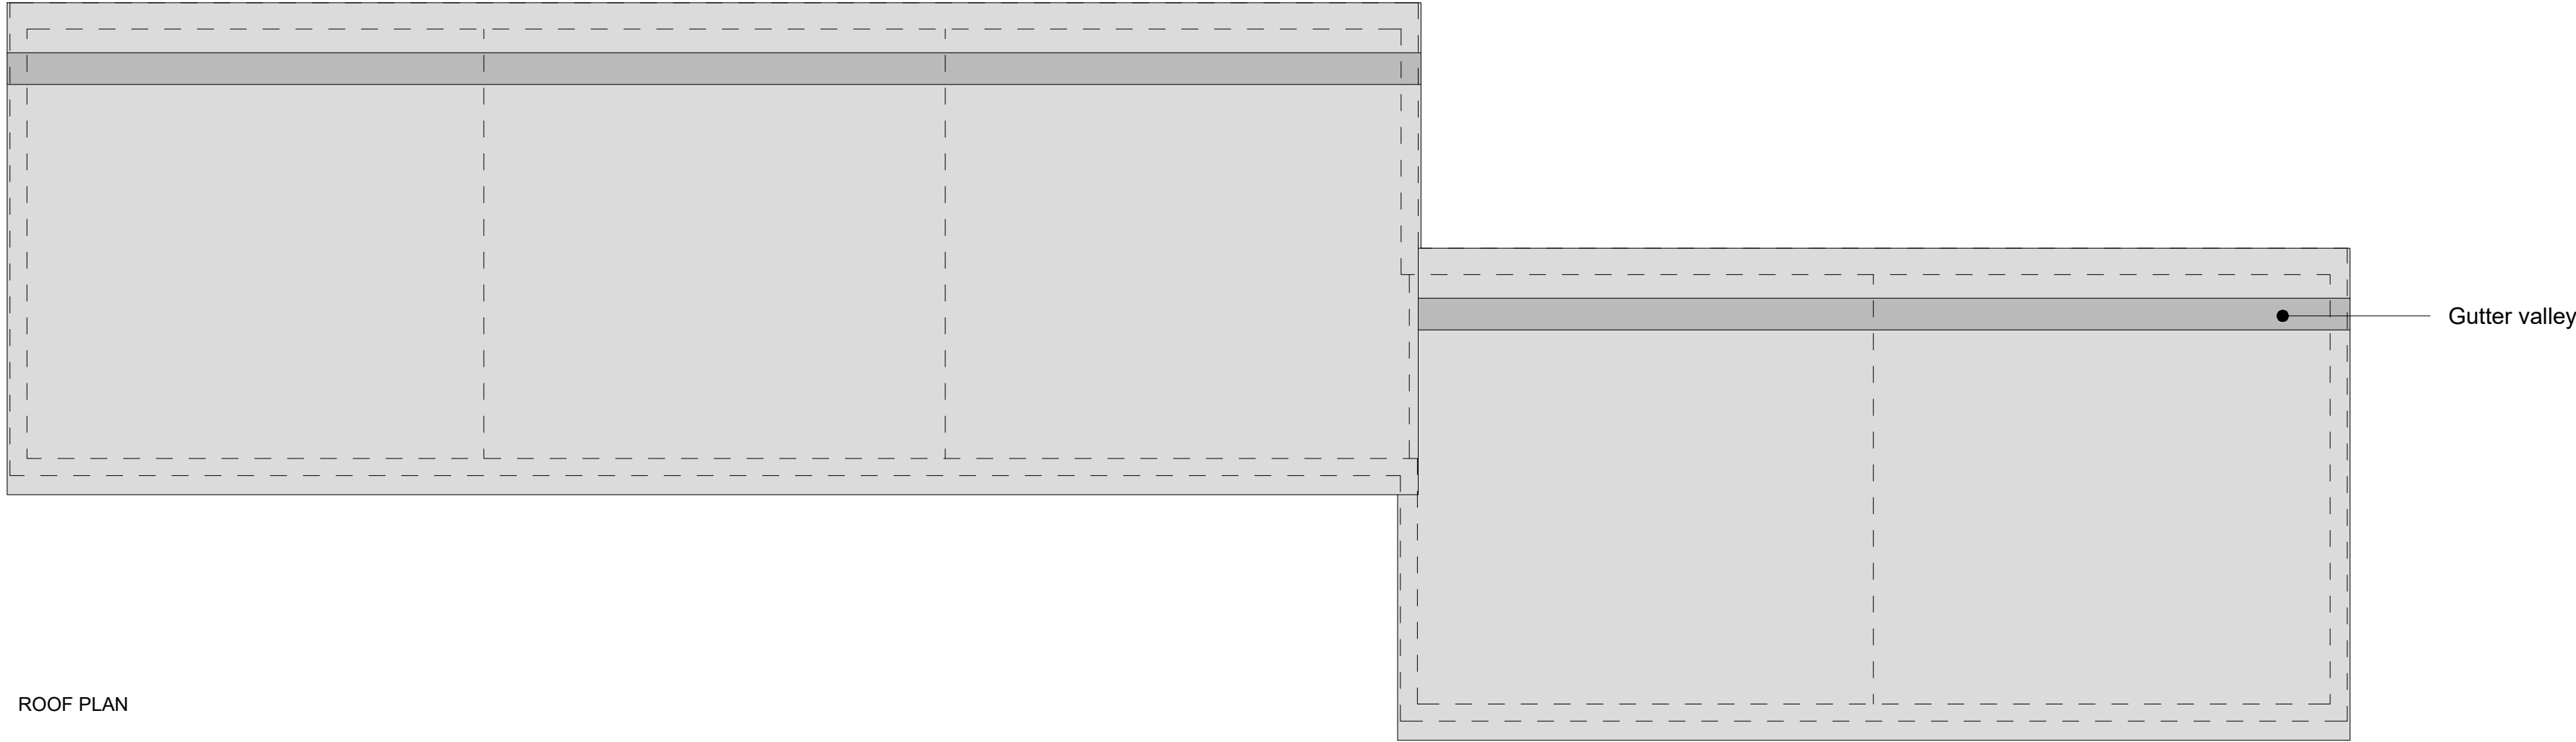

NOTES

1. All dimensions in millimetres unless otherwise stated.

C	PI's removed	TP		04.08.25
B	Walls adjusted	TP		11.07.25
A	Topic information added	TP		01.07.25

Rev	Details	Dr	Ch	Apr	Date
-----	---------	----	----	-----	------

Neath Port Talbot
Castell-nedd Port Talbot
County Borough Council Cyngor Bwrdeistref Sirol
Making a difference Gwahaniaeth er gwell

PROPERTY & REGENERATION
Nicola Pearce BSc(Hons) DipTP MRTPI
DIRECTOR OF ENVIRONMENT AND REGENERATION
THE QUAYS, BRUNEL WAY
BAGLAN ENERGY PARK SA11 2GG
www.npt.gov.uk

Project
Sandfields Young Business Centre

Drawing Title
Proposed Floor Plans

File No.		Property Ref. No.		A1220	
Drawn	TP	Checked		Approved	
Date		Date		Date	
Scales		1:100			
Drawing No.					Rev.
101					C