


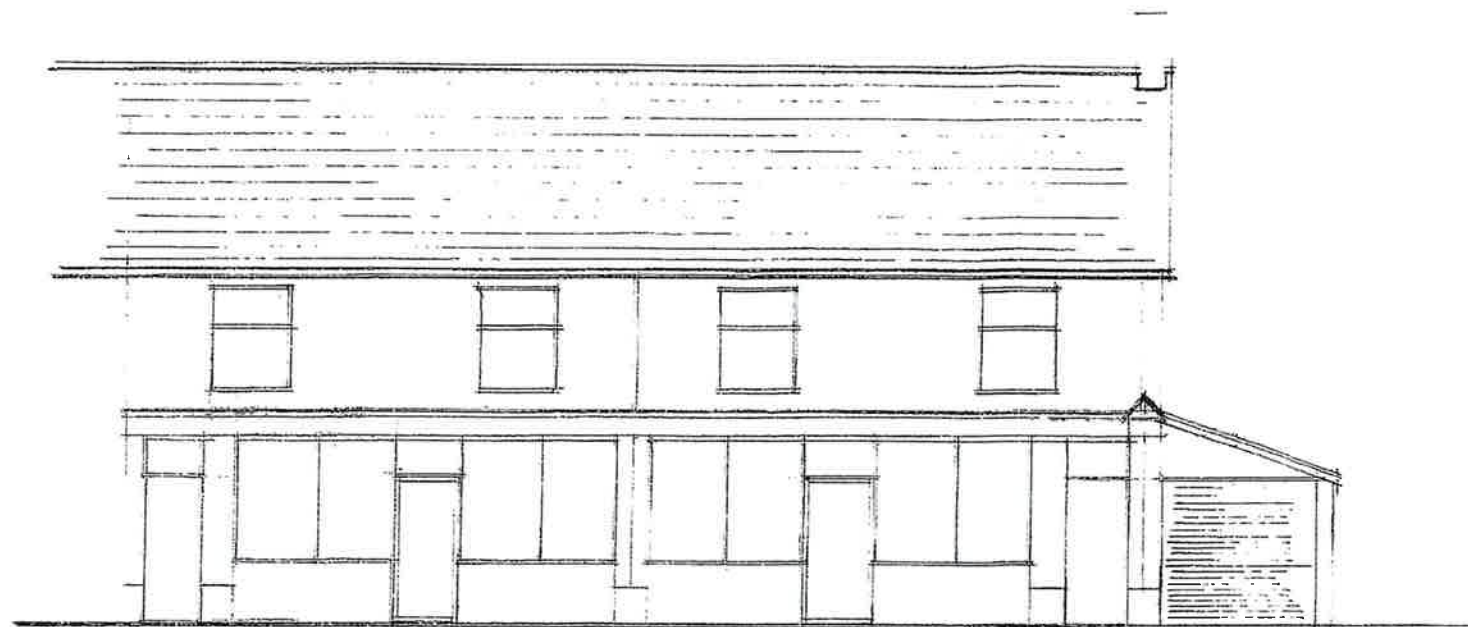

EXISTING



PROPOSED

bricker u/fill panels, painted same colour
as shop front

smooth render, painted to match existing

white upc windows

Fine Line

Architectural Services Ltd.

30 Pond Mawr

Garth

Maesteg

Bridgend

CF34 0SX

Tel: 01656 732042

Mob: 07353 738 619

Mob: 07349 924 898

Email: fineline248@googlemail.com

Client

Afan Valley Escapes Ltd.

Project

Change of use from shop into 1No. Holiday Let
At 60-61 Afan Road, Duffryn Rhondda. P. Talbot

Drawing Title

Existing/Proposed Front Elevations.

Date

September 2025

Scale

1:100

Drawing No.

60-61 Afan Road / WD / 03